


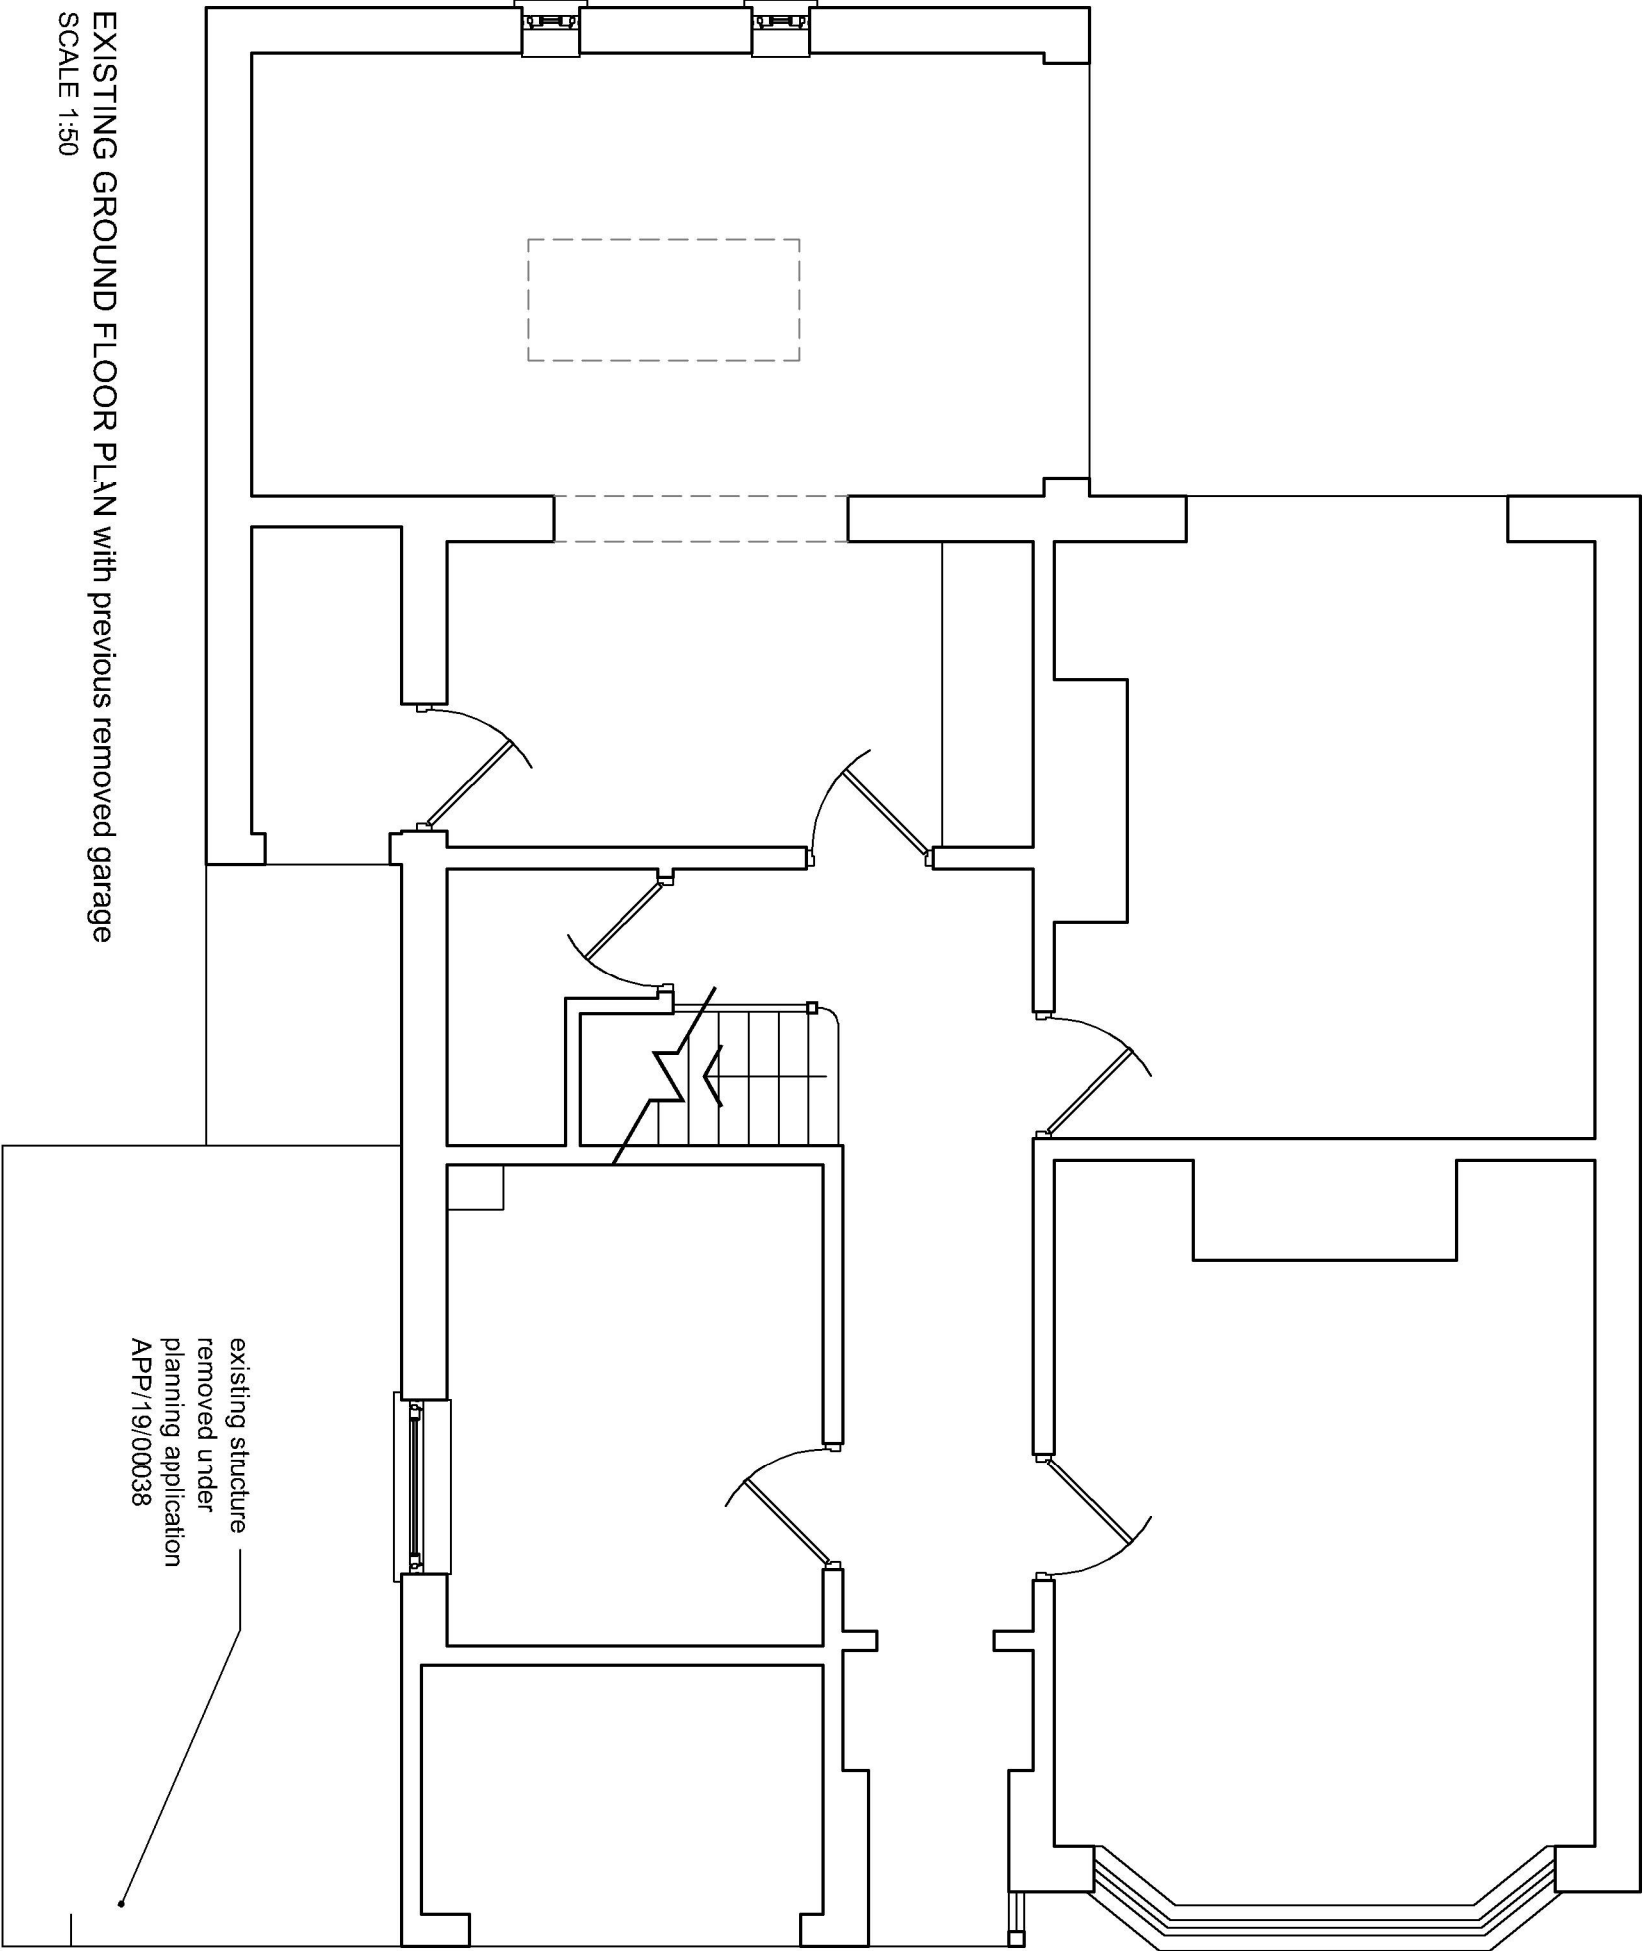

EXISTING GROUND FLOOR PLAN with previous removed garage
SCALE 1:50

Note:
Do not Scale from this Drawing (except for planning approval).
All dimensions are in millimetres and to be checked on site.
All Dimensions relating to subcontractors or suppliers work
must be checked and agreed between the main contractor and
the sub-contractors and suppliers.

DRAWING TITLE - CERTIFICATE OF LAWFULNESS - EXISTING FLOOR PLAN SHOWING PREVIOUS REMOVED GARAGE		DATE - Sept 2020		SCALE - 1:50 @ A3	
CLIENT - Mr & Mrs Carter, 11 Queen Anne's Drive, Bedhampton, Hants.		DRN - gp	CHK - -	DRAWING REF - 20167 PL302	Rev -

Gavin Page BA(hons)
tel. 07747 011252
email. gavin.page77@gmail.com

grp architectural design