



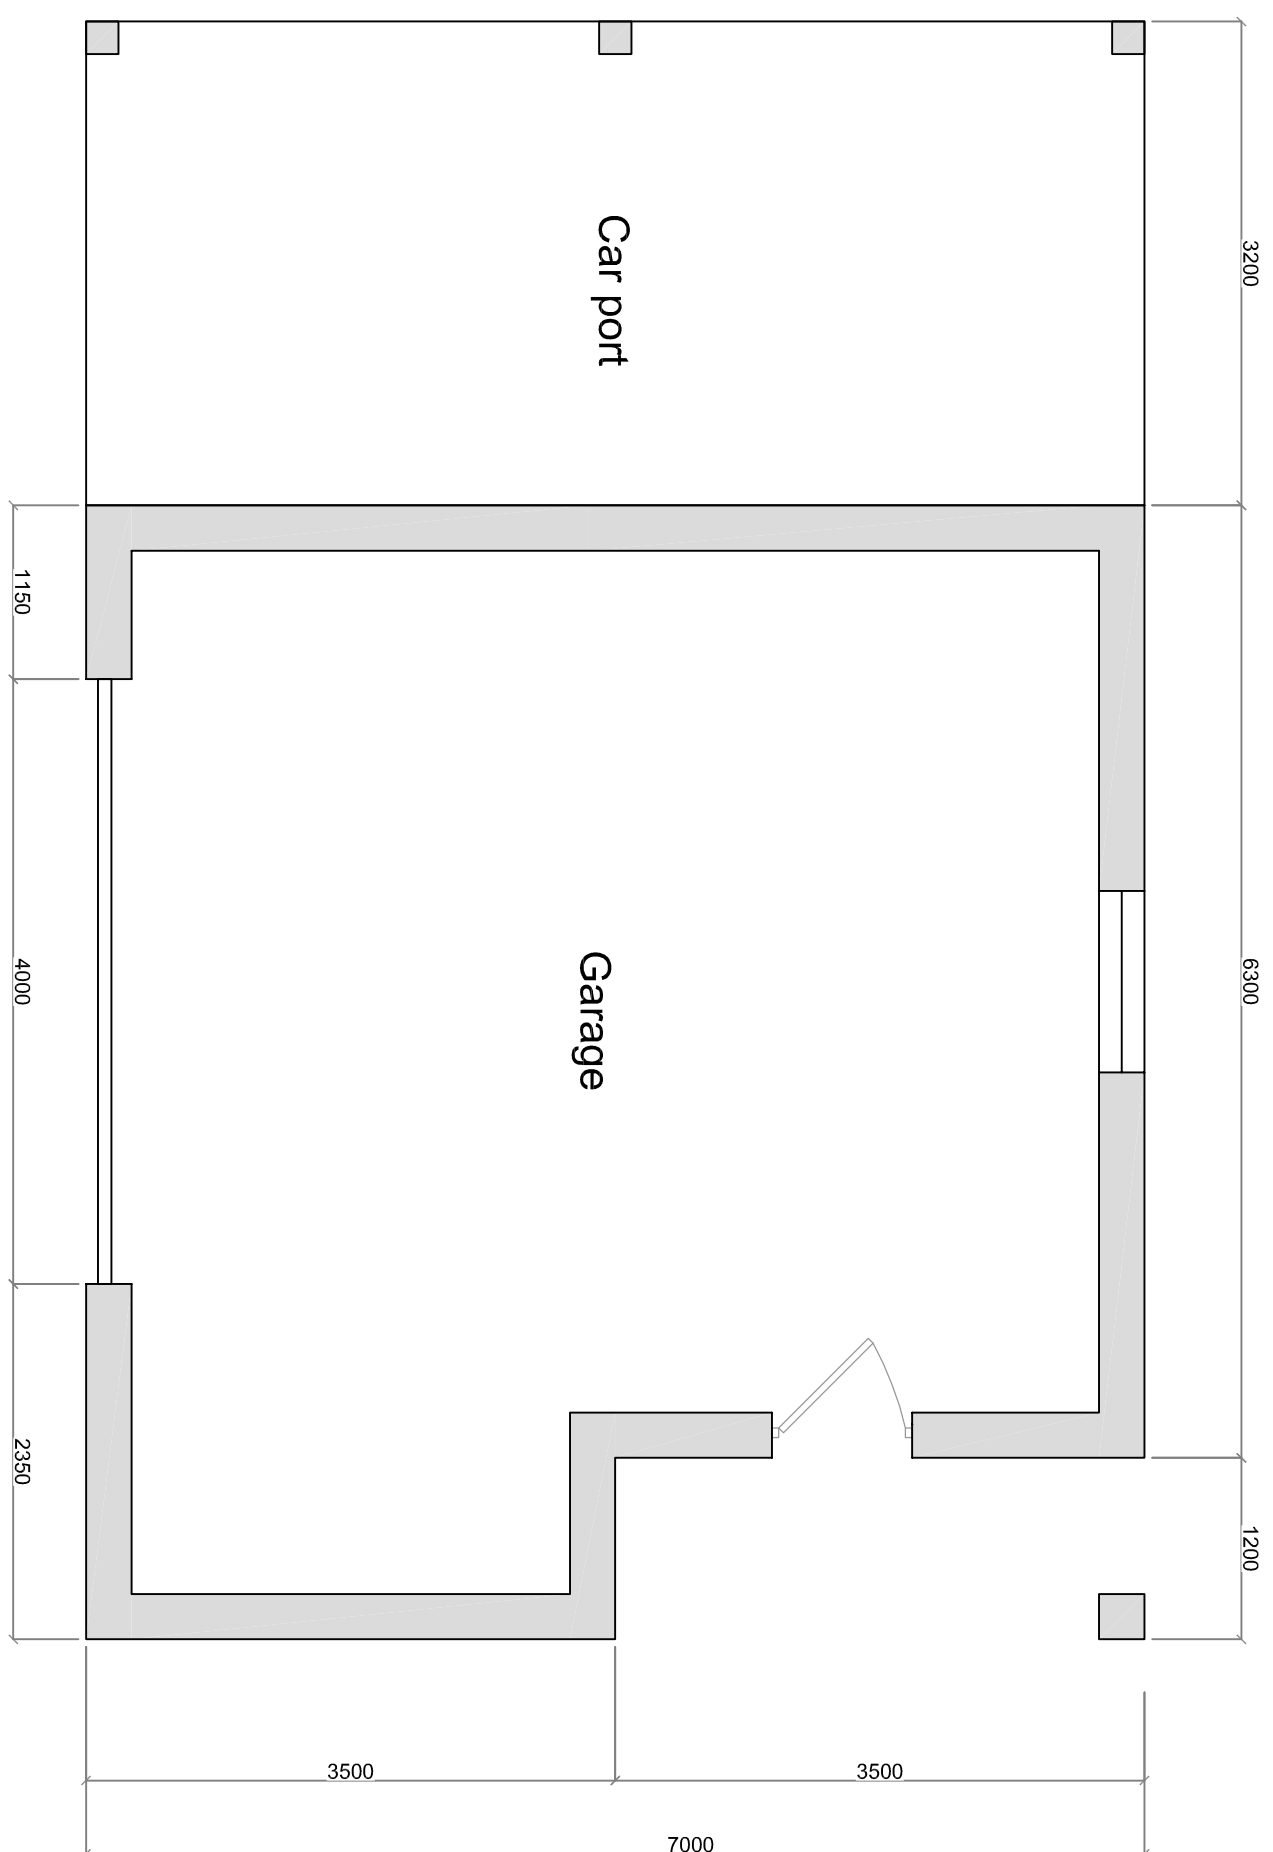

Proposed Ground Floor Plan

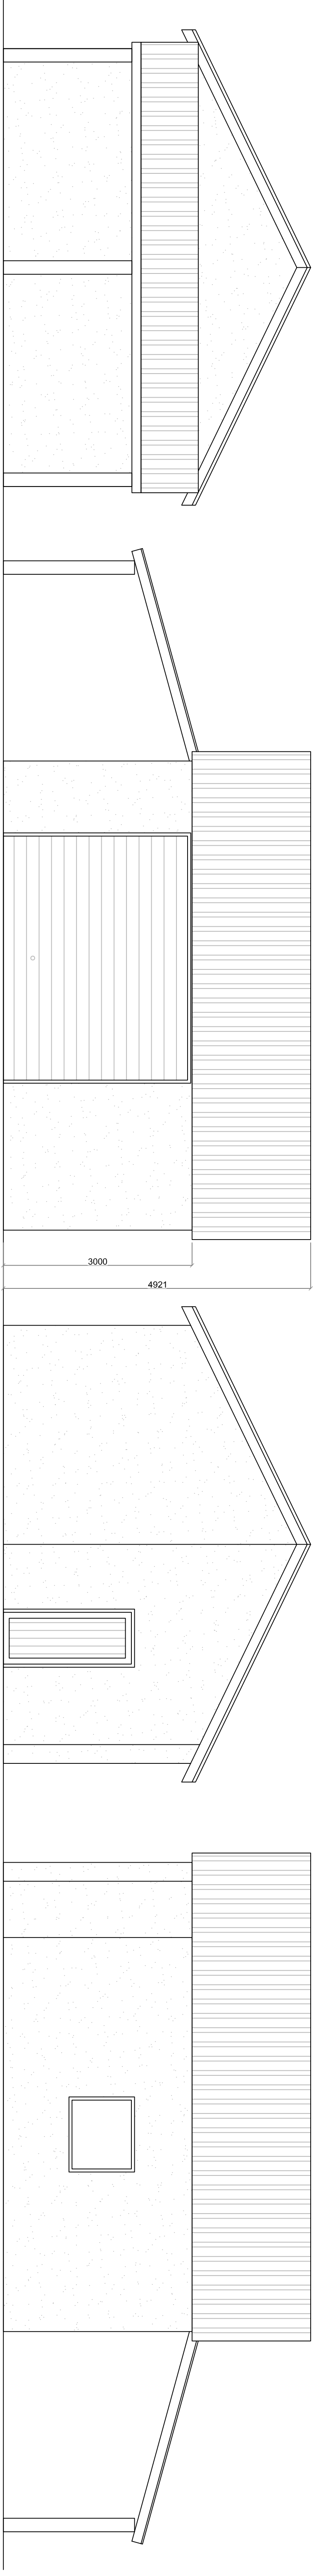

Proposed South-East Elevation

Proposed North-East Elevation

Proposed North-West Elevation

Proposed South-West Elevation

 0 1 2 3 4 5 Scale 1:50 Metres	Applicant: Mr Nicholas Address: Langstone Dairy Farm 32 Langstone Road Havant PO9 1RF		Project: Multiple alterations		Revision date: Revision: Plan No: PLA006	
	Scale: 1:50 @ A1 Date: 31/10/2020		Title: Proposed Garage			