



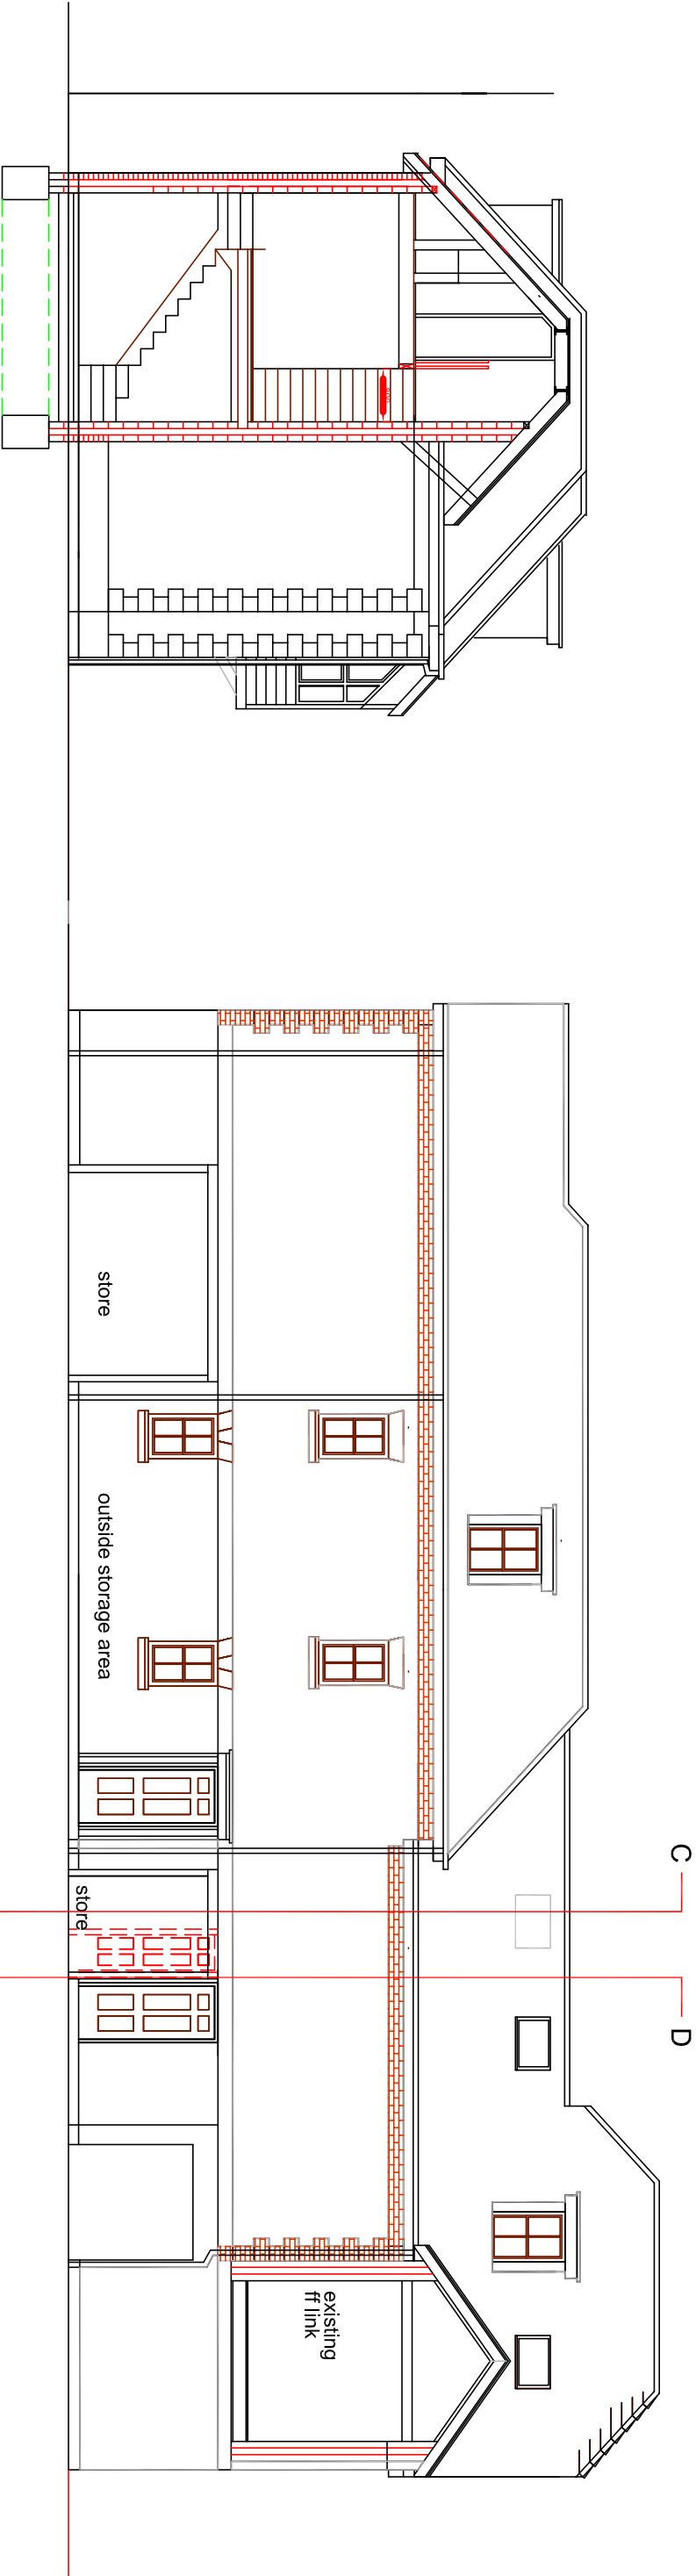

SECTION C-C

EAST ELEVATION/SECTION

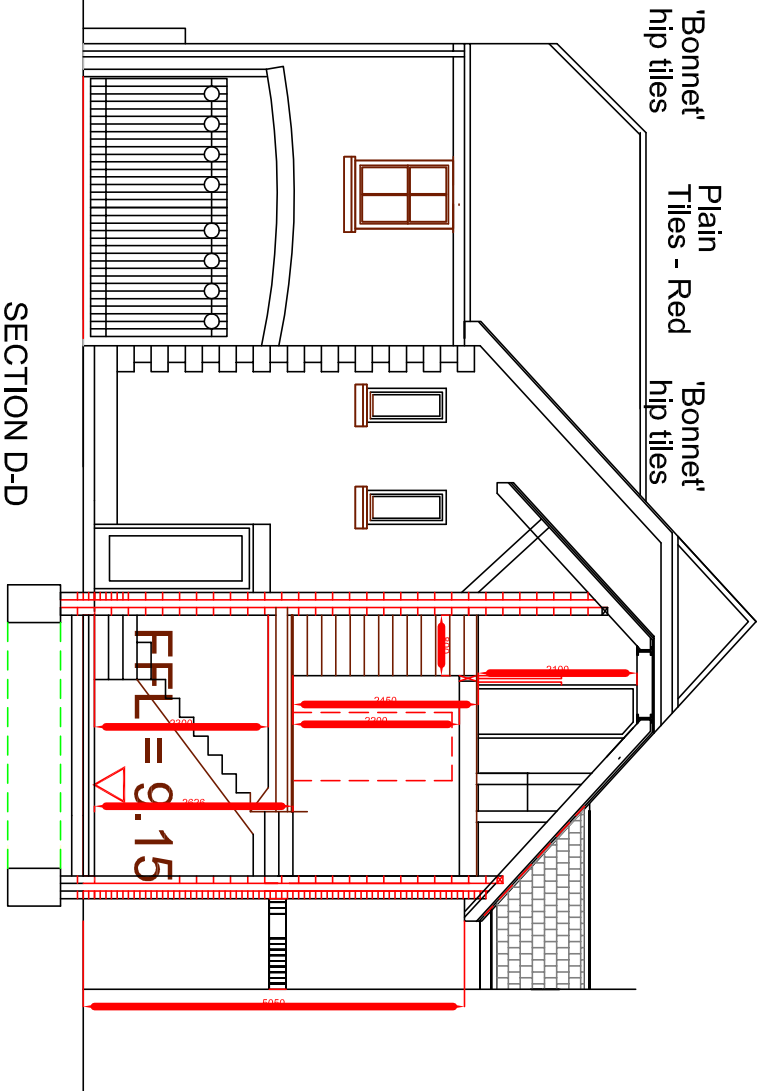

SECTION D-D

SCALE	TITLE
1/100 @ A3	Residential Proposals - Revised
DATE	DETAIL
nov. 19	10A, The Pallant - Havant
COURTYARD SECTIONS	
AUTHOR	DRAWING No
PG	19/01/P06