


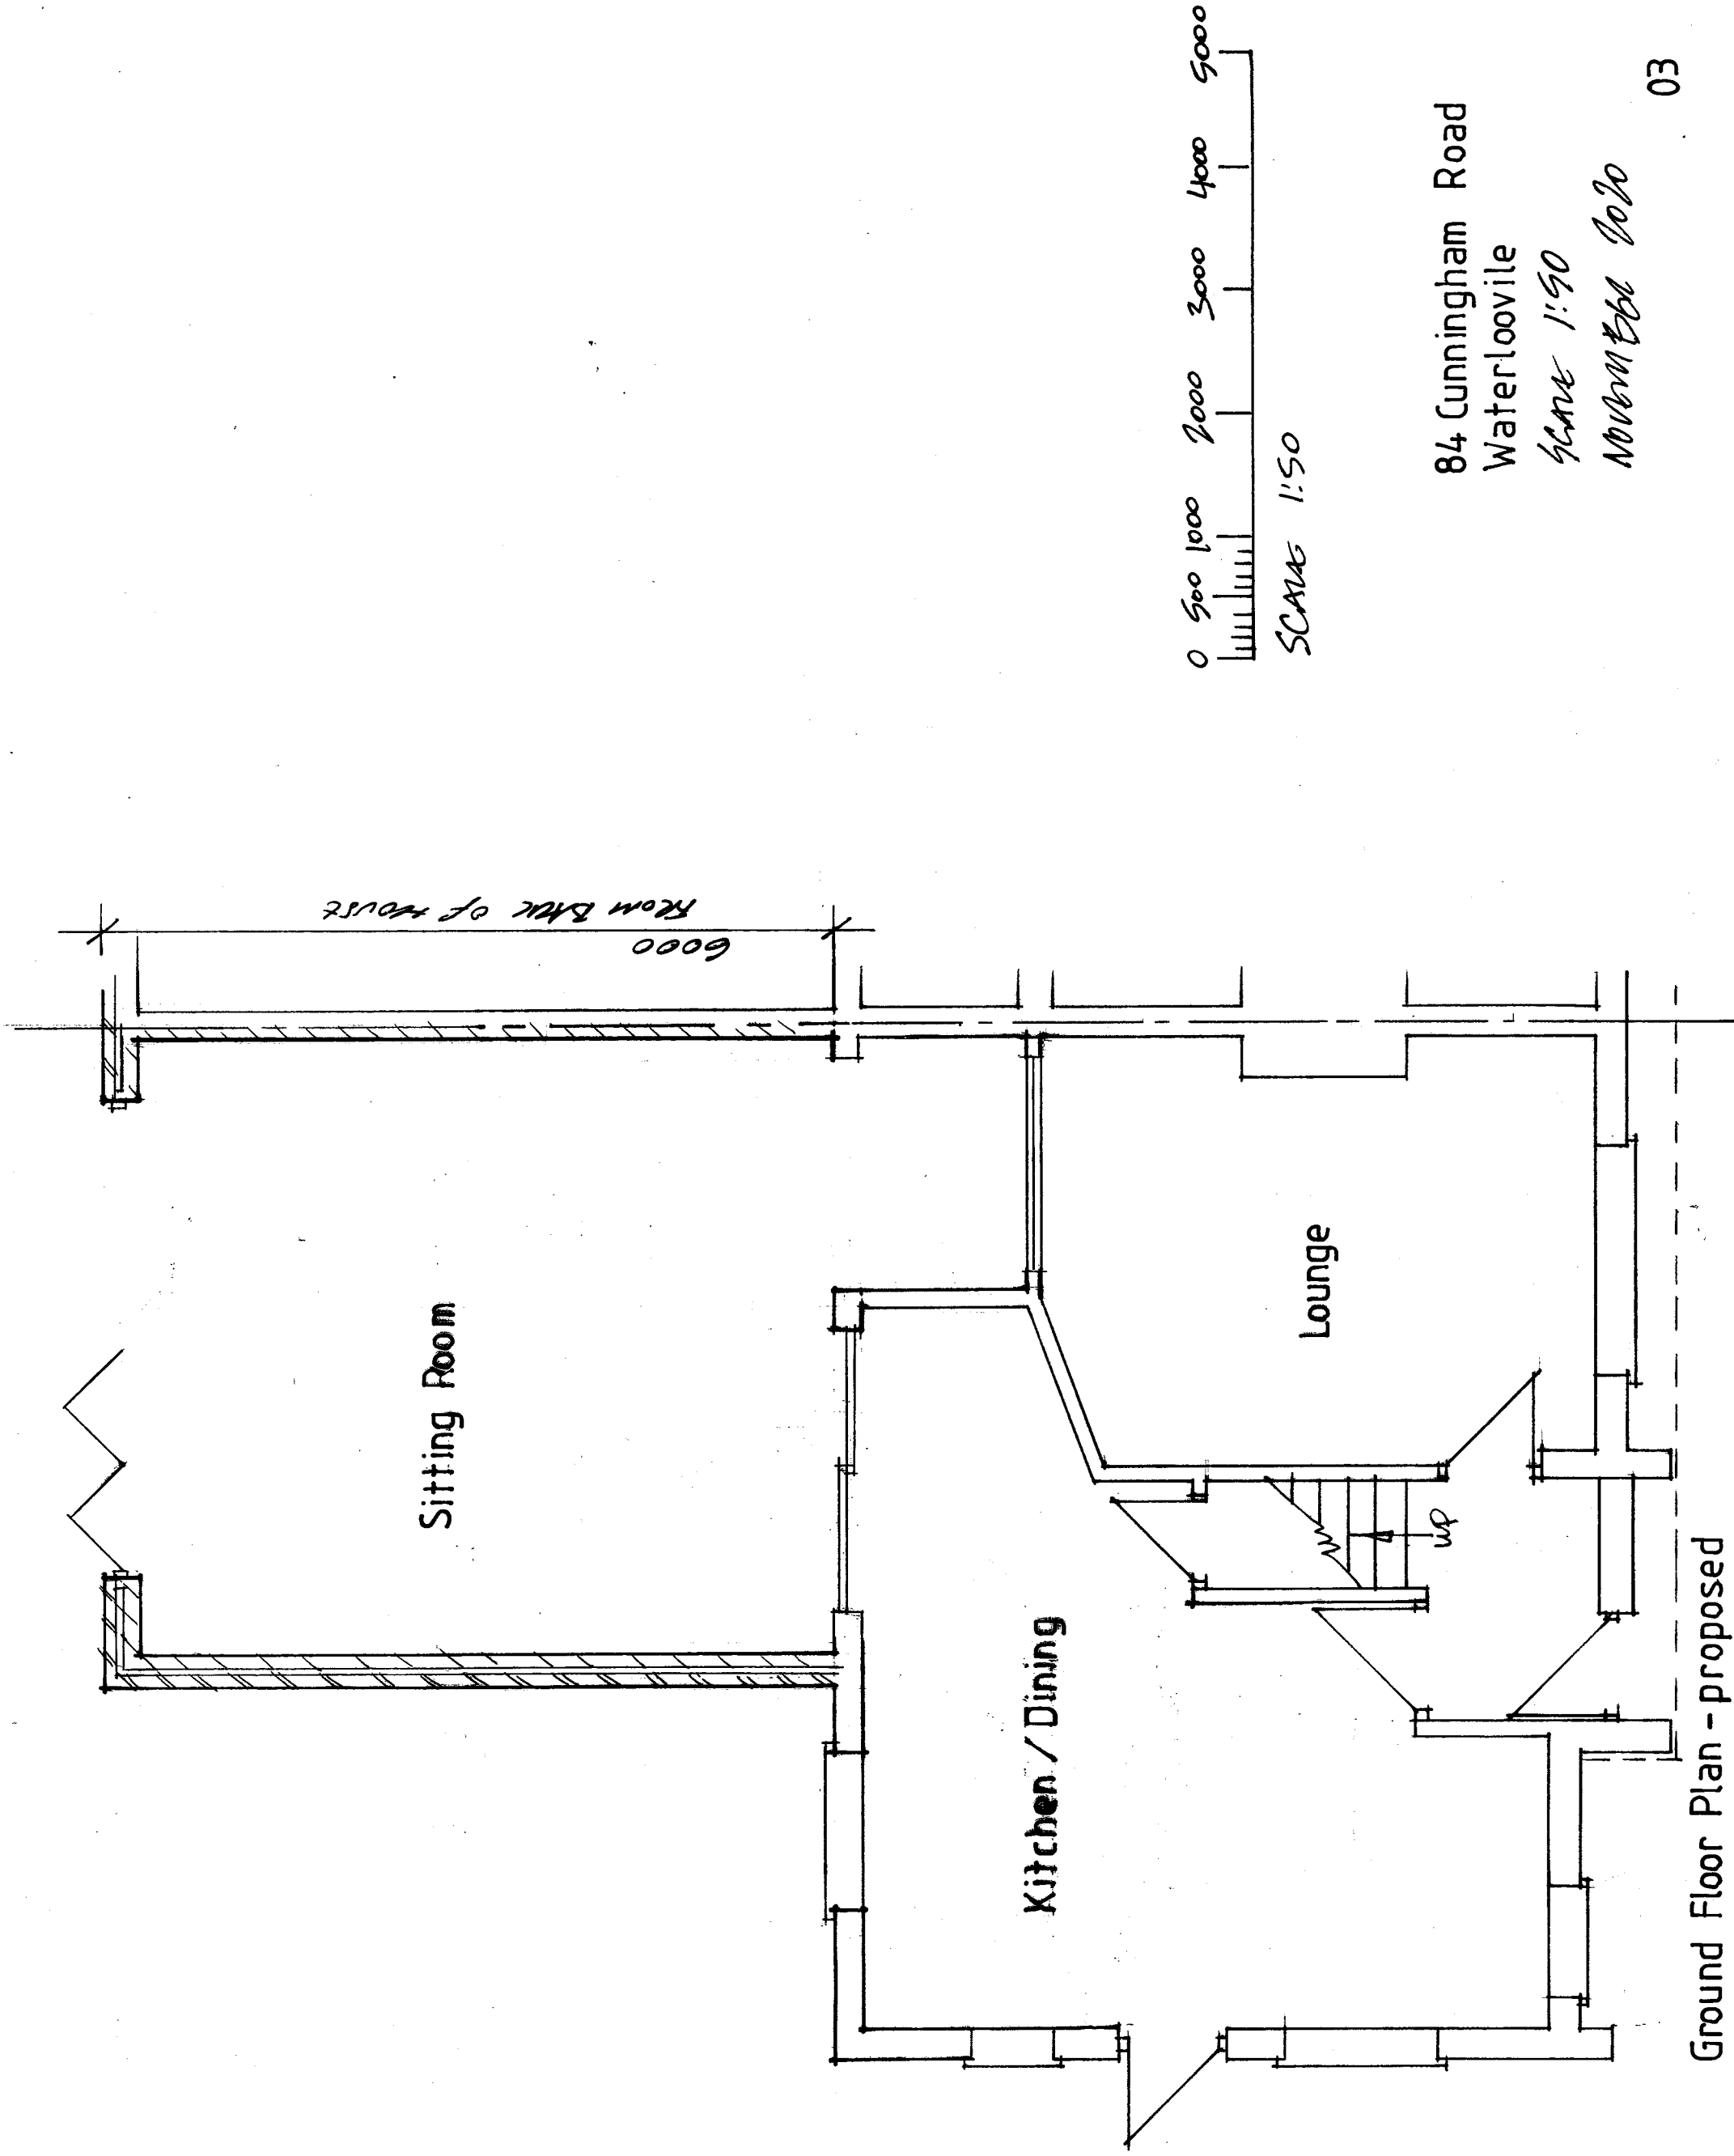

84 Cunningham Road
Waterlooville
Scale 1:50
November 2020

Ground Floor Plan - proposed