


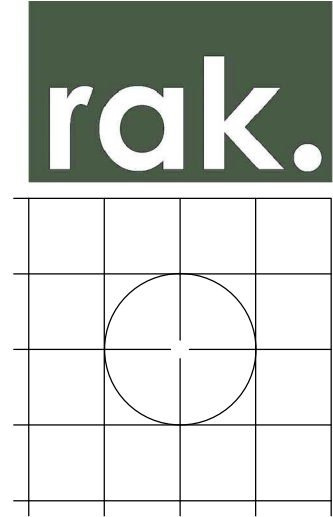
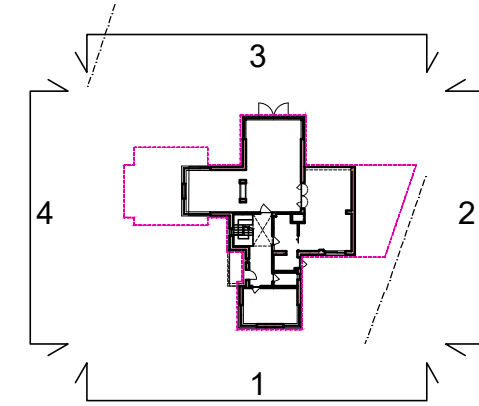


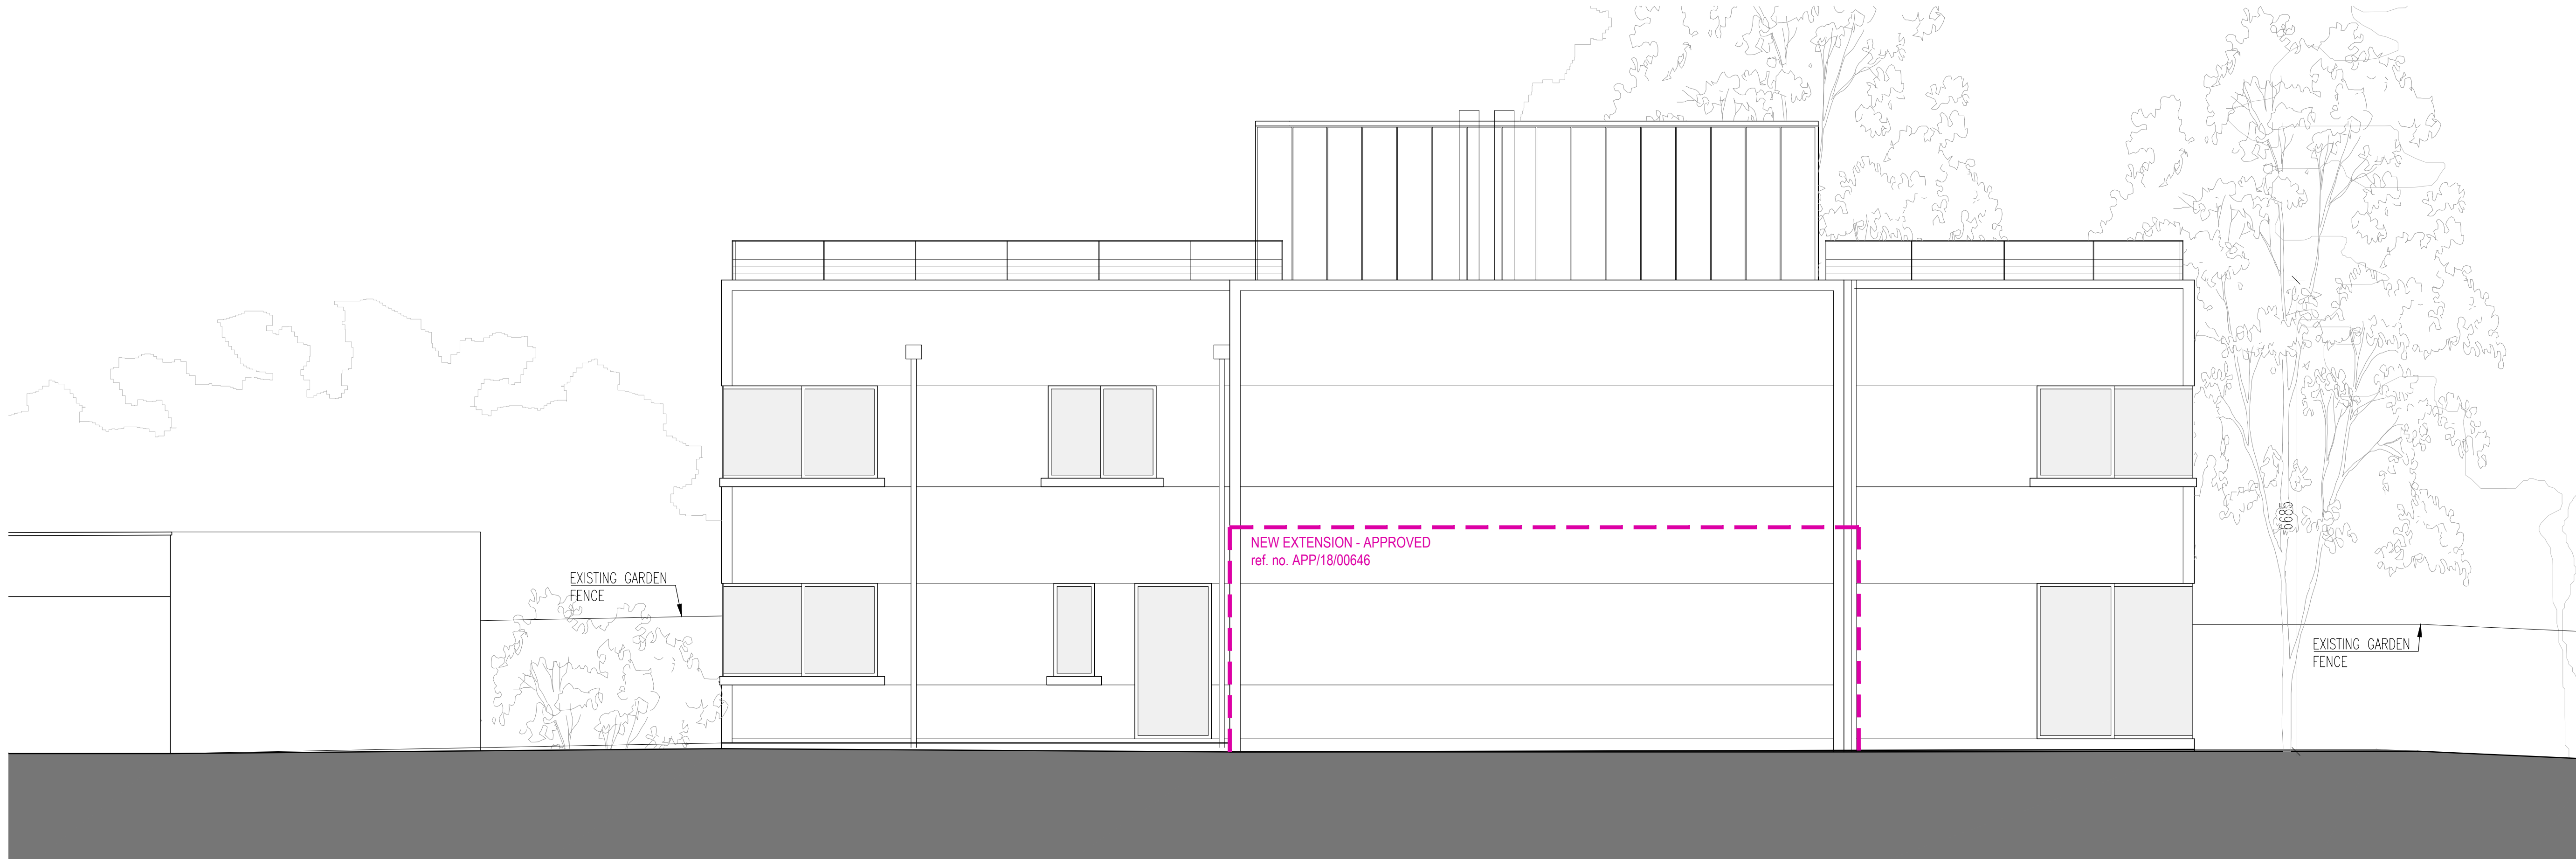


NOTE
• All levels in metres [m] to
Ordnance Survey Datum.
• All dimensions in millimeters [mm].

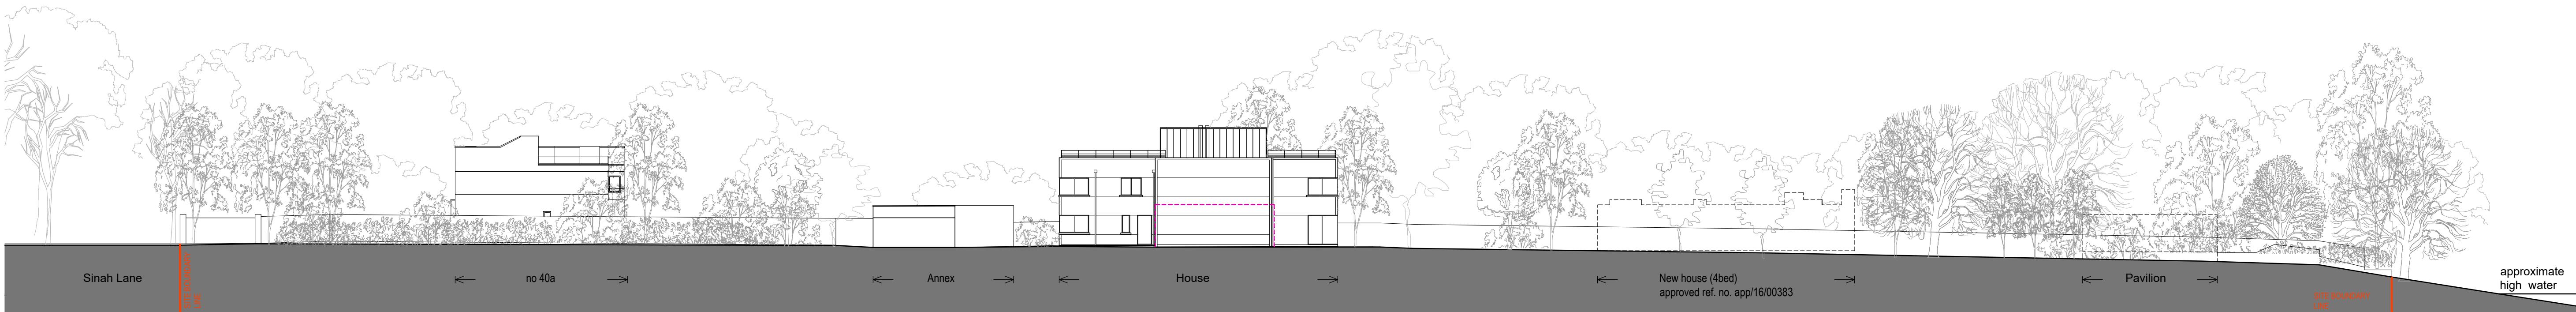

2. EAST ELEVATION - SCALE 1:50

 

2. EAST ELEVATION - LONG CONTEXT ELEVATION, SCALE 1:250

 

Rev A 2020 10.06 Planning Application
Revision
Project title:
Northshore
40 Sinah Lane
Hayling Island, PO11 0HH
Drawing title
Existing - House
- Elevation 2 [East]
Client
Mr and Mrs Nunn
Date
01.02.2018
Scale
1:50, 1:250 @ A1
or 1:100, 1:500 @ A3
Status
Planning
Drg. no.
1032A-101-006 Rev A
Notes
These drawings are for
planning purposes only and not
for construction or any other use
unless agreed by rak
architecture. All dimensions
must be checked and rak
architects are to be informed of
any discrepancies prior to
construction. This drawing and
any of the details
therein remain the copyright of
rak architecture ltd.
rak architecture ltd
Lower Lewish Farmhouse,
Lewish,
Dorchester,
DT2 8AP
Phone: +44 (0)1305 246741
www.rakarchitecture.co.uk