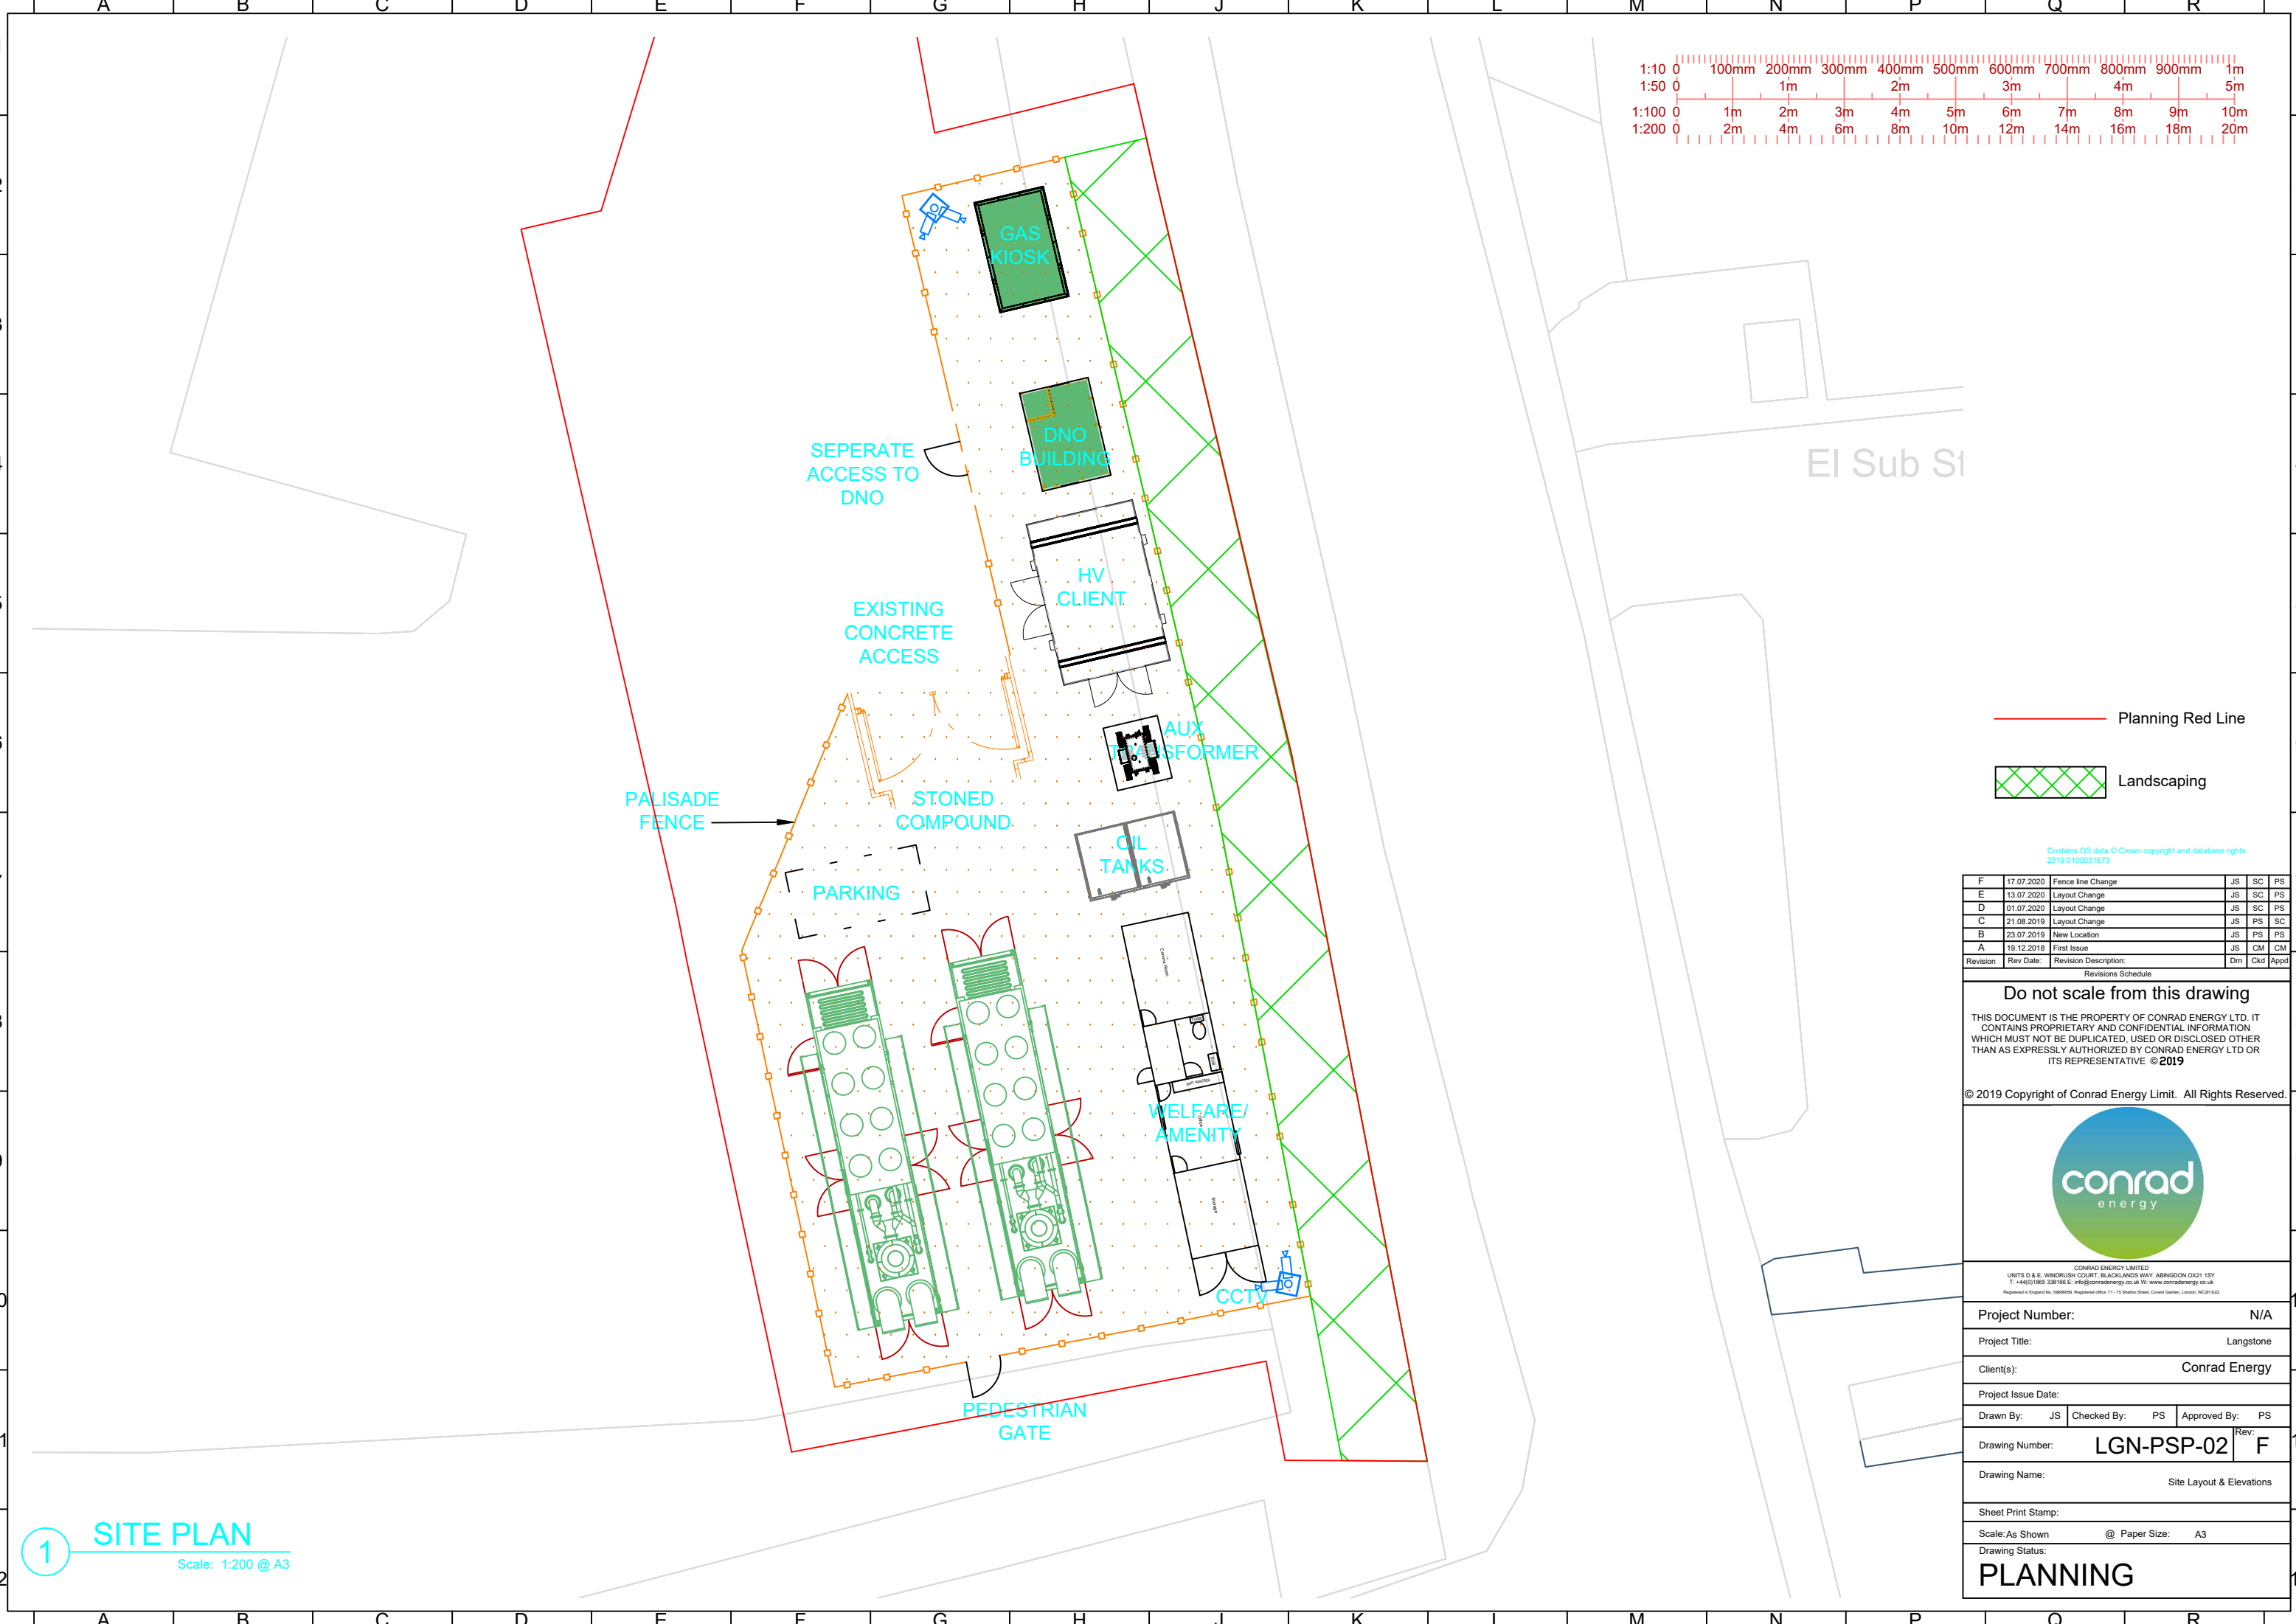


- Planning Red Line
- Landscaping

Contains OS data © Crown copyright and database rights
2019 0100031873

F	17.07.2020	Fence line Change	JS	SC	PS
E	13.07.2020	Layout Change	JS	SC	PS
D	01.07.2020	Layout Change	JS	SC	PS
C	21.08.2019	Layout Change	JS	PS	SC
B	23.07.2019	New Location	JS	PS	PS
A	19.12.2018	First Issue	JS	CM	CM
Revision	Rev Date:	Revision Description:	Dm	Ckd	Appd

Revisions Schedule

Do not scale from this drawing

THIS DOCUMENT IS THE PROPERTY OF CONRAD ENERGY LTD. IT CONTAINS PROPRIETARY AND CONFIDENTIAL INFORMATION WHICH MUST NOT BE DUPLICATED, USED OR DISCLOSED OTHER THAN AS EXPRESSLY AUTHORIZED BY CONRAD ENERGY LTD OR ITS REPRESENTATIVE © 2019

© 2019 Copyright of Conrad Energy Limit. All Rights Reserved.



CONRAD ENERGY LIMITED
UNITS D & E, WINDRUSH COURT, BLACKLANDS WAY, ABINGDON OX21 1SY
T: +44(0)1865 338166 E: info@conradenergy.co.uk W: www.conradenergy.co.uk
Registered in England No. 08800090 Registered office: 11-13 Shelton Street, Covent Garden, London, WC2E 8JG

Project Number:		N/A	
Project Title:		Langstone	
Client(s):		Conrad Energy	
Project Issue Date:			
Drawn By:	JS	Checked By:	PS
		Approved By:	PS
Drawing Number:	LGN-PSP-02		Rev: F
Drawing Name:		Site Layout & Elevations	
Sheet Print Stamp:			
Scale: As Shown		@ Paper Size:	A3
Drawing Status:			
PLANNING			

1 SITE PLAN
Scale: 1:200 @ A3