



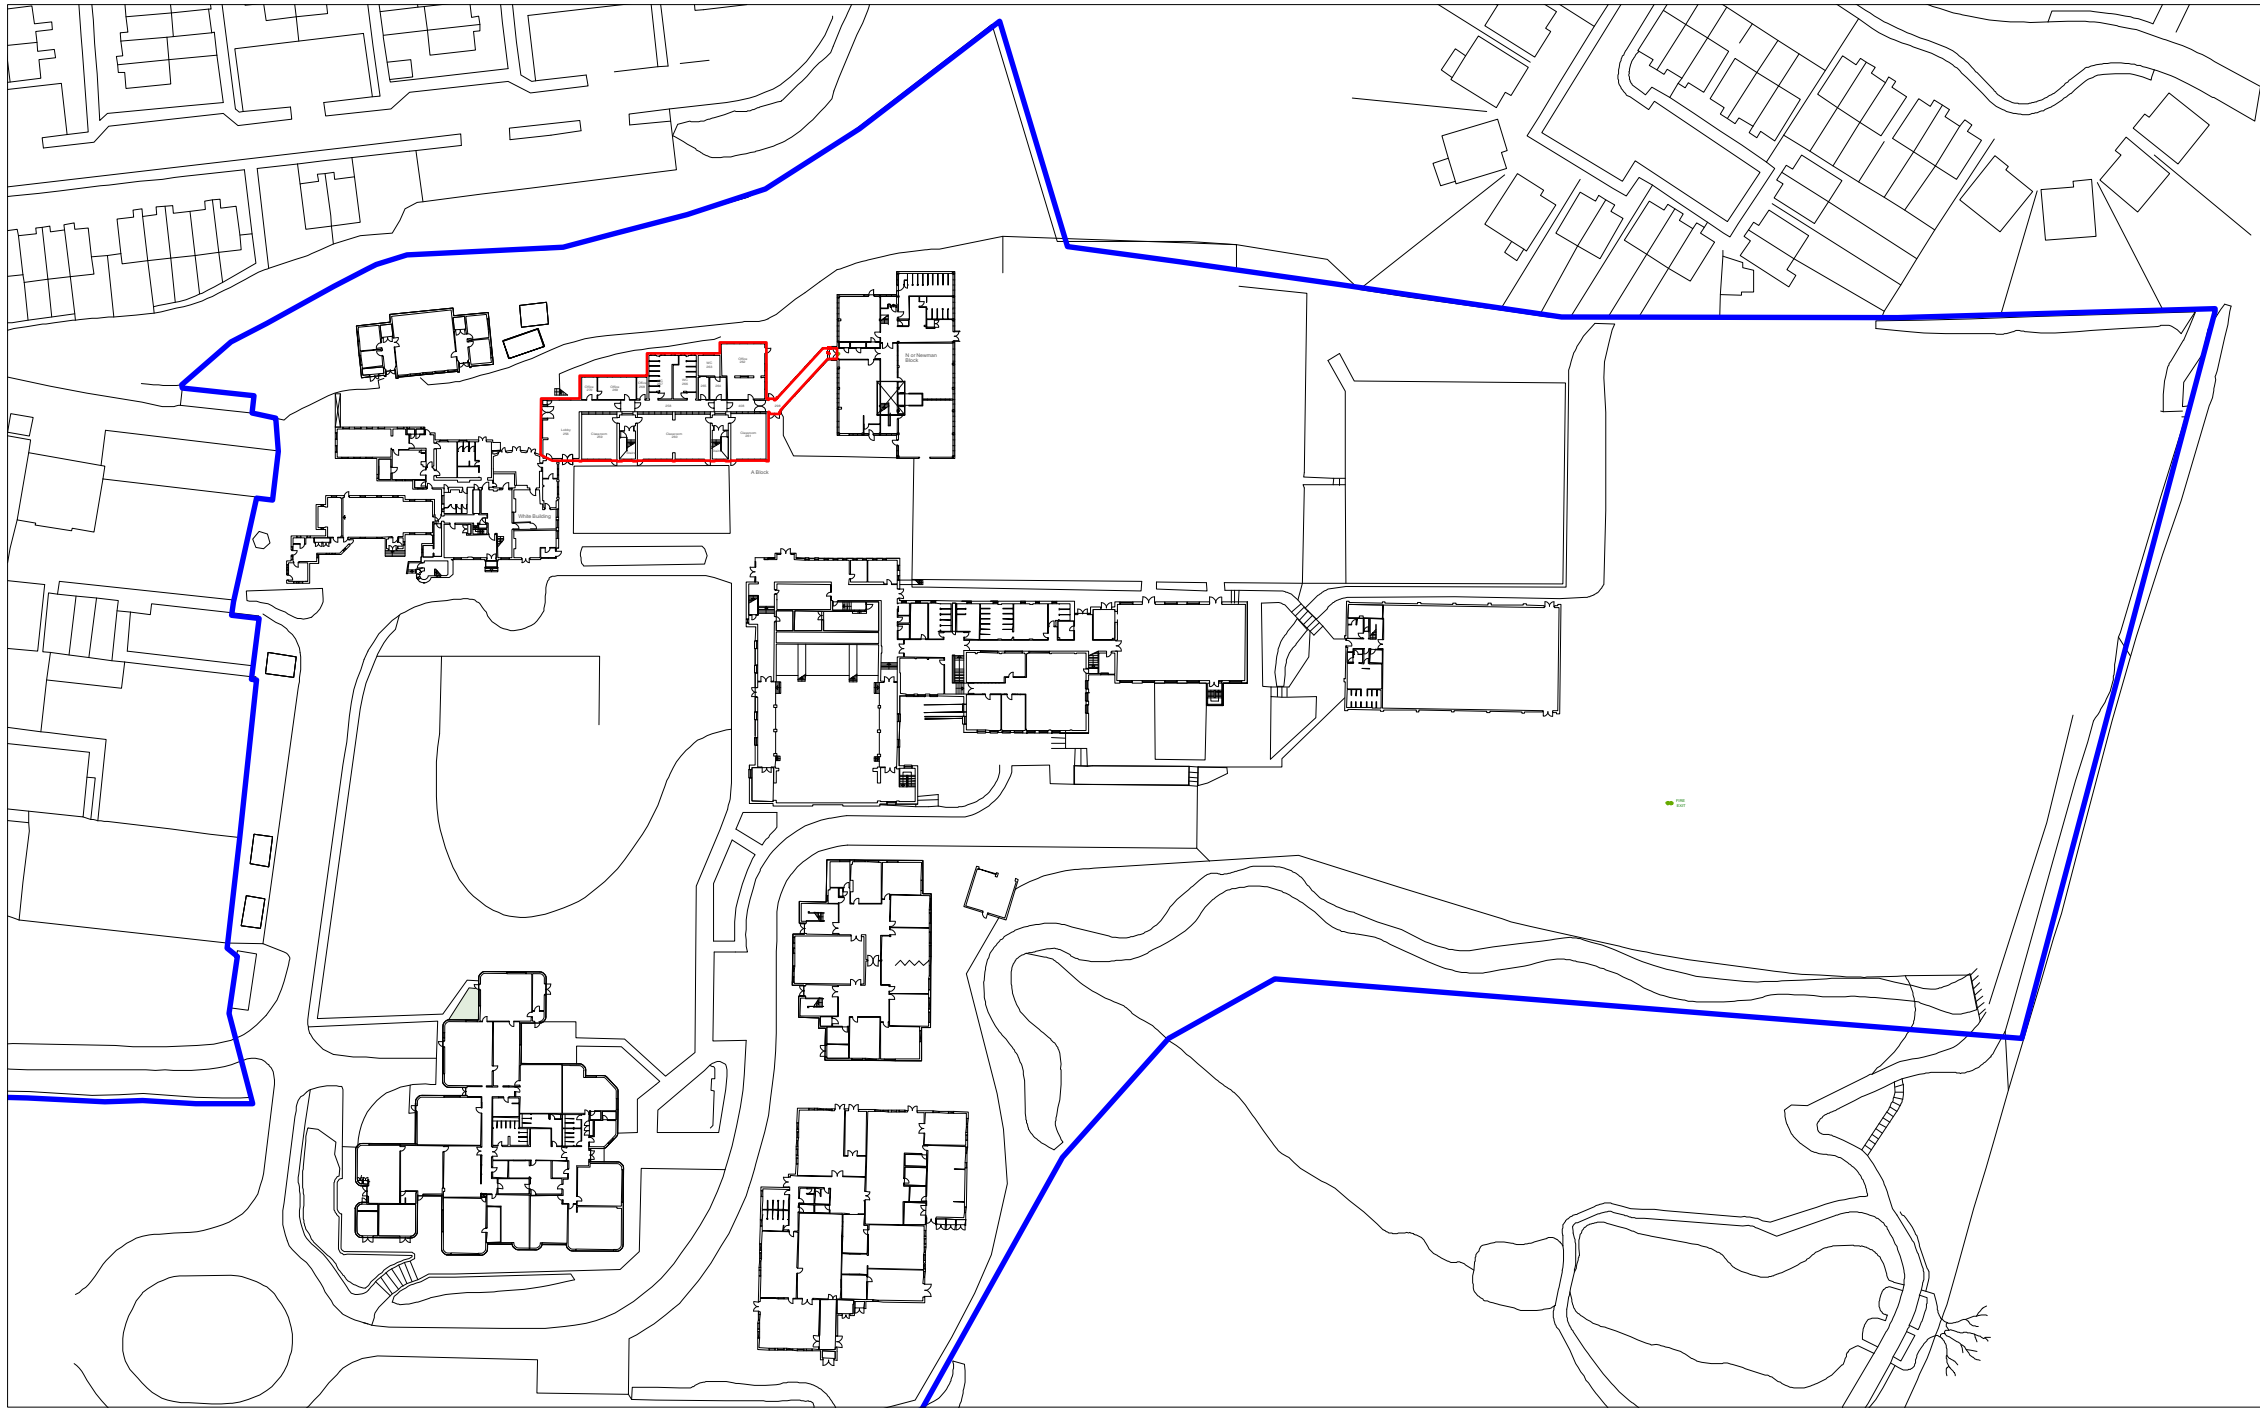


SITE PLAN
Scale 1:1250 @ A2

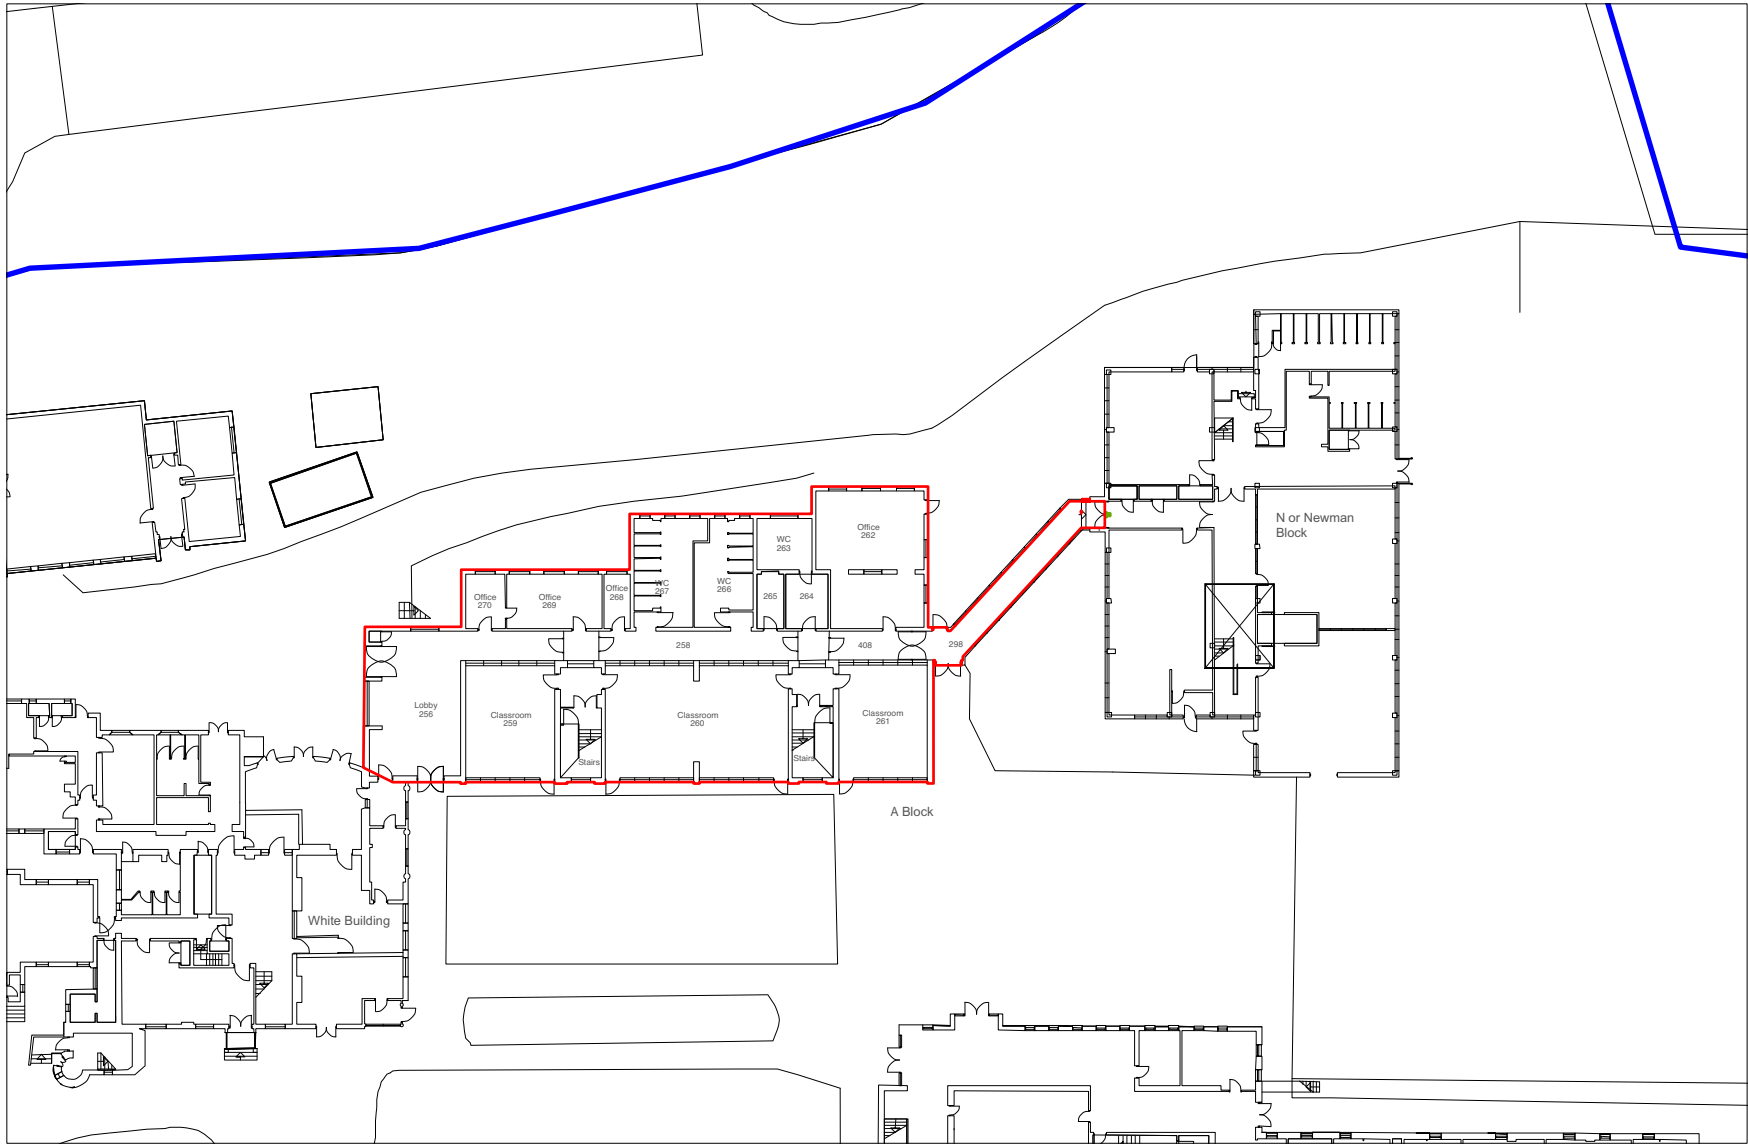

BLOCK PLAN
Scale 1:500 @ A2

SITE LOCATION/BLOCK PLAN

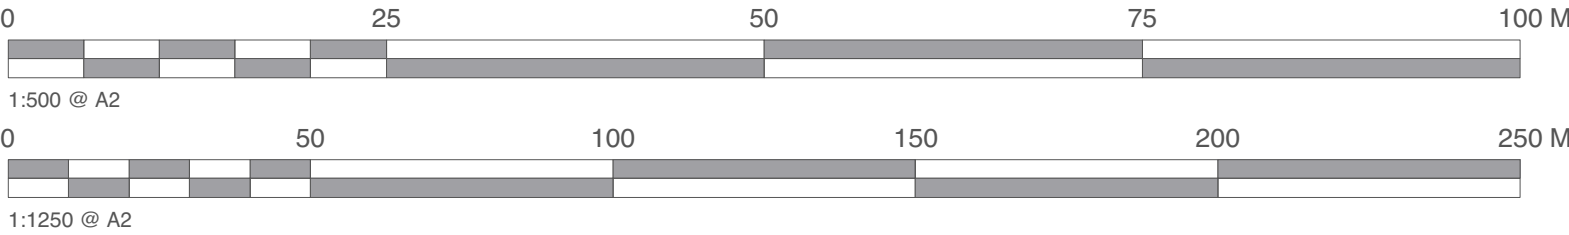

KEY
— Site Boundary
— Location of Works



Chartered Architects
Chartered Building Surveyors
Interior Designers
CDM Services

3 GP Centre, Yeoman Road,
Ringwood, Hampshire, BH24 3FF
+44 (0)1425 472 833
www.kendallkingscott.co.uk

Project
Window Replacement of B Block
(Saint Thomas More Block)
Client
Oaklands Catholic School

Scale Paper Size Filename
- A2 180768.vwx
© Copyright

P1 30/09/20 AP DM Planning Issue 1.
Rev Date By Ap Note

Drawing Title
Site Location Plan

Project Number	Drawing Number	Revision
180768	1000	P1
Date	Drawn	Checked
30/09/20	AP	DM
Status	PLANNING	

Check all dimensions and levels on site

Only to be used on the site for which designed. The electronic transmission of designs/information contained in this drawing is carried out entirely at the User's risk and Kendall Kingscott Ltd. will have no liability for any errors or inaccuracies arising therefrom. The production of amended or updated information from the said designs/information by the User is entirely the responsibility of the User and Kendall Kingscott Ltd. shall have no responsibility in respect thereof whatsoever.