
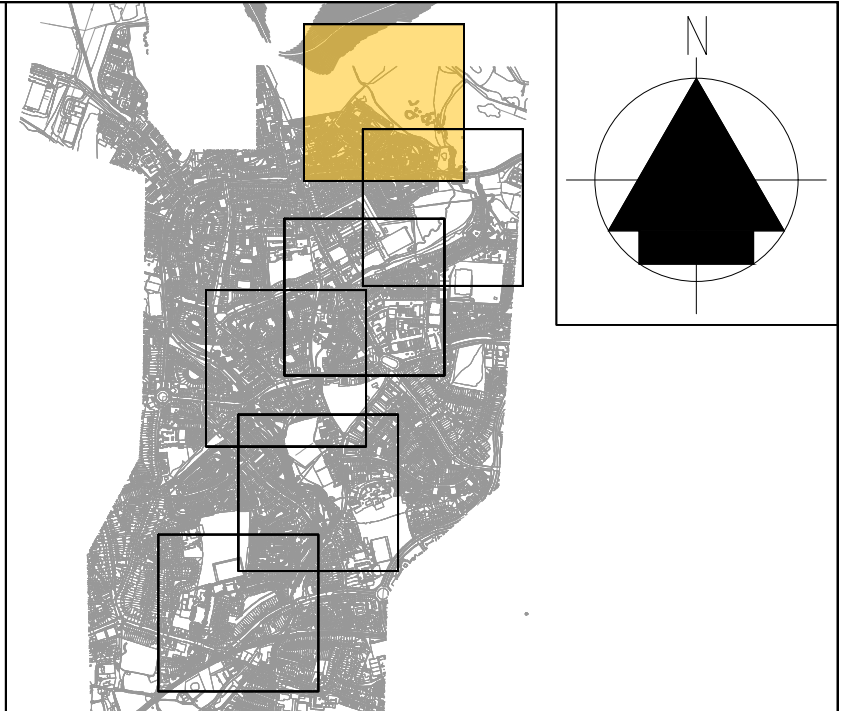


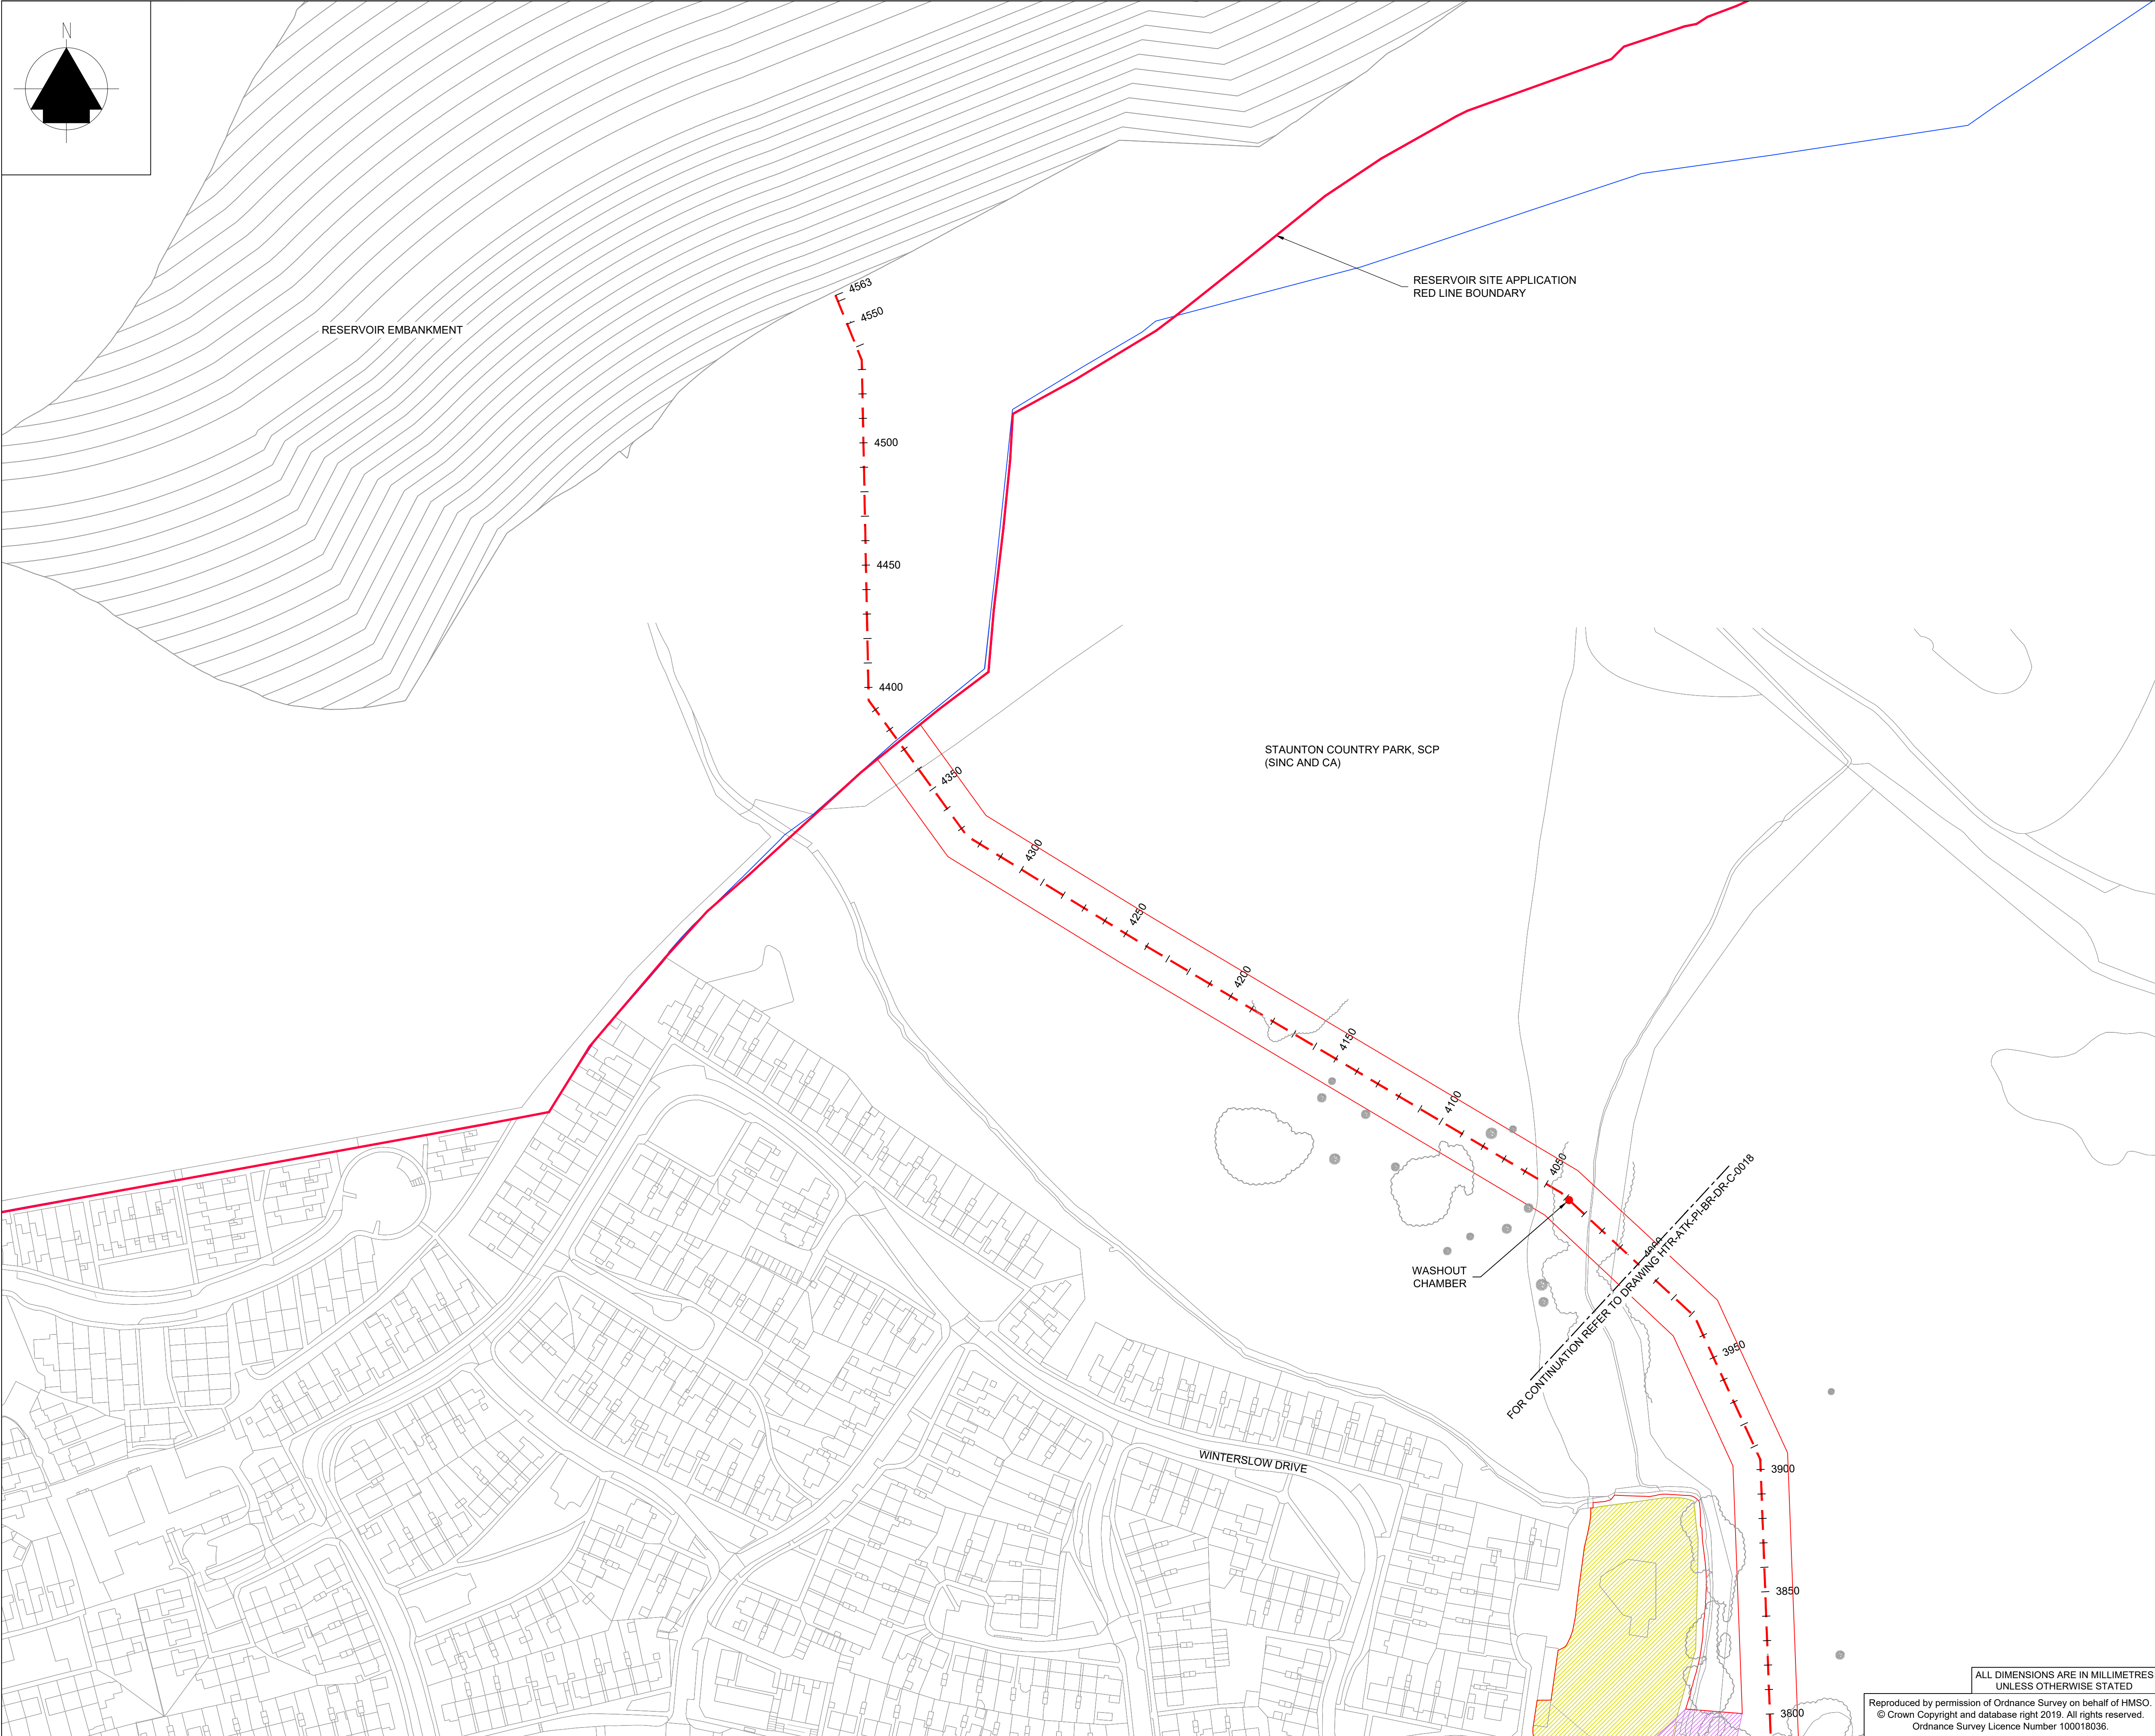


KEY PLAN
SCALE : NTS

- NOTES:**
1. WORKING AREA THROUGH PROTECTED HEDGEROWS TO BE REDUCED WIDTH.
 2. AIR VALVE, WASHOUT AND OTHER ANCILLARIES WILL REQUIRE SURFACE COVERS. FLUSH IN ROAD/PATHS, RAISED OR FENCED IN FIELDS.
 3. ALL IMPORTANT TREES AND THEIR ROOT PROTECTION ZONES WILL BE AVOIDED.

- LEGEND**
- INDICATIVE PIPE ROUTE
 - REDLINE BOUNDARY
 - LAND WITHIN PORTSMOUTH WATER OWNERSHIP
 - Storage Area
 - CULVERT IMPROVEMENT WORKS AREA
 - AV PROPOSED AIR VALVE
 - WO PROPOSED WASHOUT
 - EXISTING PUBLIC RIGHT OF WAY (PROW)
 - RESERVOIR REDLINE BOUNDARY

REFERENCES:

HTR-ATK-PI-BR-DR-C-0018 WIA 1991 S159 NOTICE PLAN CH4000 - CH4564

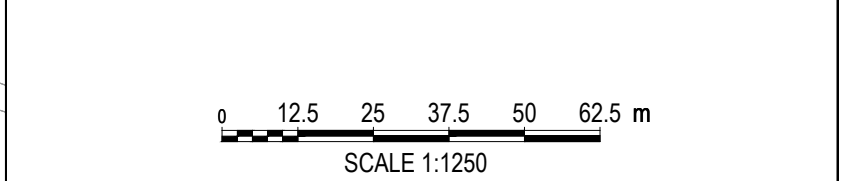

C01	CC	ID	RW	JF	Planning Drawings for Comment	10/08/20
A1	HD	ID	JF	JF	FOR PLANNING	10/11/20

Rev.	Status	Drn	By	Ckd	By	Rev	Auth	By	Description	Date

ATKINS
Member of the SNC-Lavalin Group

Aztec West
500 Park Avenue
Almondsbury
Bristol
BS32 4RZ

Tel: +44 (0)1454 662000
Fax: +44 (0)1454 663333
www.atkinsglobal.com

Drawing Suitability:
Initial non-contractual code

Status:
A1

Contractors Drawing Number:
HTR - ATK - PI - BR - DR - C - 0019

Project Originator Volume Location Type Role Number

Telephone: Havant (023) 9249 9888
Fax: Havant (023) 9245 3632
Website: www.portsmouthwater.co.uk
Registered Office: PO Box 8 West Street
Havant Hampshire PO9 1LG
REGISTERED IN ENGLAND No. 2536455

Project Ref. No:
HTR

Sheet:
6 of 6

Scale:
AS SHOWN

Sheet Size:
A1

Project Title:
HAVANT THICKET RESERVOIR

Drawing Title:
**WATER INDUSTRY ACT 1991
SECTION 159 NOTICE PLAN
SITE PLAN CH4000 - CH4564**

Portsmouth Water Drawing Number:

Rev:
C02

ALL DIMENSIONS ARE IN MILLIMETRES UNLESS OTHERWISE STATED

Reproduced by permission of Ordnance Survey on behalf of HMSO.
© Crown Copyright and database right 2019. All rights reserved.
Ordnance Survey Licence Number 100018036.