

10 Knox Road, Havant.
PROPOSED

NOTES:


Dimensions to be checked on site before commencing work. Any discrepancies shall be reported to the architect immediately.

Do not scale from these drawings except for planning purposes.


Use figured dimensions only.

Where applicable this drawing is to be read in conjunction with other consultants' drawings.

All drawings to be read in conjunction with specification and all other drawings including structural engineer and mechanical and electrical drawings / specification

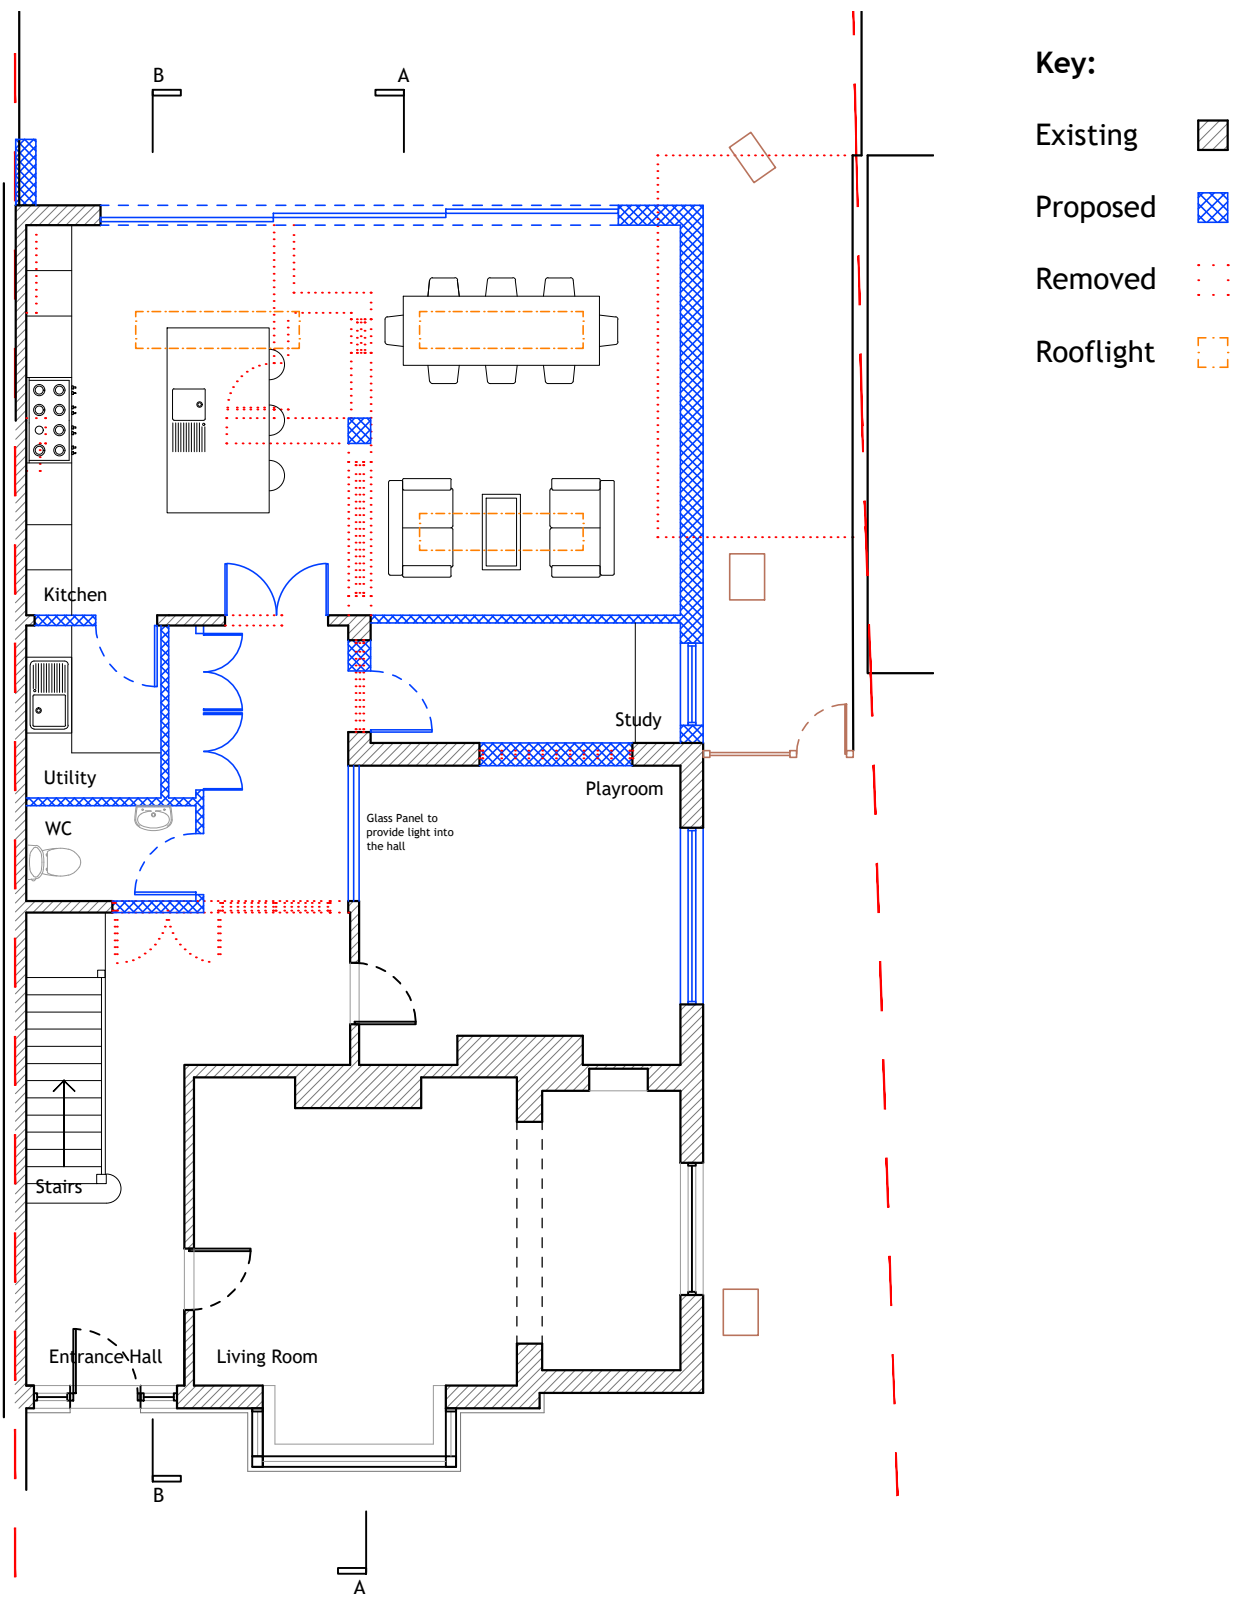


GROUND FLOOR PLAN
1:100

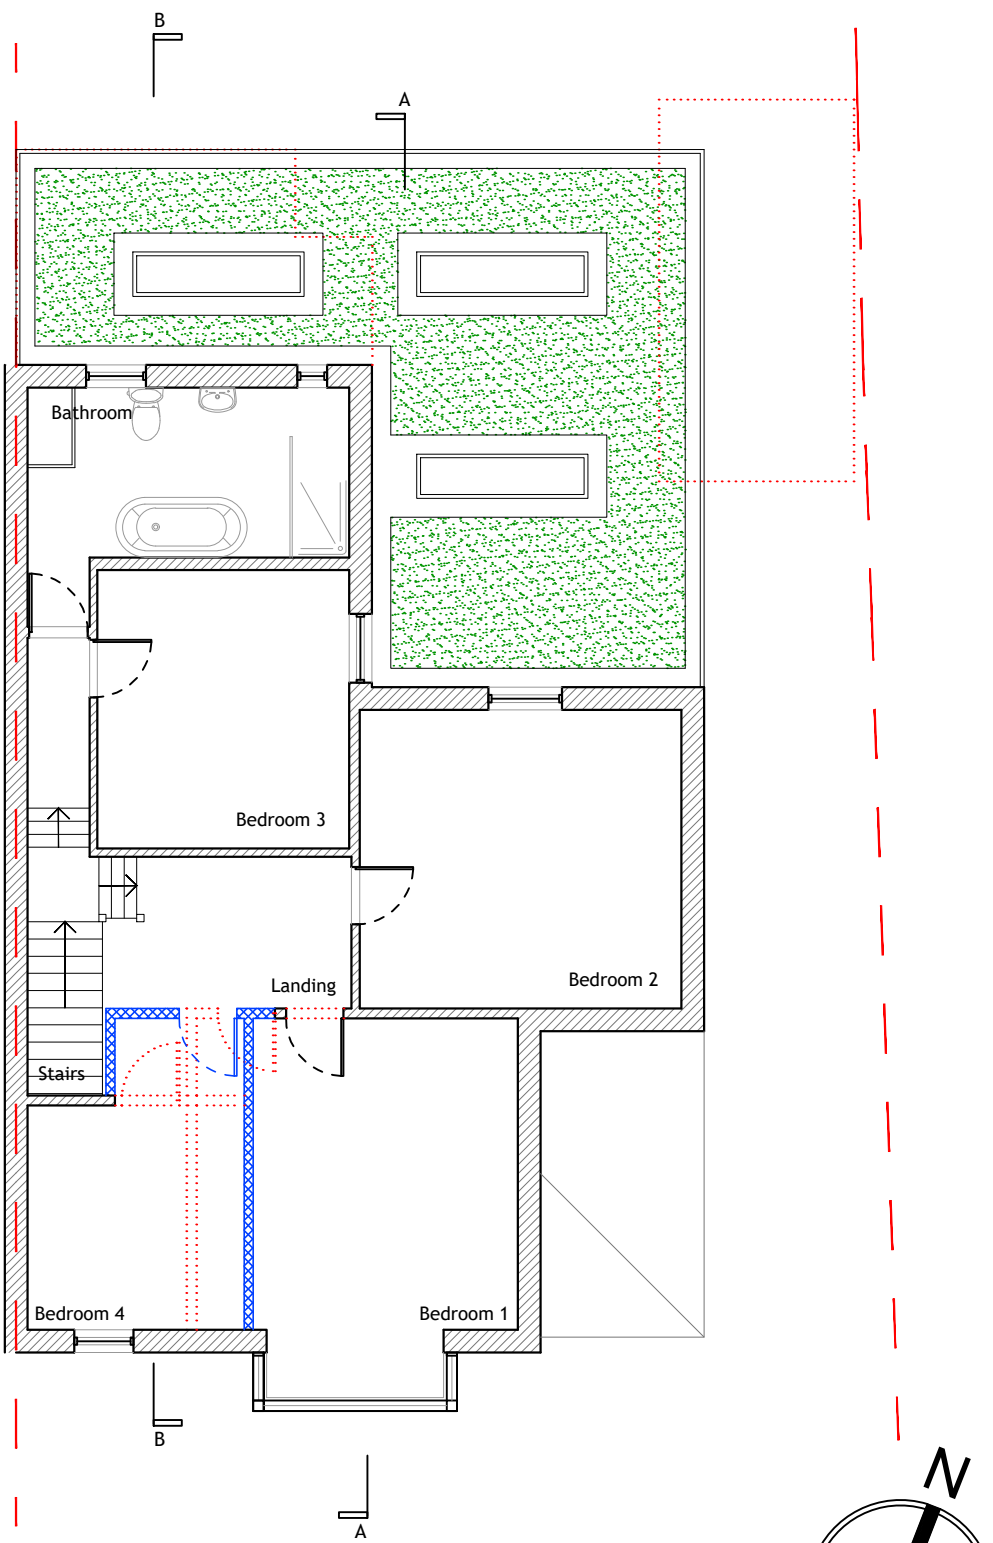

FIRST FLOOR PLAN
1:100




FRONT ELEVATION
[south] 1:100

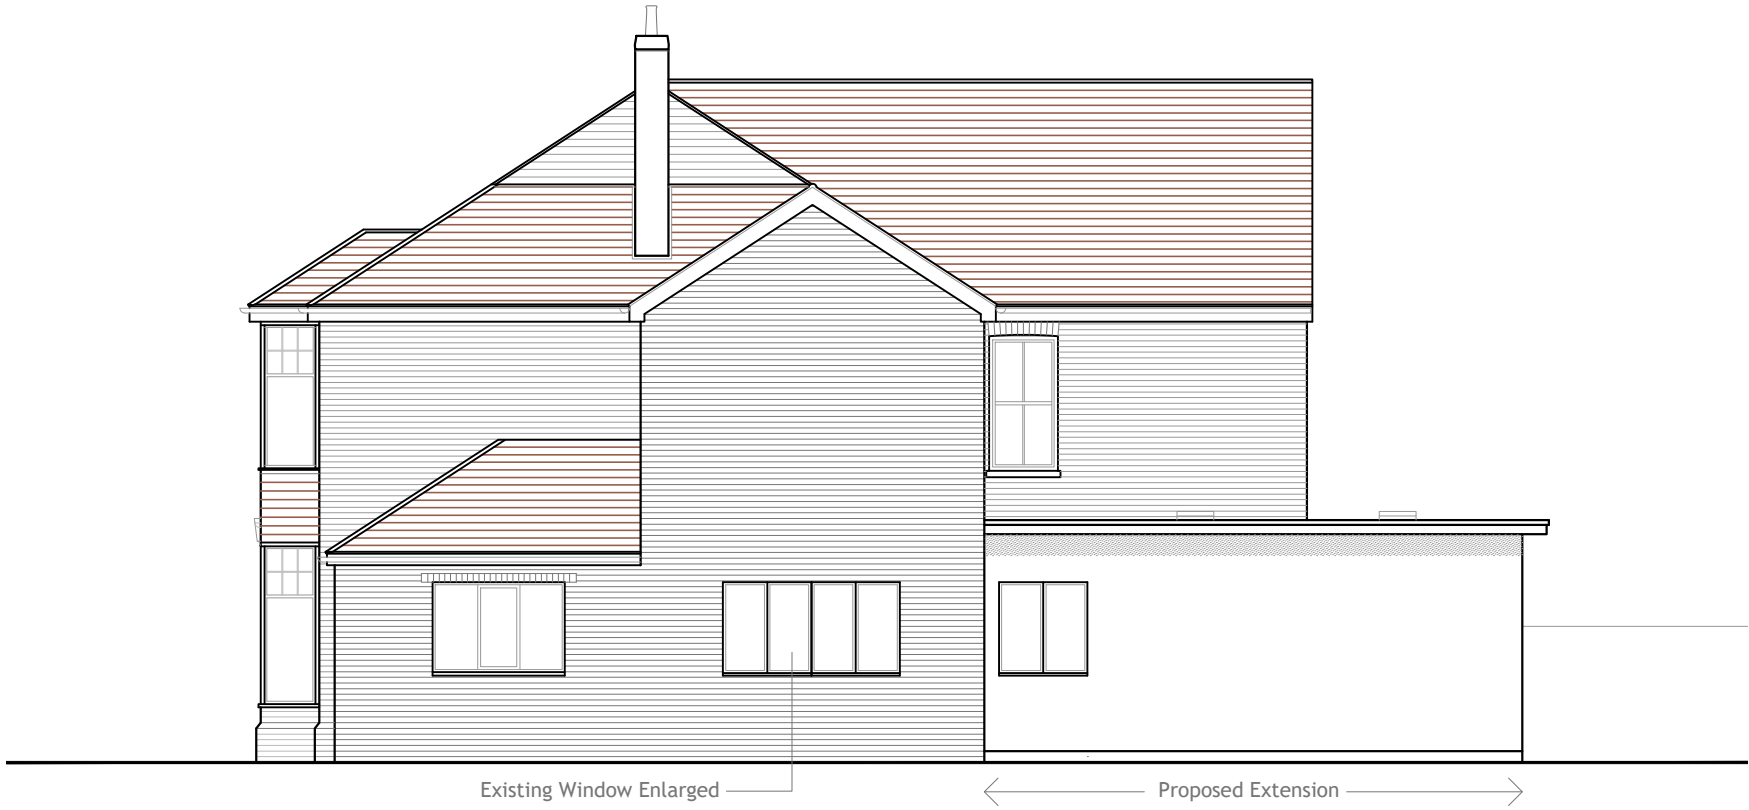


SIDE ELEVATION
[east] 1:100





REAR ELEVATION
[north] 1:100

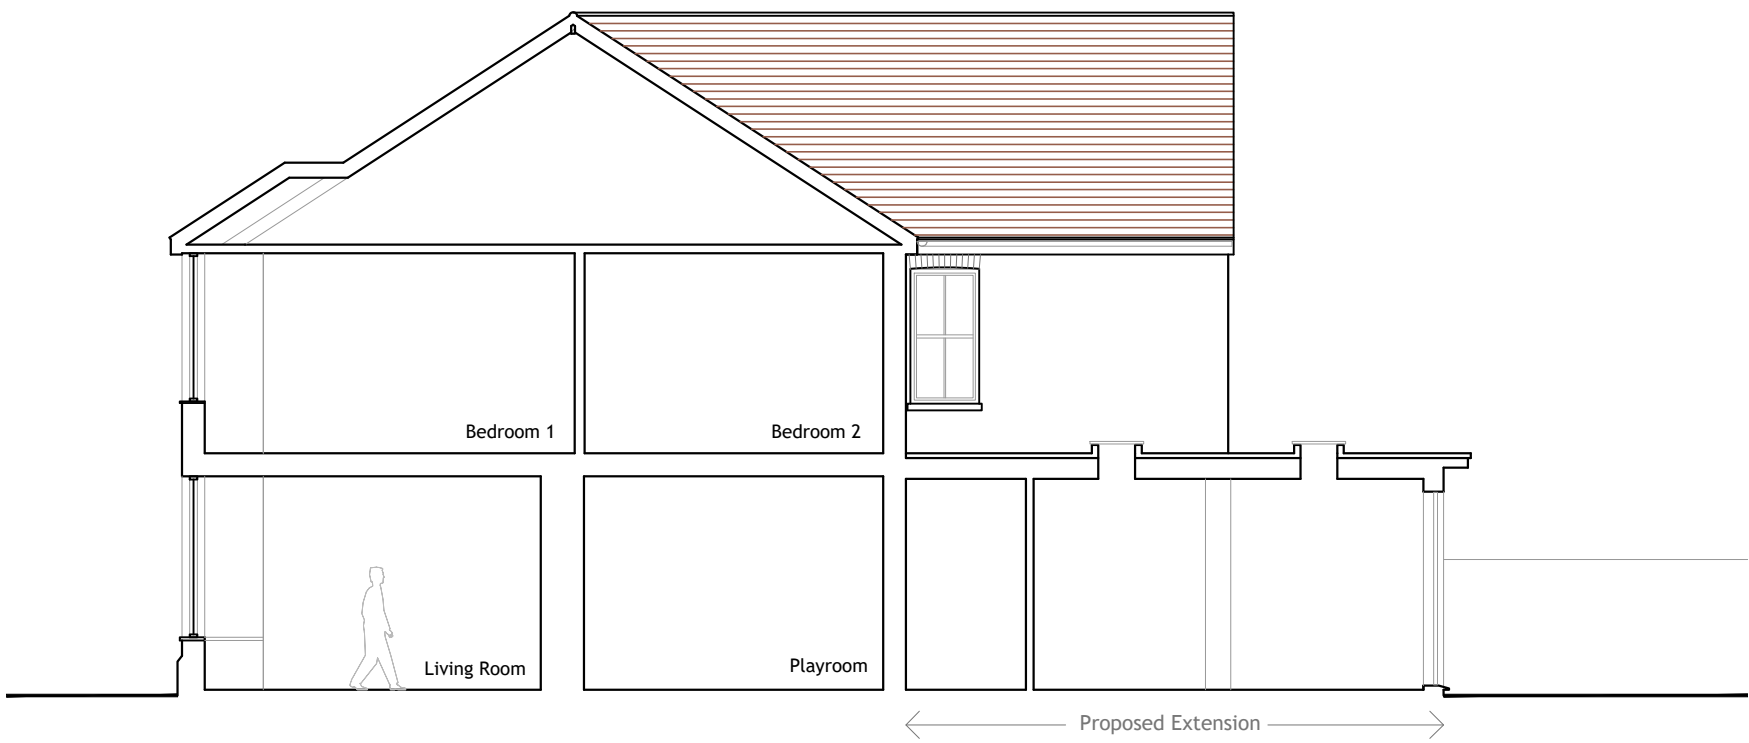


SECTION A
1:100

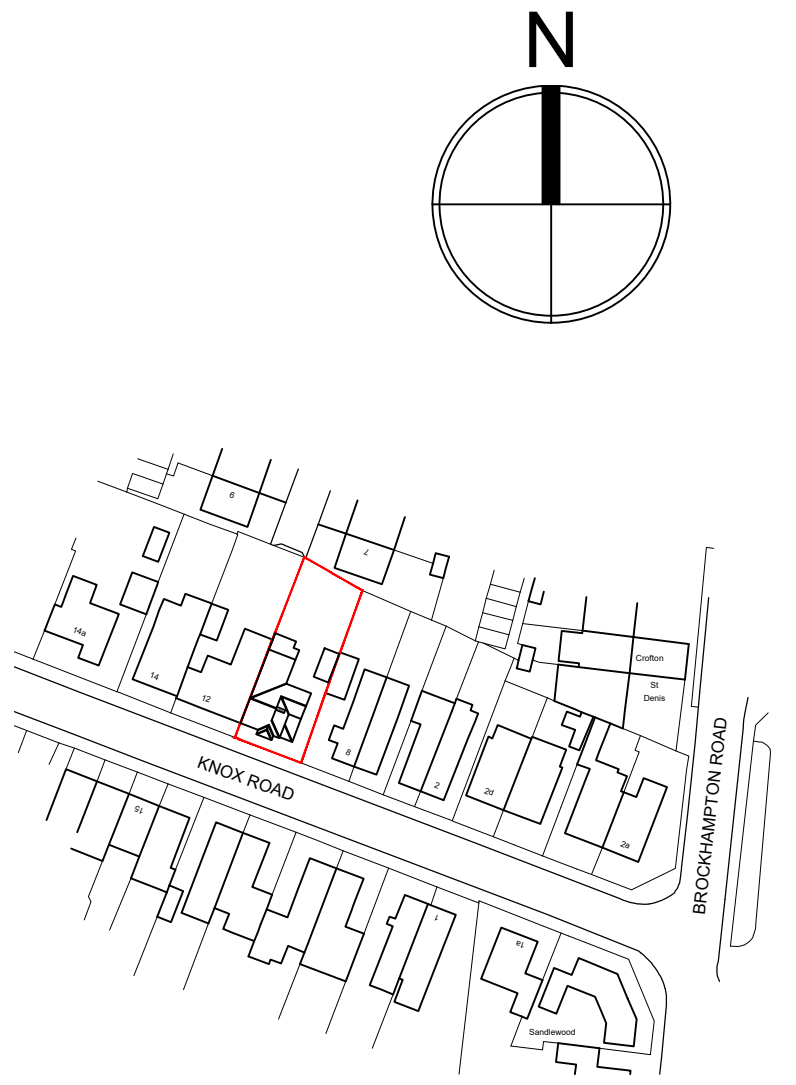

SITE LOCATION PLAN
1:1250

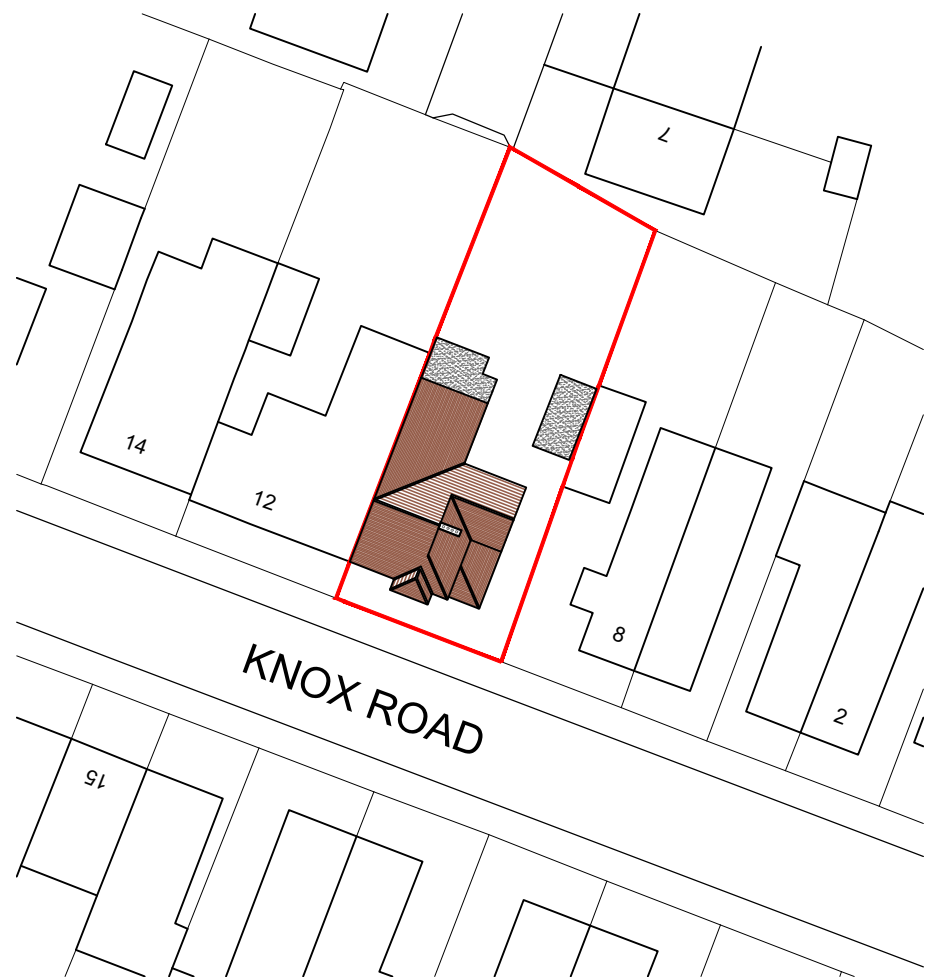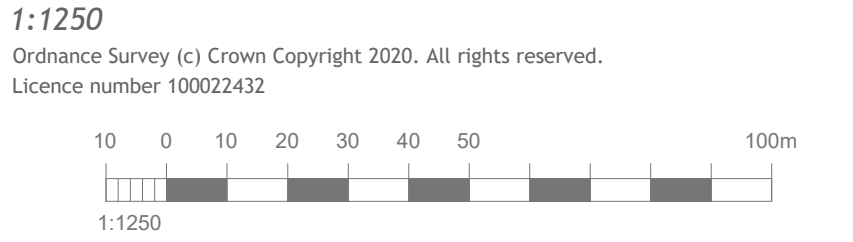

SITE BLOCK PLAN
1:500

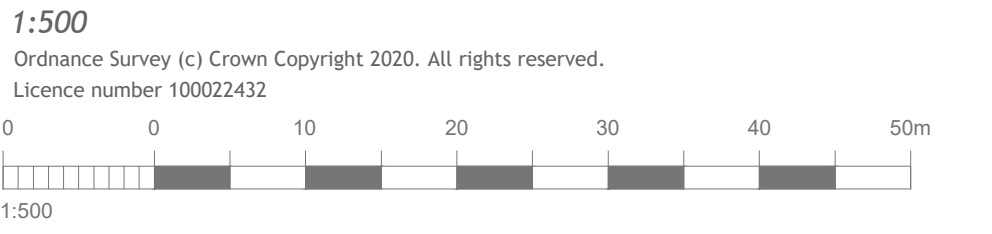

REV	DATE	AMENDMENT	DRAWN

hd
architects

Helyer Davies Architects Ltd
1 The Old Flour Mill,
Emsworth, PO10 7BT
01243 370 715

www.hdarchitects.co.uk mail@hdarchitects.co.uk

PROJECT
10 Knox Road
Havant
Hampshire
PO9 1NP

DRAWING
Plans
Elevations
Sections

SCALE
as noted @ A1

DATE July 2020

DRAWN EK

DRAWING NUMBER
20094-02

REVISION
*