


Locations of proposals shown in dashed boxes

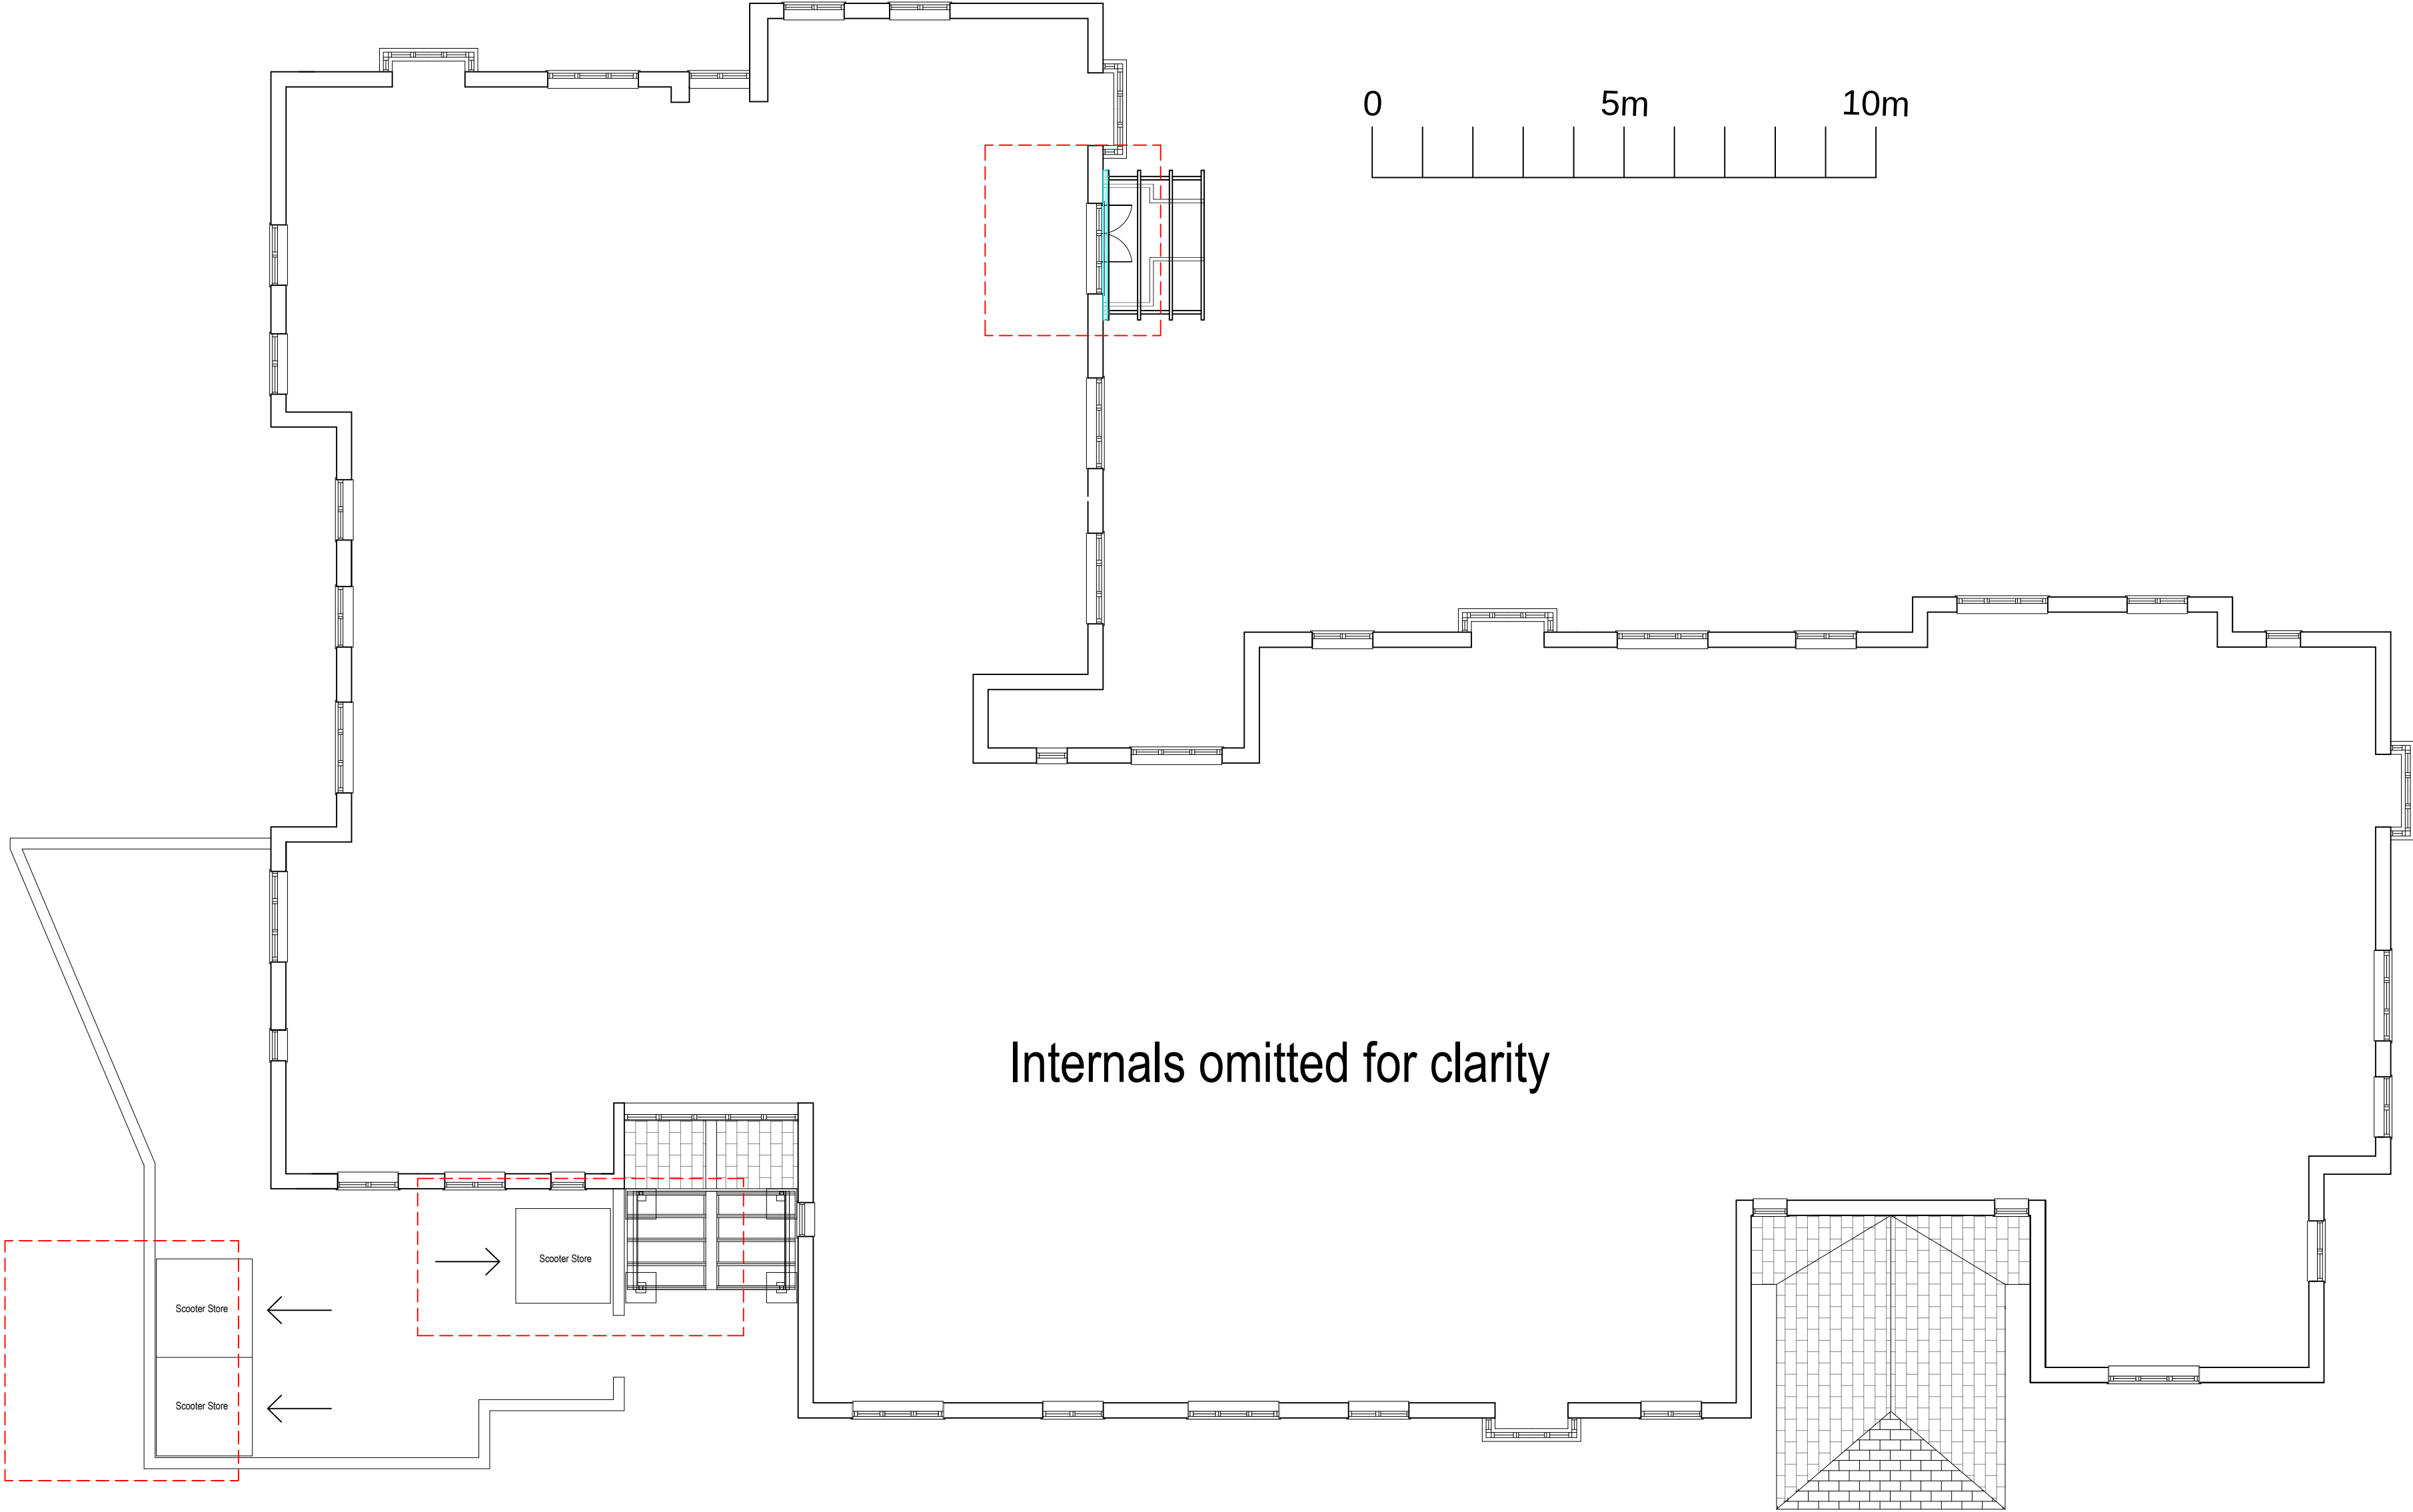

Internals omitted for clarity

SC1:100

Rev	Date	Description	Client	Job No.	Date	Arcus Consulting LLP					
A	19.10.20	Minor corrections made to fenestration	Clarion Housing Group	5598	16.09.2020	Wakefield	0192 466 9000	Manchester	0161 905 3222	London	0208 8742 2512
				Drawing Number	Stage	Liverpool	0151 708 1080	Newcastle	0191 272 5781	Rugby	01788 297 127
			Project	Revision	Planning						
			The Beeches, 1 Villa Gardens, Waterloooville PO7 7RY	A							
			LiveSmart Refurbishment Scheme	Scale							
			Title	1:100 @ A2							
			Proposed First Floor Plan	Drawn							
				TS		www.arcus.uk.com info@arcus.uk.com					
				Approved							
				RQ							