



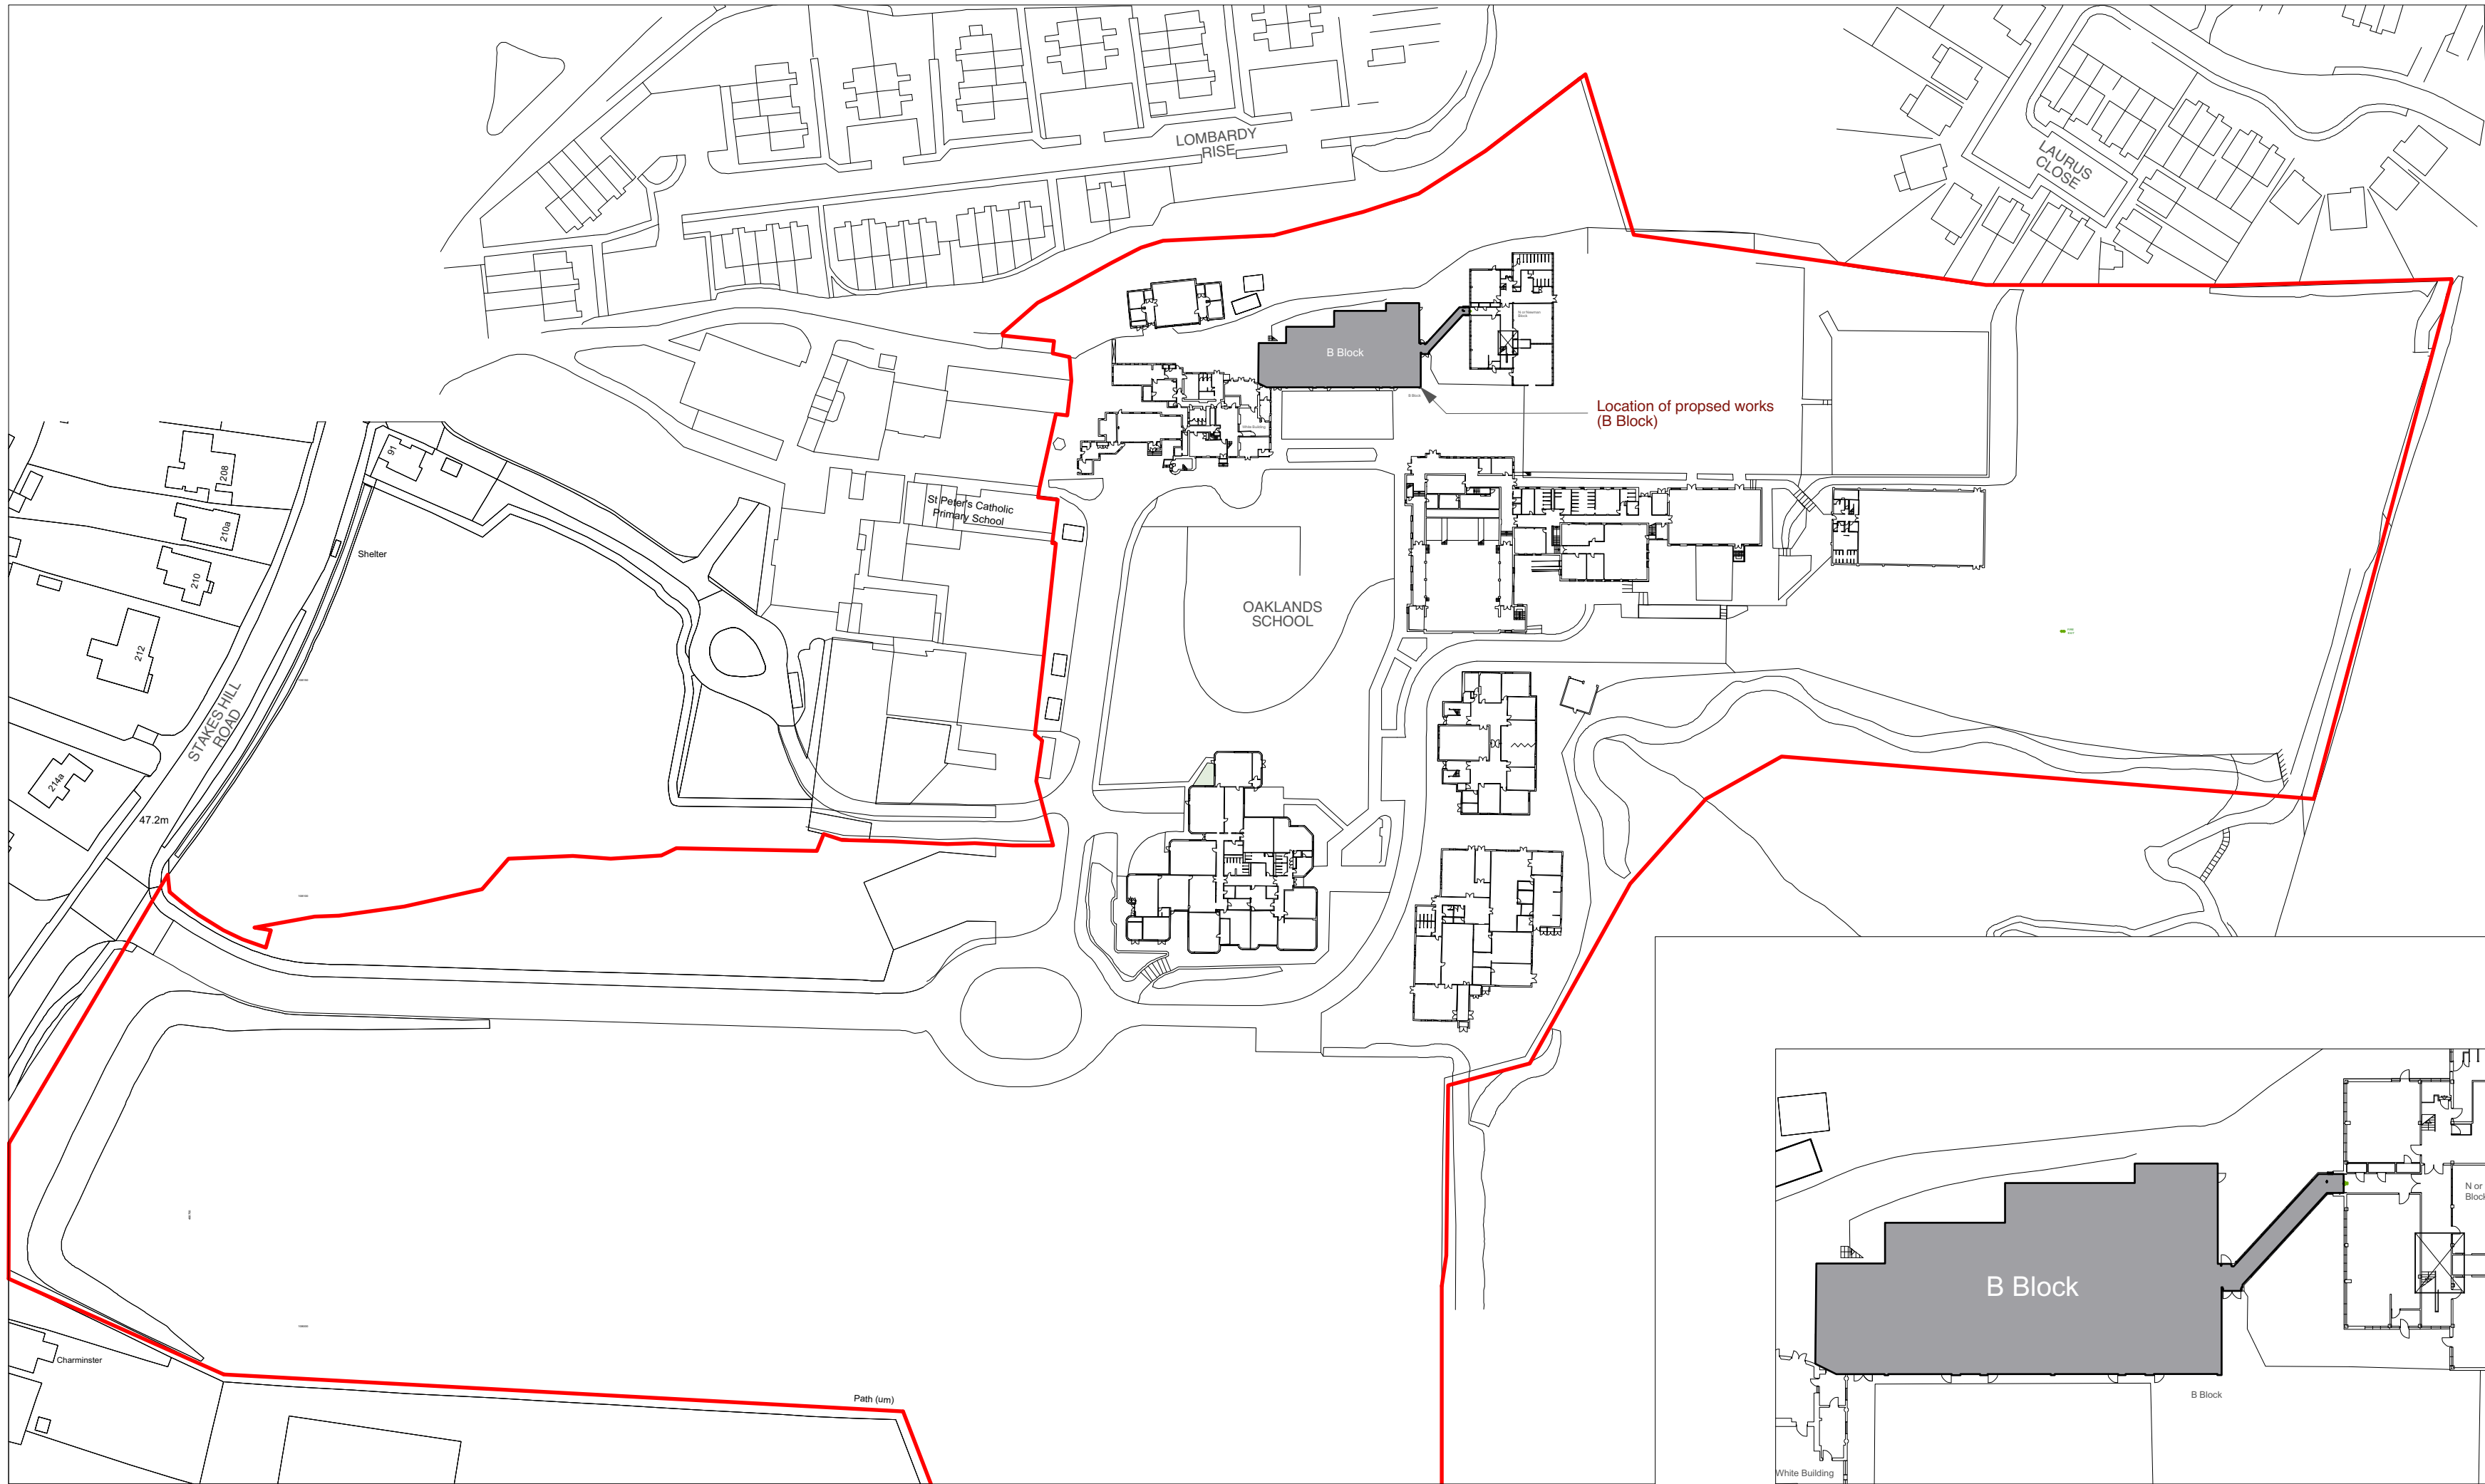


Ordnance Survey, (c) Crown Copyright 2020. All rights reserved. Licence number 100022432

SITE PLAN
Scale 1:1250 @ A2

SITE LOCATION/BLOCK PLAN

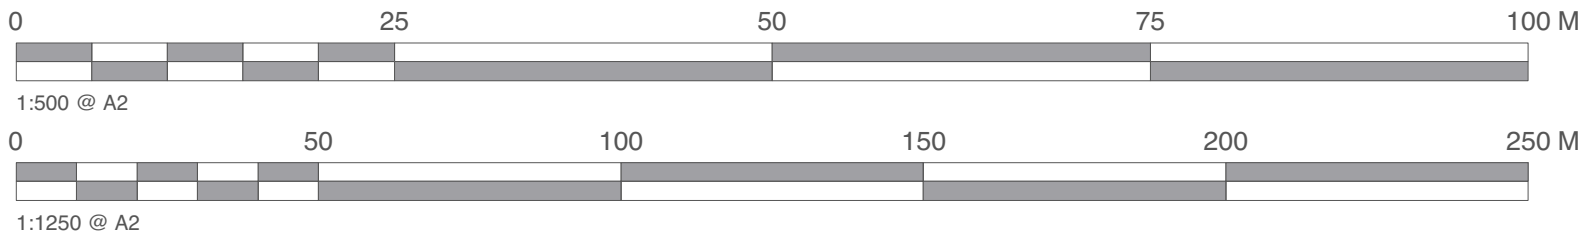

KEY
— Site Boundary

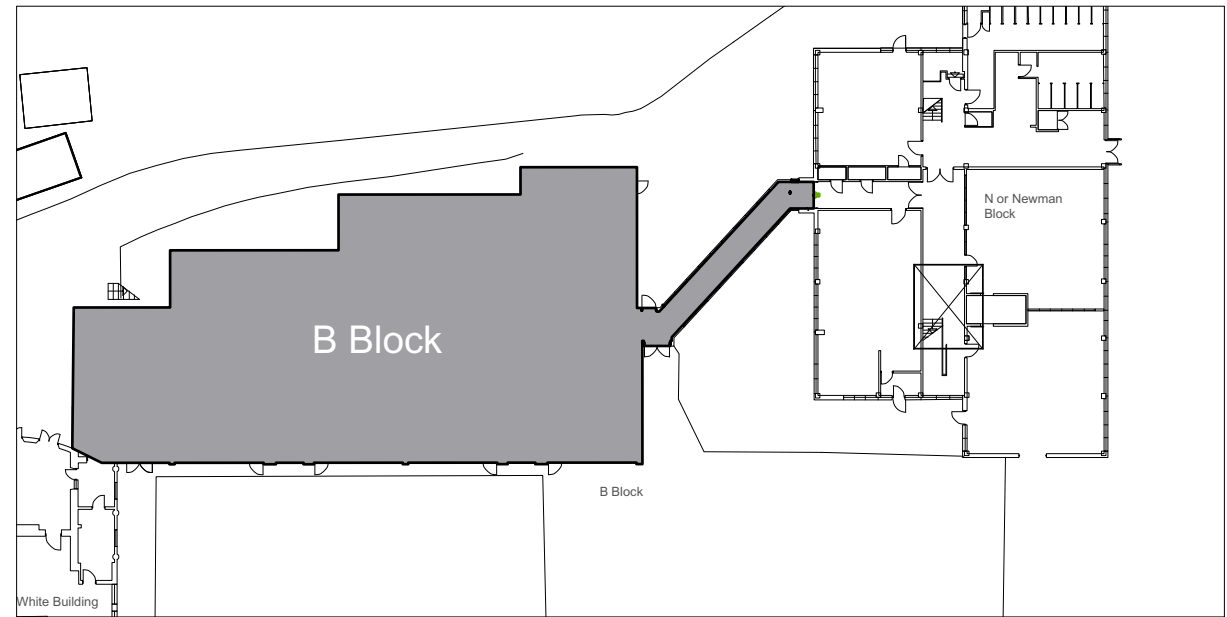

BLOCK PLAN
Scale 1:500 @ A2



Chartered Architects
Chartered Building Surveyors
Interior Designers
CDM Services

3 GP Centre, Yeoman Road,
Ringwood, Hampshire, BH24 3FF
+44 (0)1425 472 833
www.kendallkingscott.co.uk

Project
**Window Replacement of B Block
(Saint Thomas More Block)**
Client
Oaklands Catholic School

Scale Paper Size Filename
- **A2 180768.vwx**
© Copyright

P2 16/10/20 AP DM Planning Issue 2 following BC comments.
P1 30/09/20 AP DM Planning Issue 1.
Rev Date By Ap Note

Drawing Title
Site Location Plan

Project Number	Drawing Number	Revision
180768	1000	P2
Date	Drawn	Checked
30/09/20	AP	DM
Status	PLANNING	

Check all dimensions and levels on site