


ROOF PLAN AS PROPOSED

Existing roof
finish to be
Natural slate
(Contessa or
similar)

Chimney not to
be reinstated

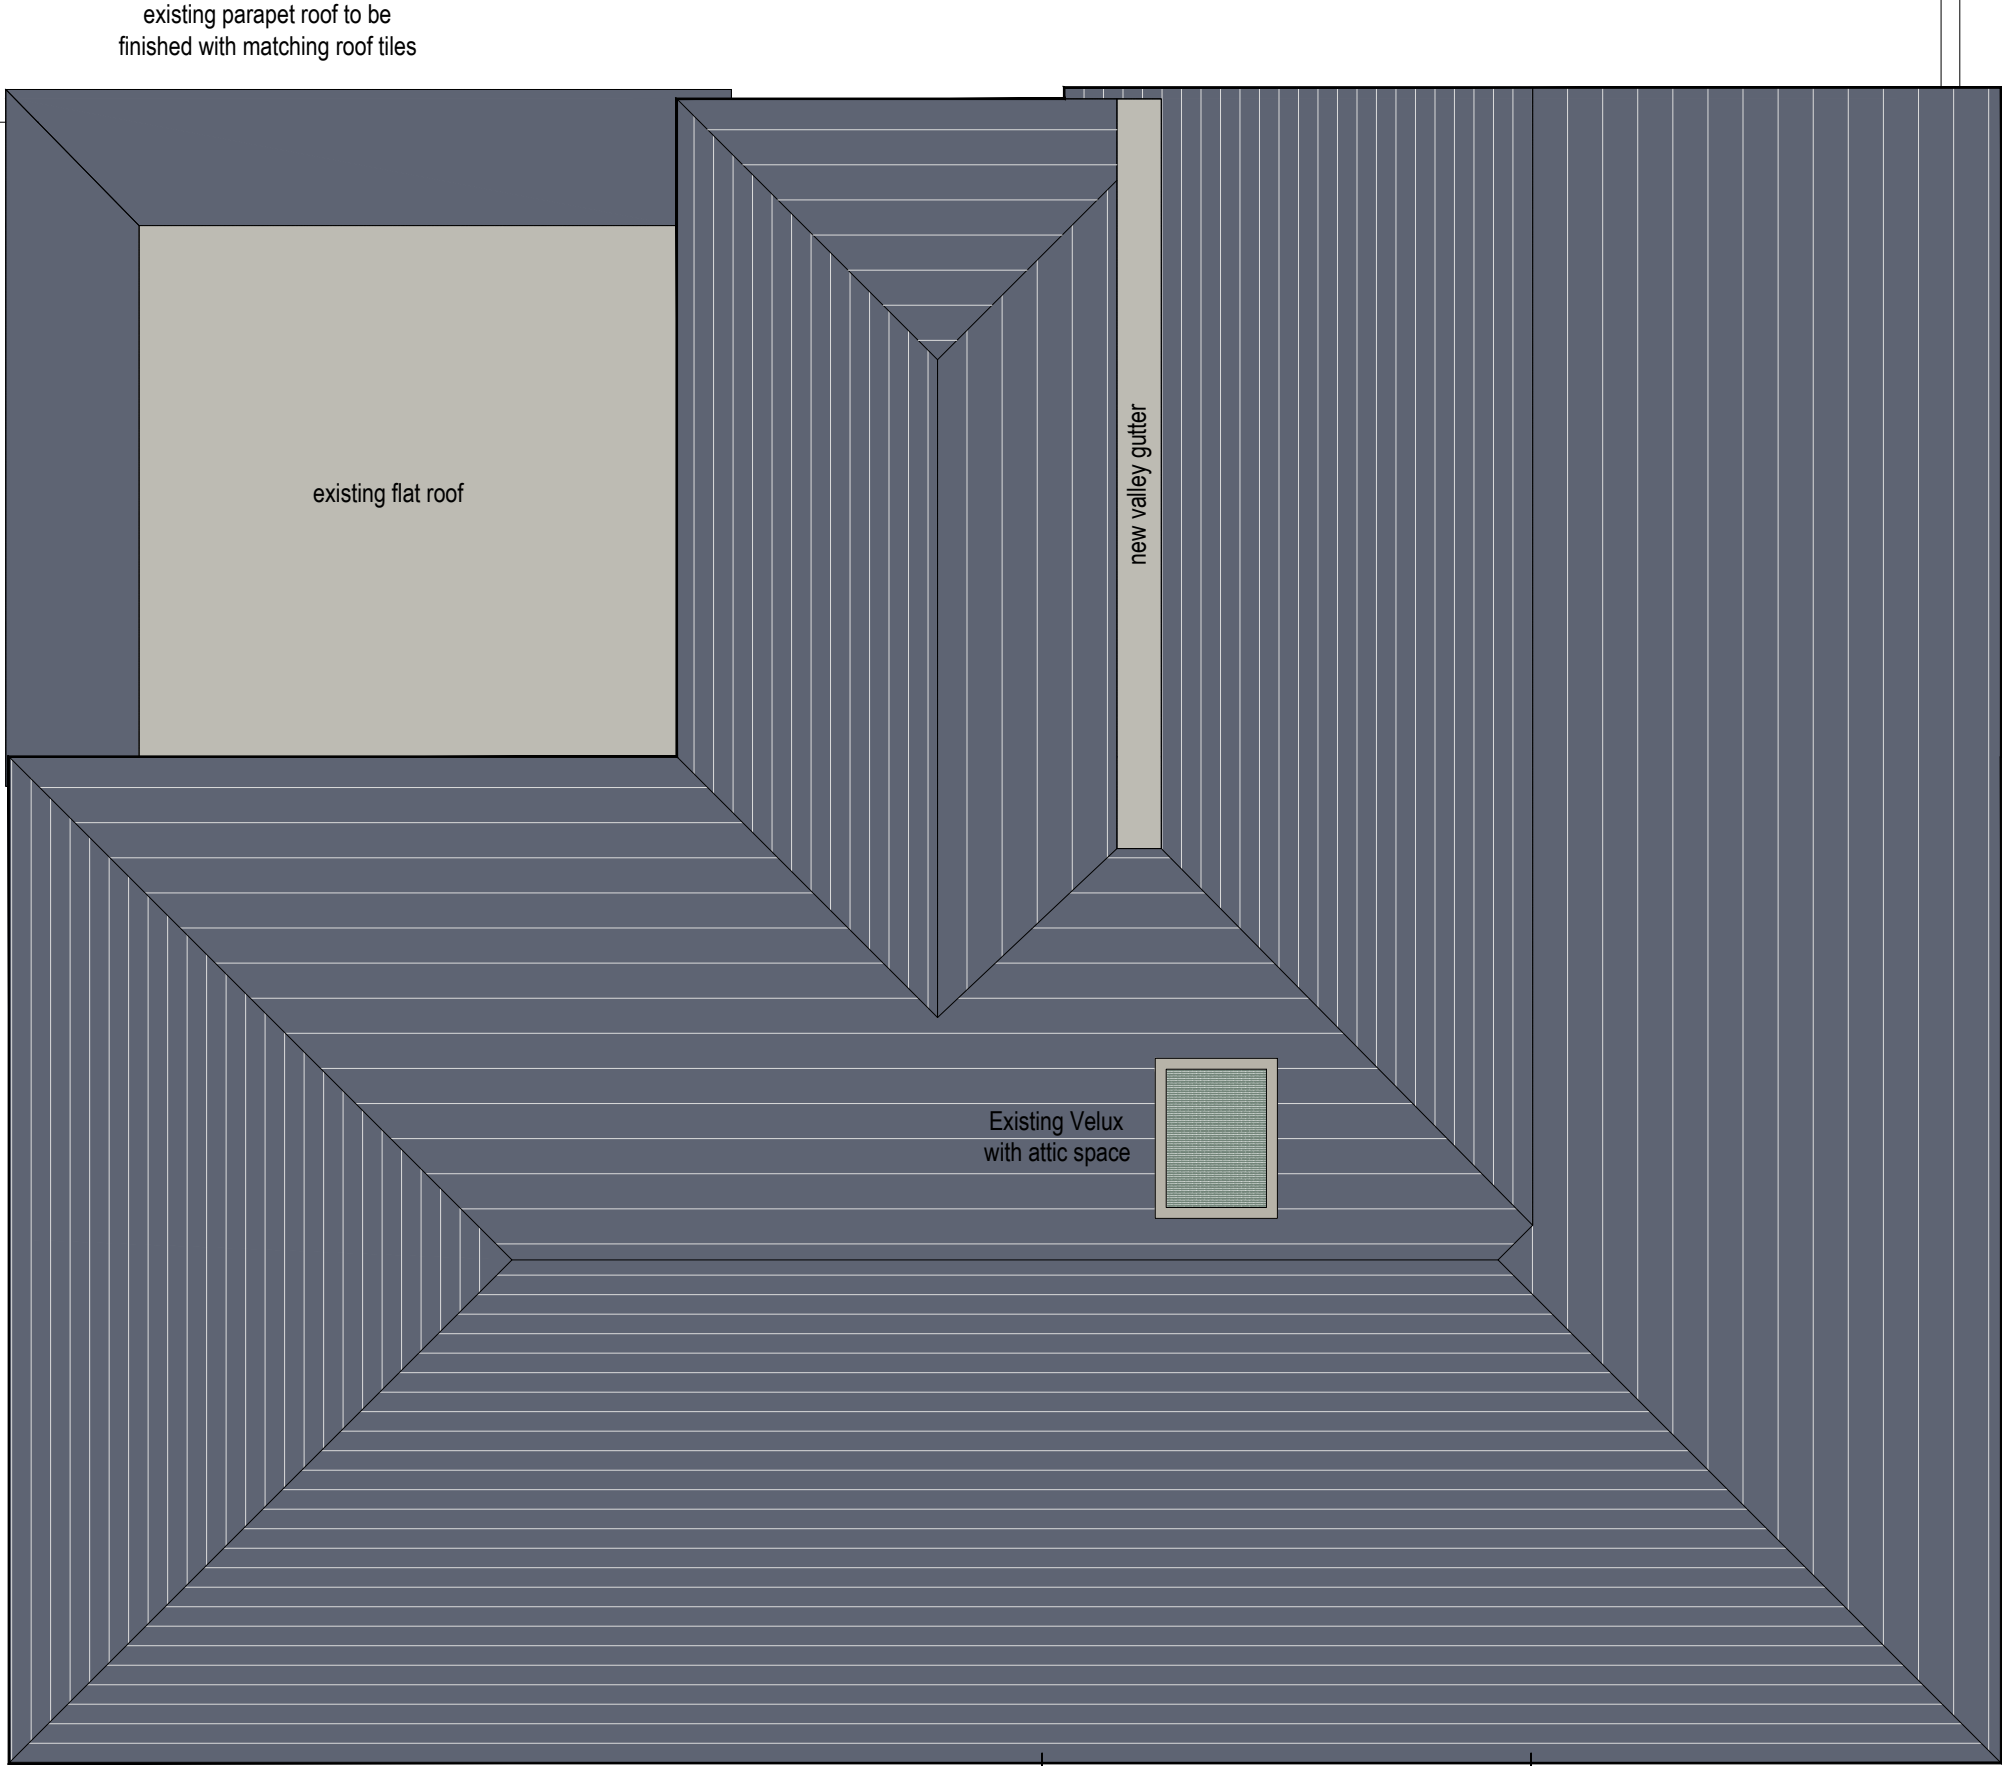

NOTES:

This drawing has been prepared for the purposes of submitting a Planning Application and is not to be used for any other purpose. Dimensions are indicative and should be referenced against measured surveys only.

This drawing is the property of Martin Ralph and must not be reproduced, in part or whole, or deviated from, without their permission.

AMENDMENTS		DATE
A	Chimney shown removed	08.10.20

CLIENT

Neil and Jodie Perkins
62 Ferndale
Waterlooville
Hampshire, PO7 7PB

PROJECT

**PROPOSED FIRST FLOOR REAR
EXTENSION & INTERNAL and
EXTERNAL RECONFIGURATION**

DRAWING TITLE

ROOF PLAN
AS PROPOSED

DATE

AUGUST 2020

SCALE

1:50 @ A3

DRAWING No.	REVISION
20A_031 09	A

MARTINRALPH

ARCHITECTS

RIBA

CHARTERED ARCHITECTS
SURVEYORS & ENGINEERS

Chartered Practice

Part of THE MARTIN RALPH GROUP

11 Dragoon House
Hussar Court
Brambles Business Park
Portsmouth
Hampshire
PO7 7SF

www.martinralph.co.uk
info@martinralph.co.uk
T. 023 9225 7711
F. 023 9225 7712