


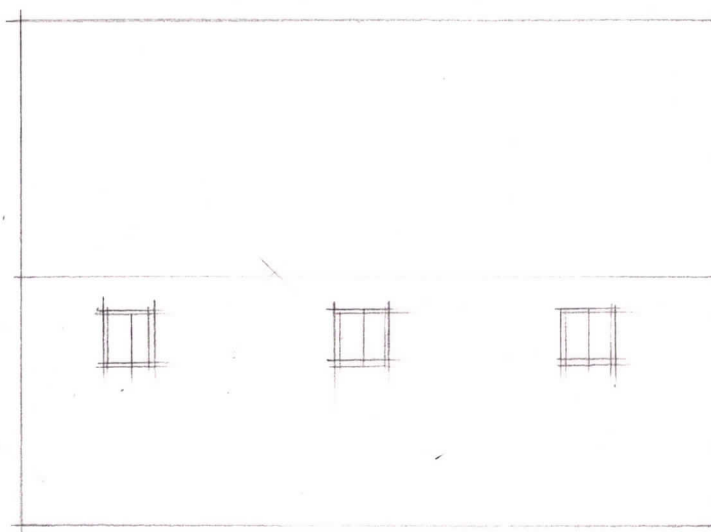


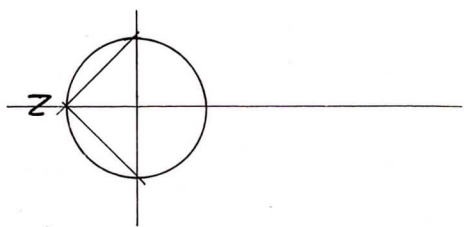


Roof

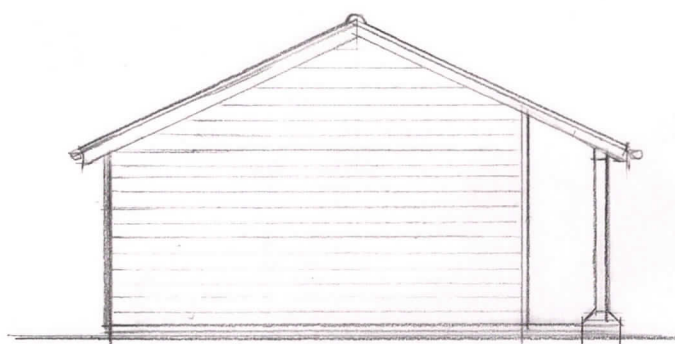


North

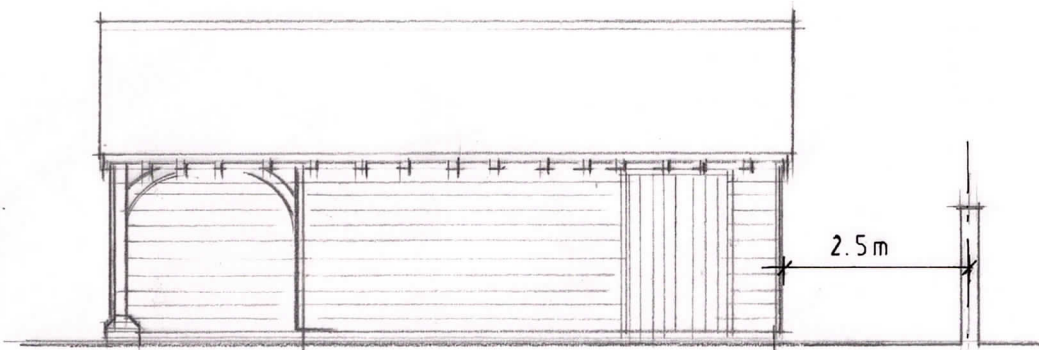


East

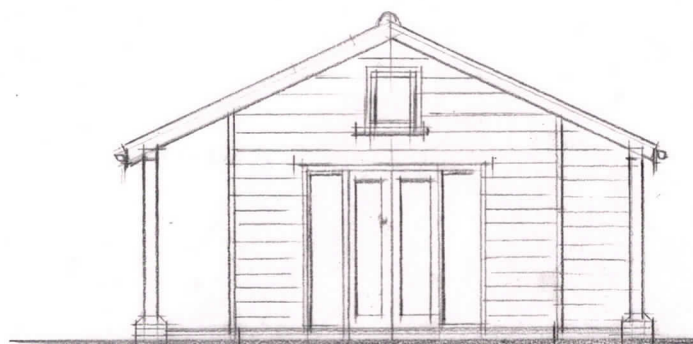

South


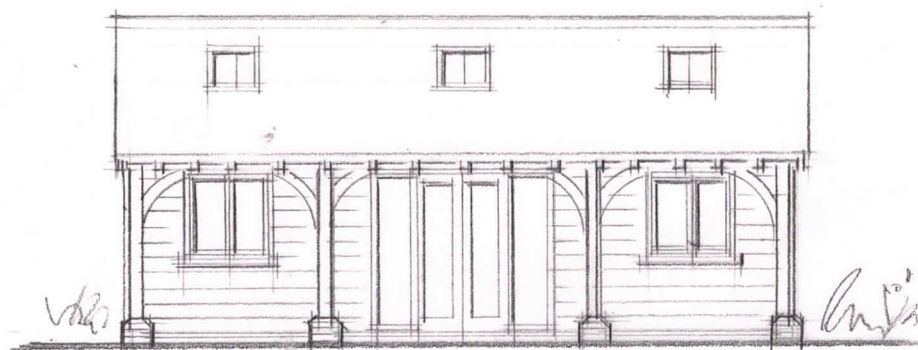


West

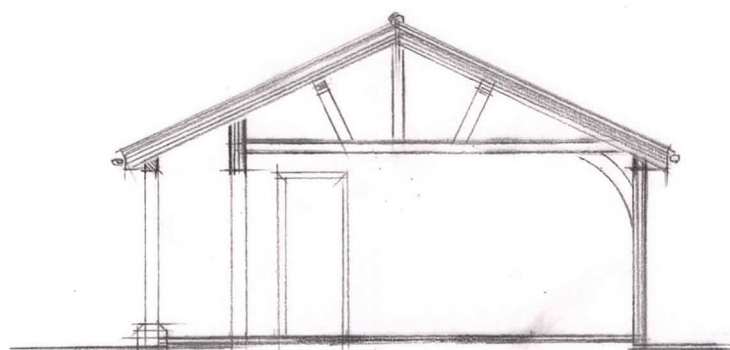

Section A A

scale 1:100 at A3

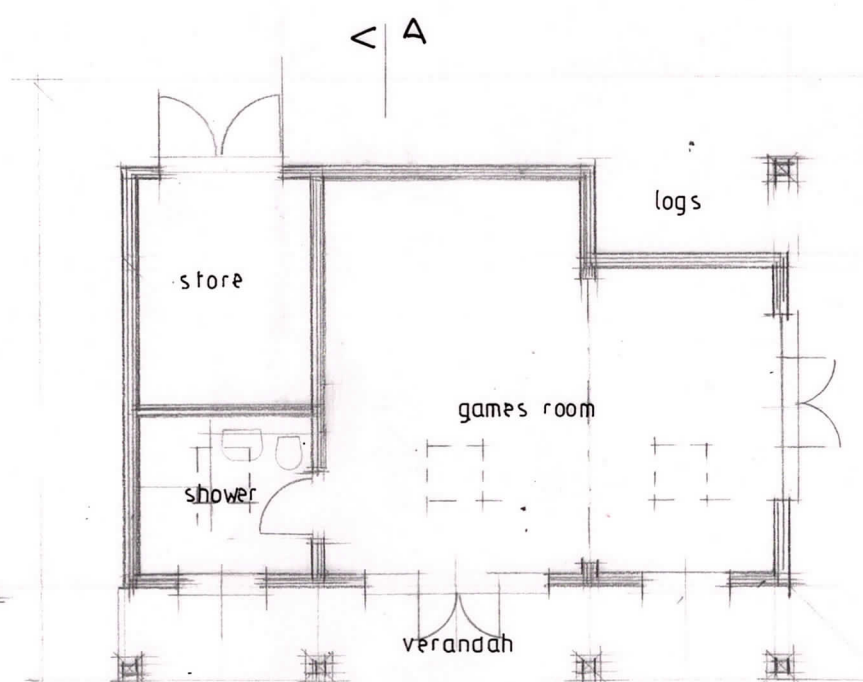 

Floor plan

RJCA Chartered Architects
 The White House, 2 Lavant Road
 Chichester, West Sussex PO19 5RQ
 Tel: 01243 779600
 Mobile: 07973435493
 Email: rjcatkinson@btinternet.com

Project Name: Langoustine Cottage, Emsworth

Drawing: Proposed outbuilding

Drawing Number: 2020/04/01

Rev. B