




Front Elevation

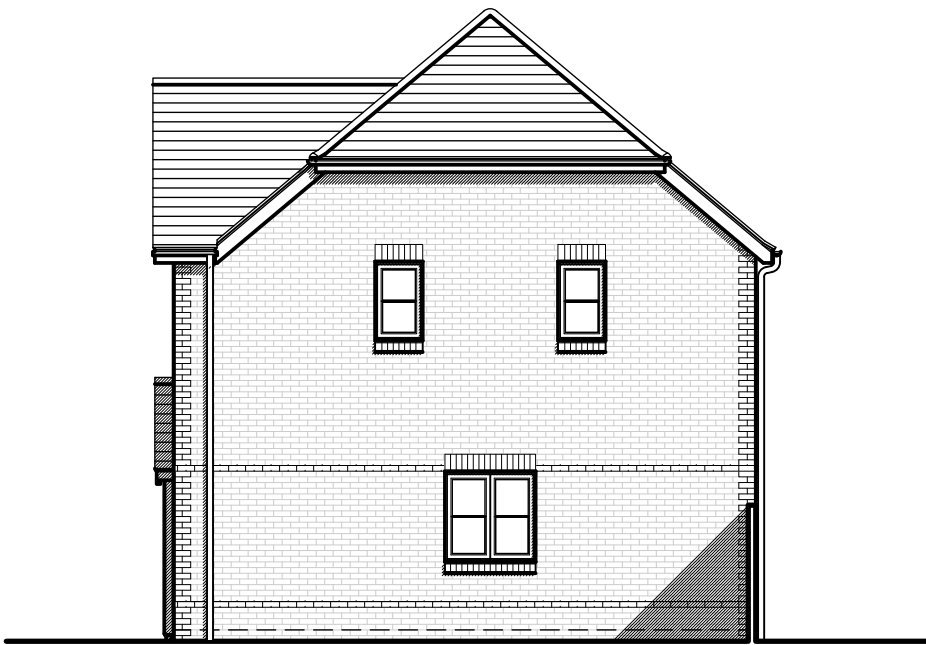


Side Elevation




Side Elevation




Rear Elevation

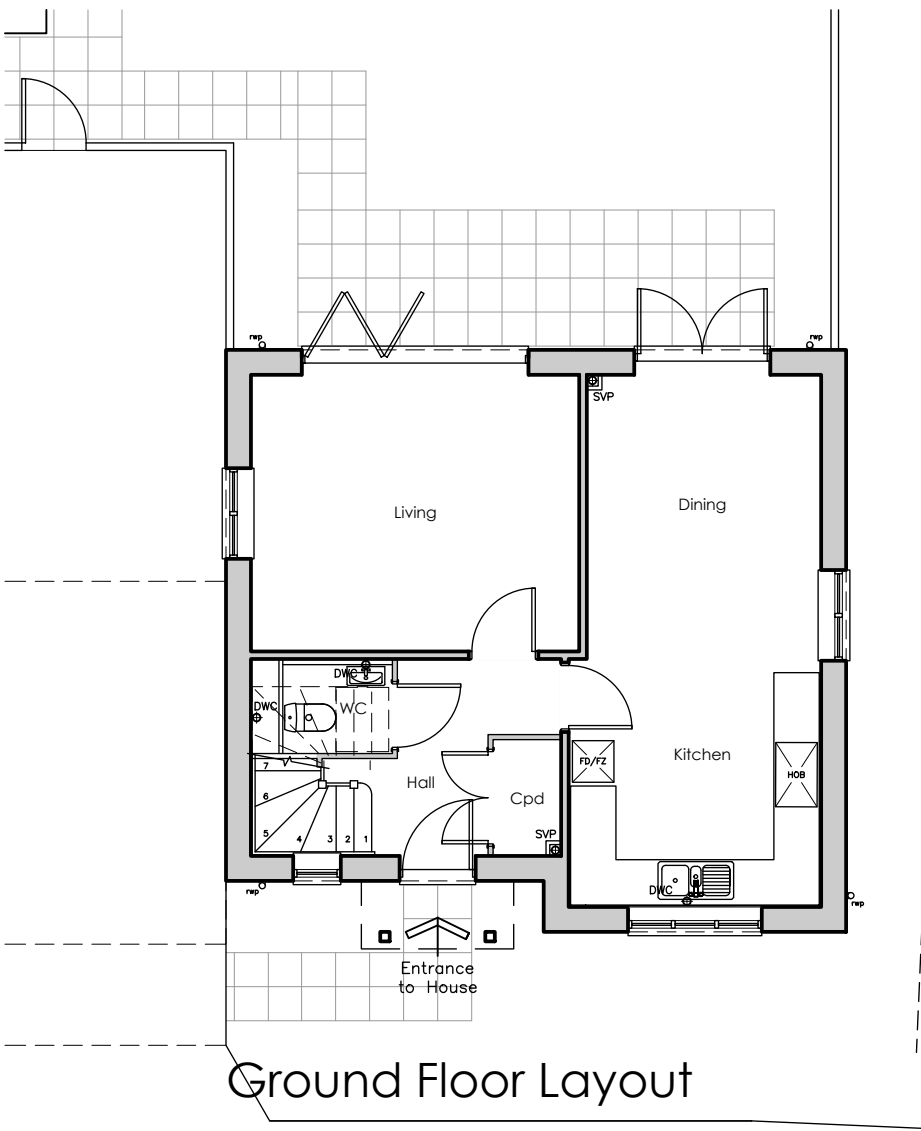

Ground Floor Layout

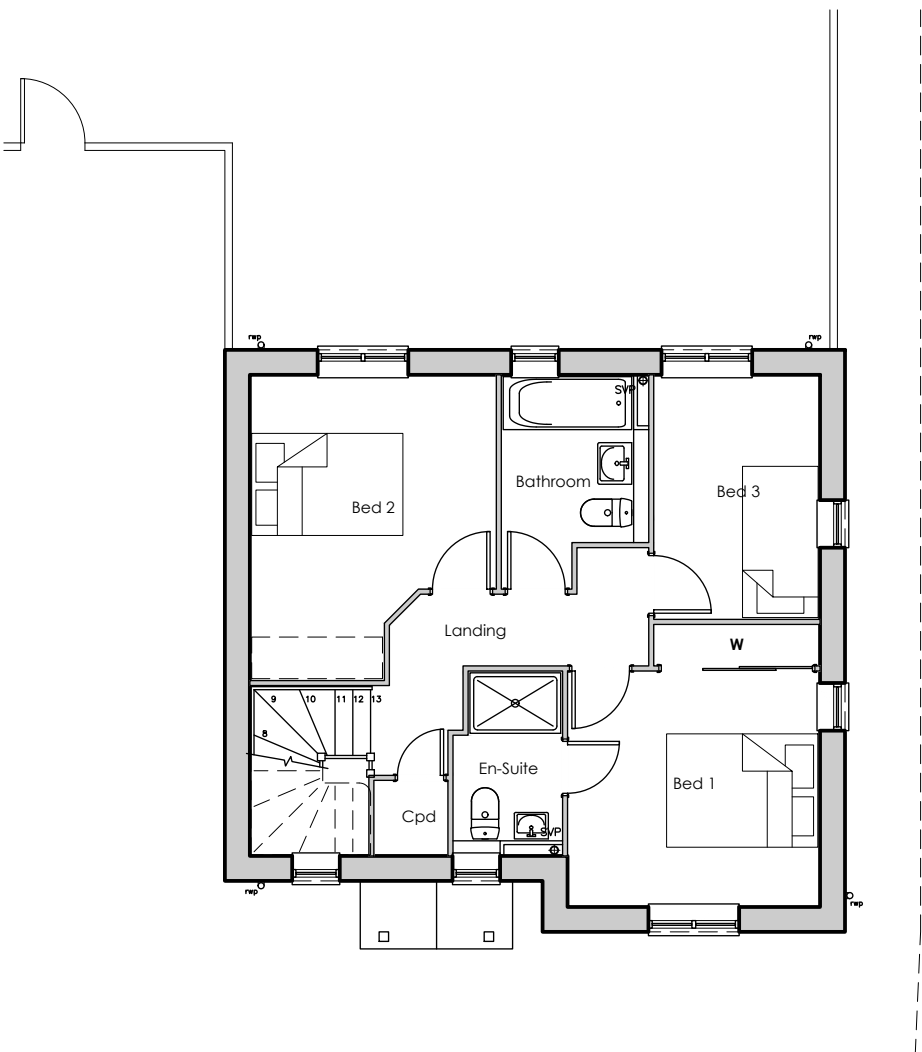

First Floor Layout

 


METIS HOMES
Modern Homes. Traditional Values.

Metis Homes Development
— this drawing has been produced to Metis Homes' requirements

Schedule of Accommodation

[Gross Internal]

Plot 10	3-Bed House	100.5msq	1082.1ftsq
---------	-------------	----------	------------

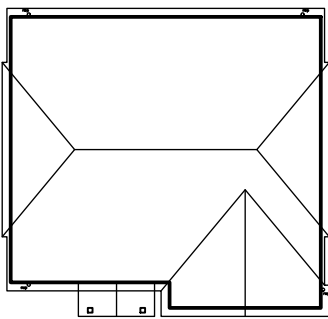

Roof Plan
Scale 1:200

C	21/9/20	Relationship to side pedestrian/cycle path updated
B	18/5/20	Additional windows to first floor side elevation
A	29/7/19	Issued for planning application
rev:	date:	note:

adp architects ltd
architects & urban designers

Tel: 01489 584503
Email: mail@adp-ltd.co.uk
www.adparchitects.co.uk
Richmond Court, 94 Botley Road, Park Gate, Southampton, SO31 1BA

project name/address:
**Residential Development on
Land off Horndean Road
Emsworth**

client:
Metis Homes Ltd
drawing title:
Planning Drawings — Plot 10

job number:	drawing number:	revision:
1862	09	C
drawing scale/size:	date:	drawn:
1:100 (A2)	Jun 19	PRW