

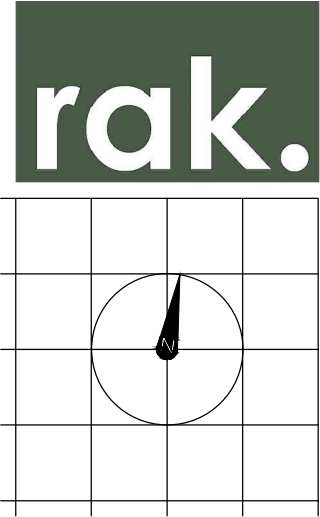


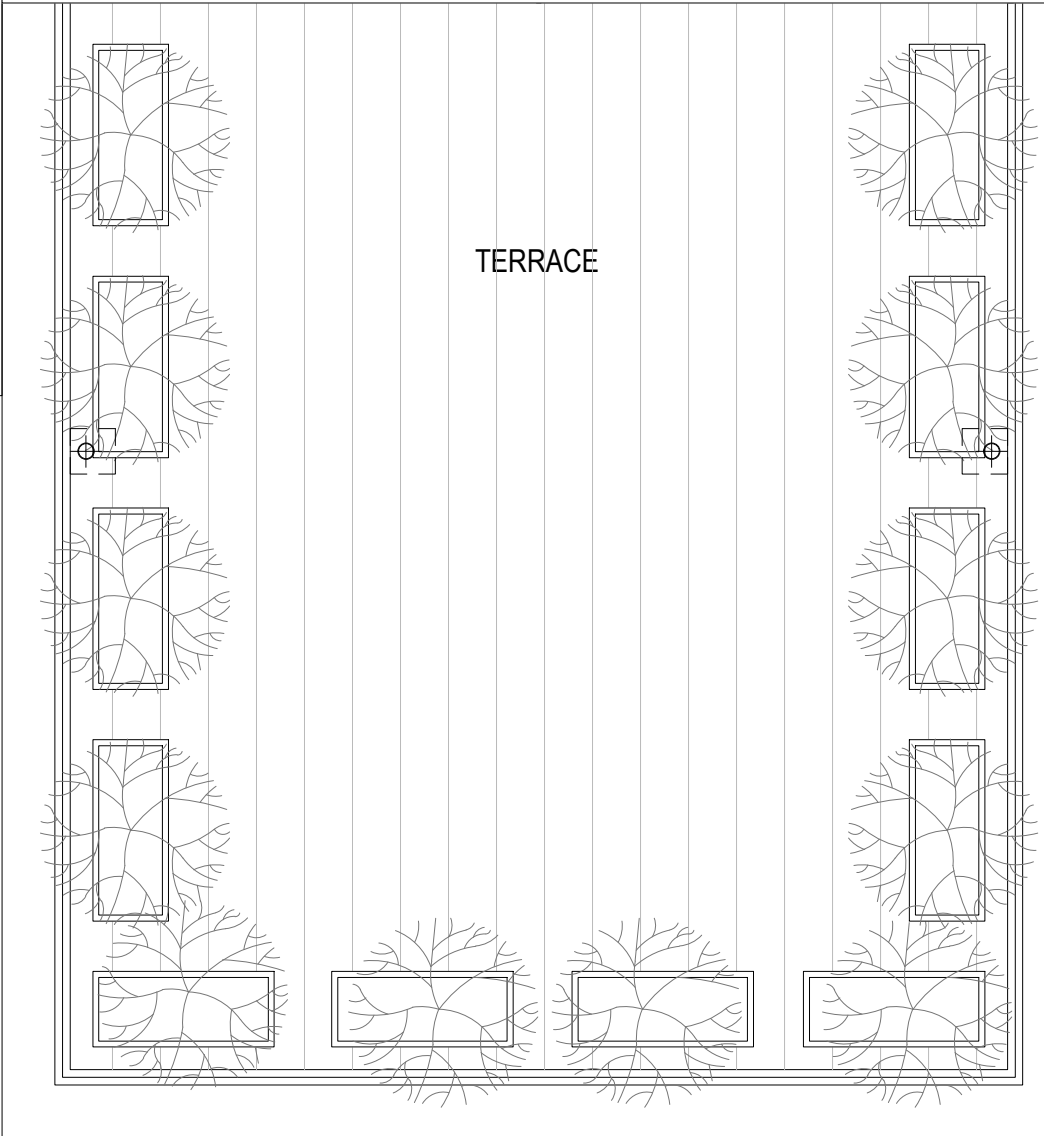

NOTE
• All levels in metres [m] to
Ordnance Survey Datum.
• All dimensions in millimeters [mm].

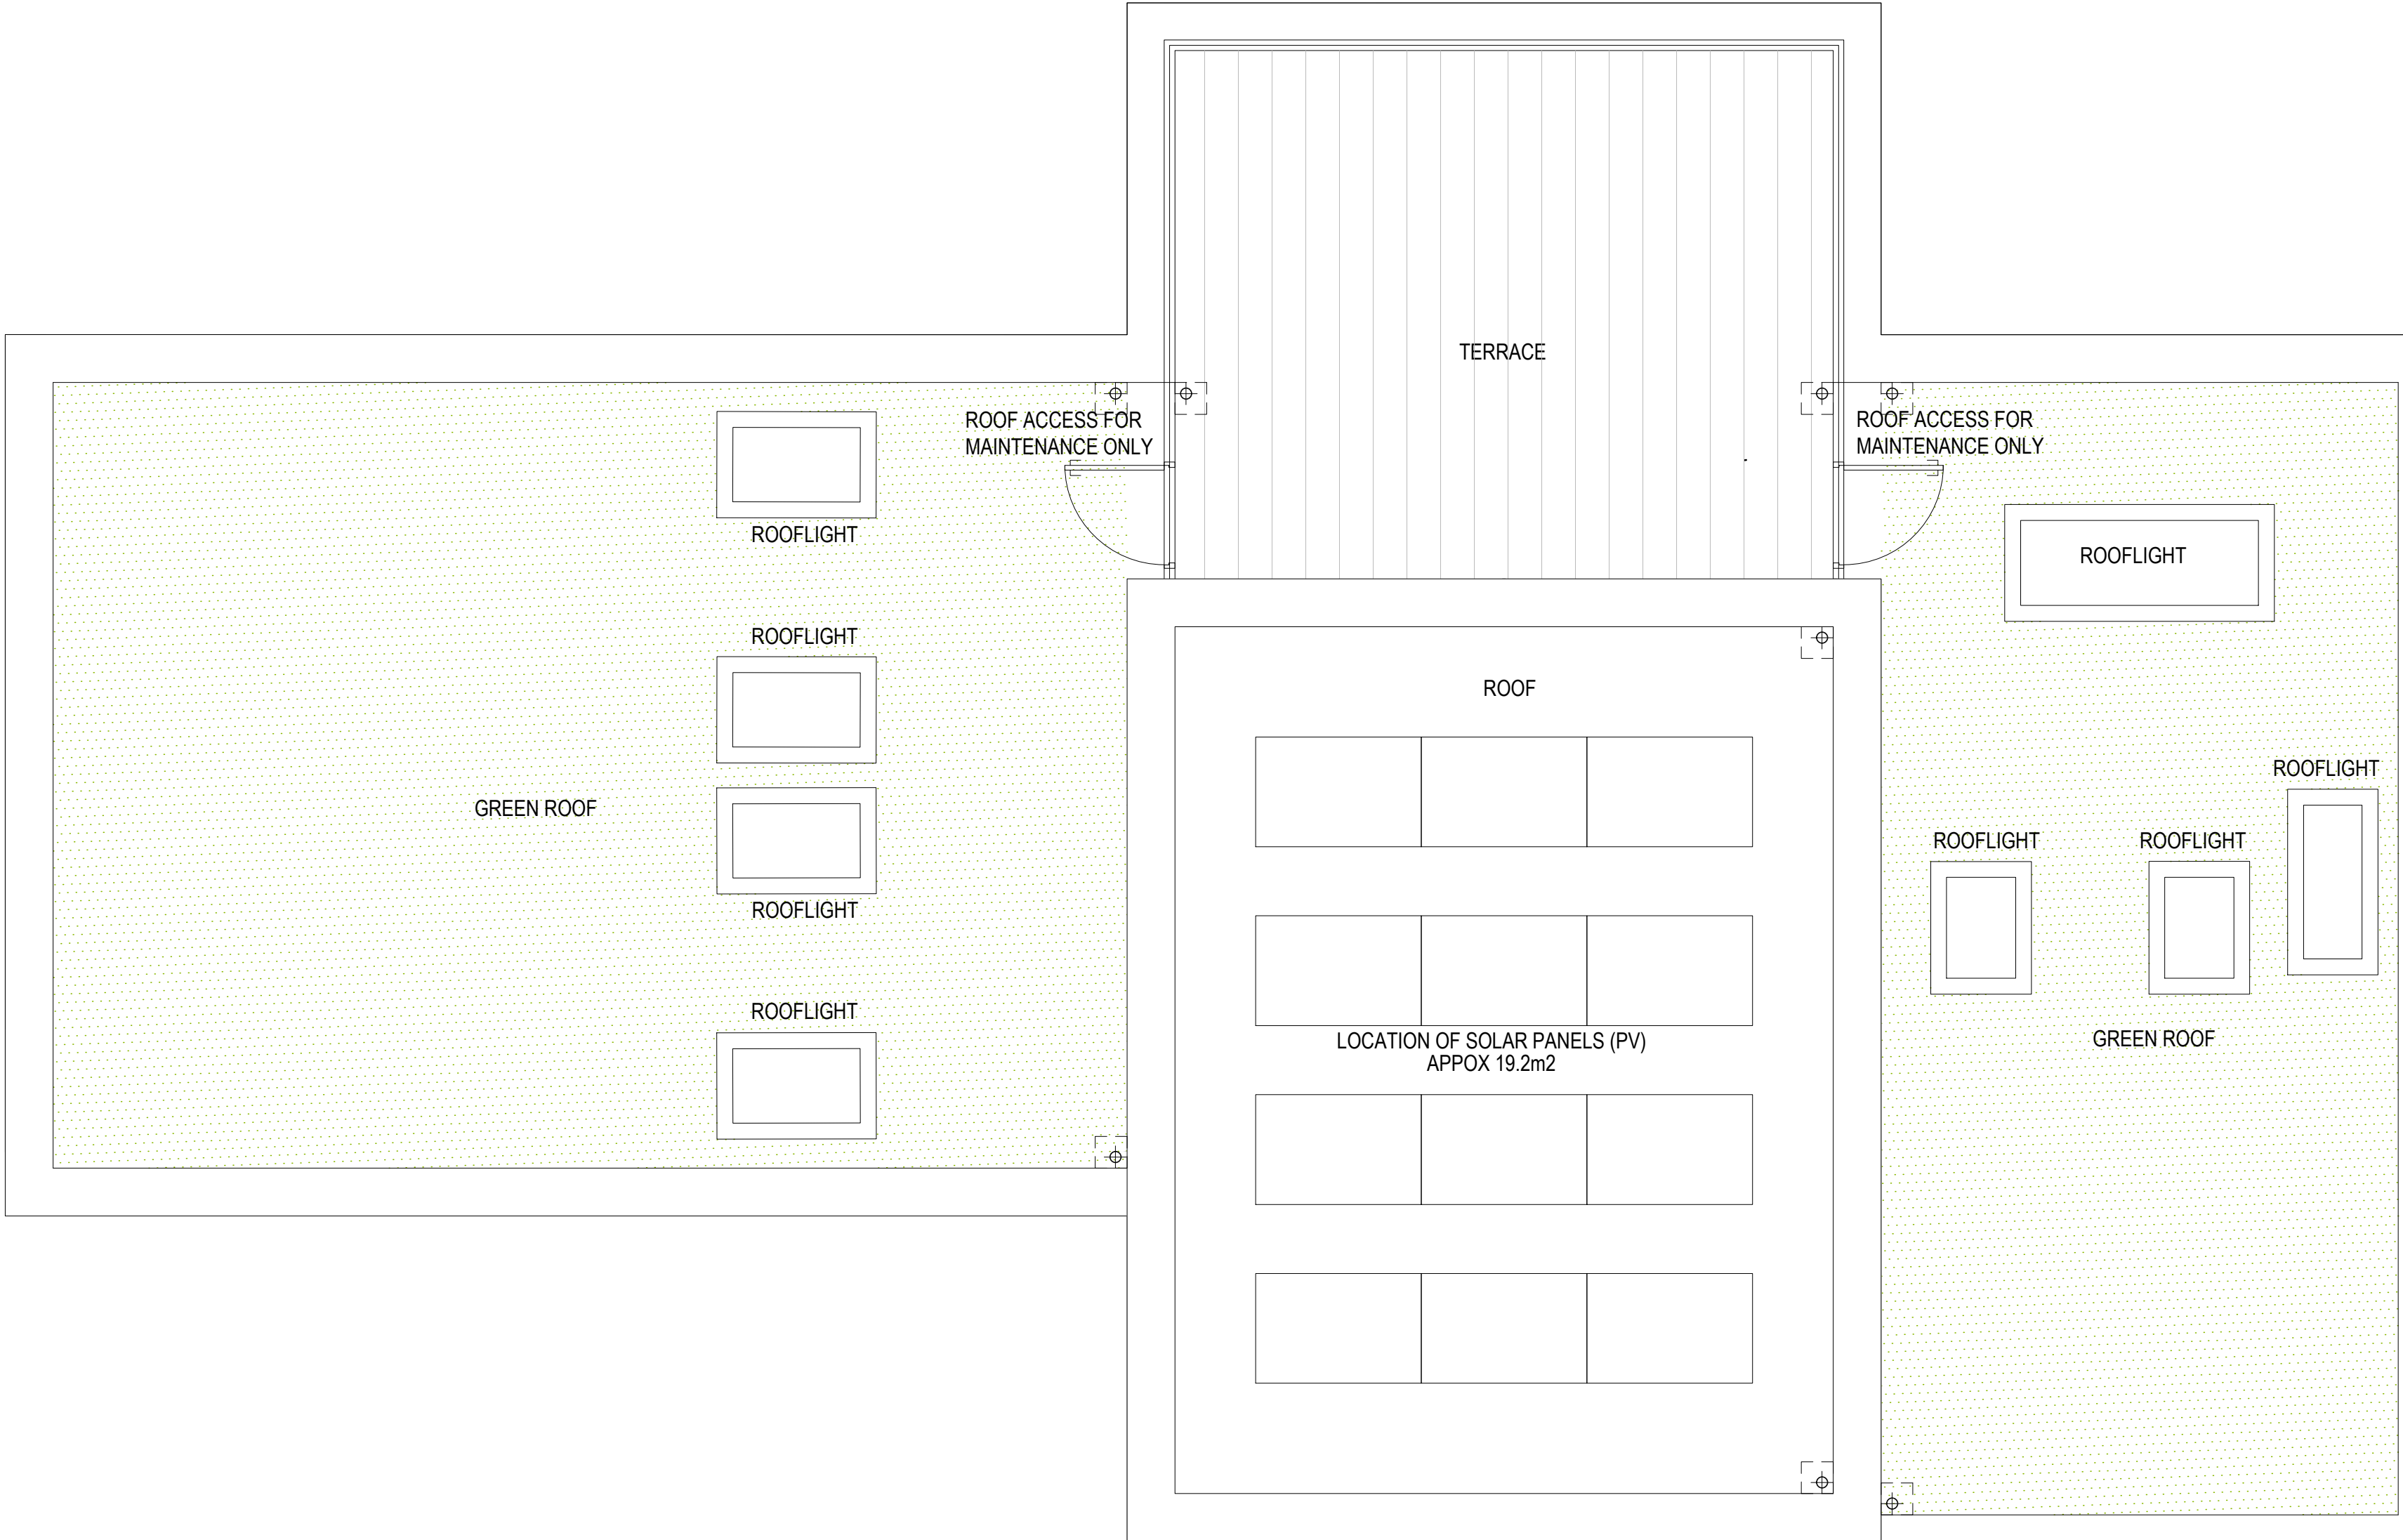

Rev A 2020 10.09 Planning Application	
Revision	
Project title:	Northshore 40 Sinah Lane Hayling Island, PO11 0HH
Drawing title	Proposed - House - Roof Plan
Client	Mr and Mrs Nunn
Date	01.02.2018
Scale	1:50 @ A1 or 1:100 @ A3
Status	Planning
Drg. no.	1032A-01-004 Rev A

Notes
These drawings are for
planning purposes only and not
for construction or any other use
unless agreed by rak
architecture. All dimensions
must be checked and rak
architects are to be informed of
any discrepancies prior to
construction. This drawing and
any of the details
therein remain the copyright of
rak architecture ltd.

rak architecture ltd
Lower Lewell Farmhouse,
Lewell,
Dorchester,
DT28 3AP
Phone: +44 (0)1305 246741
www.rakarchitecture.co.uk

