



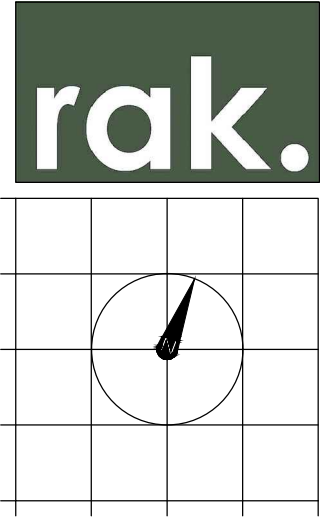


NOTE


- All levels in metres [m] to Ordnance Survey Datum.
- All dimensions in millimeters [mm].

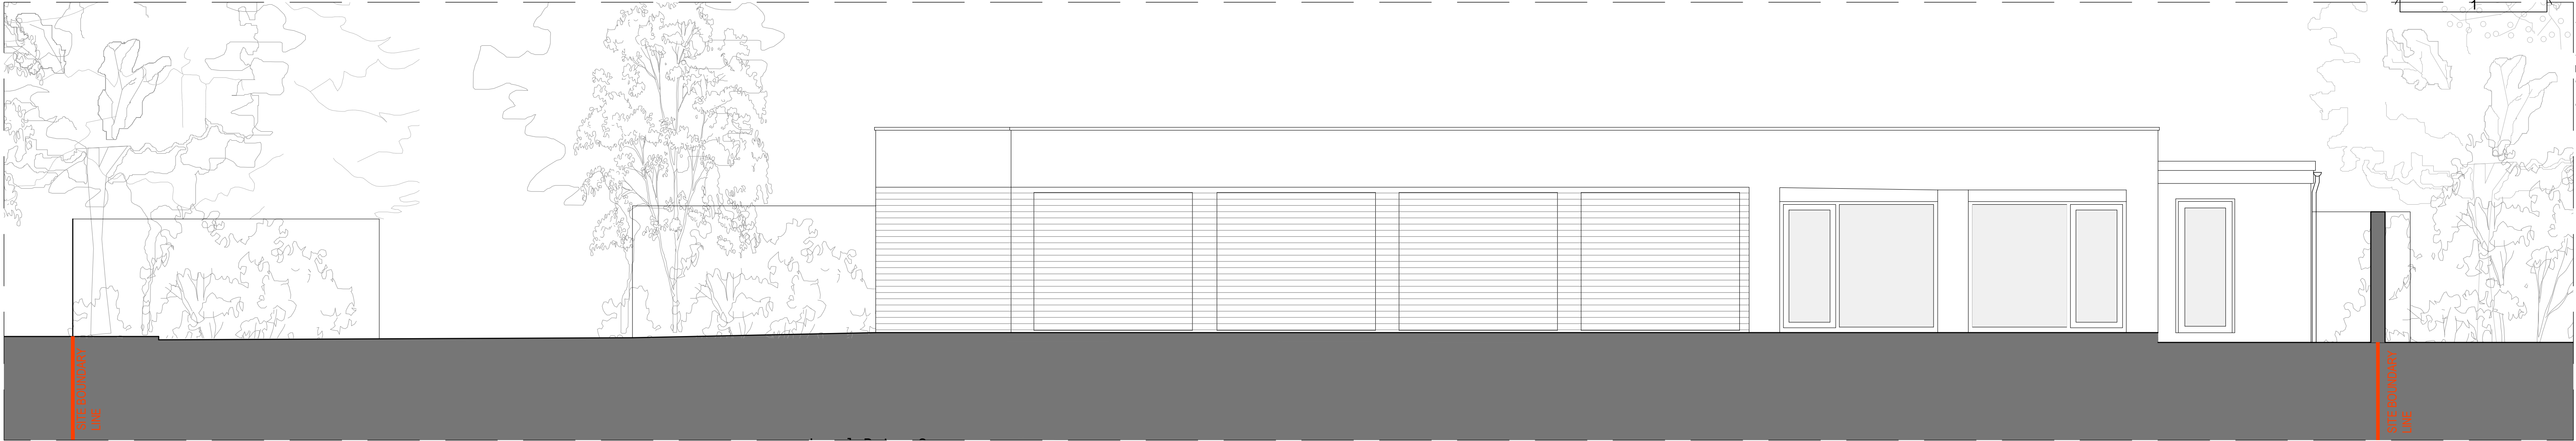


3. NORTH ELEVATION

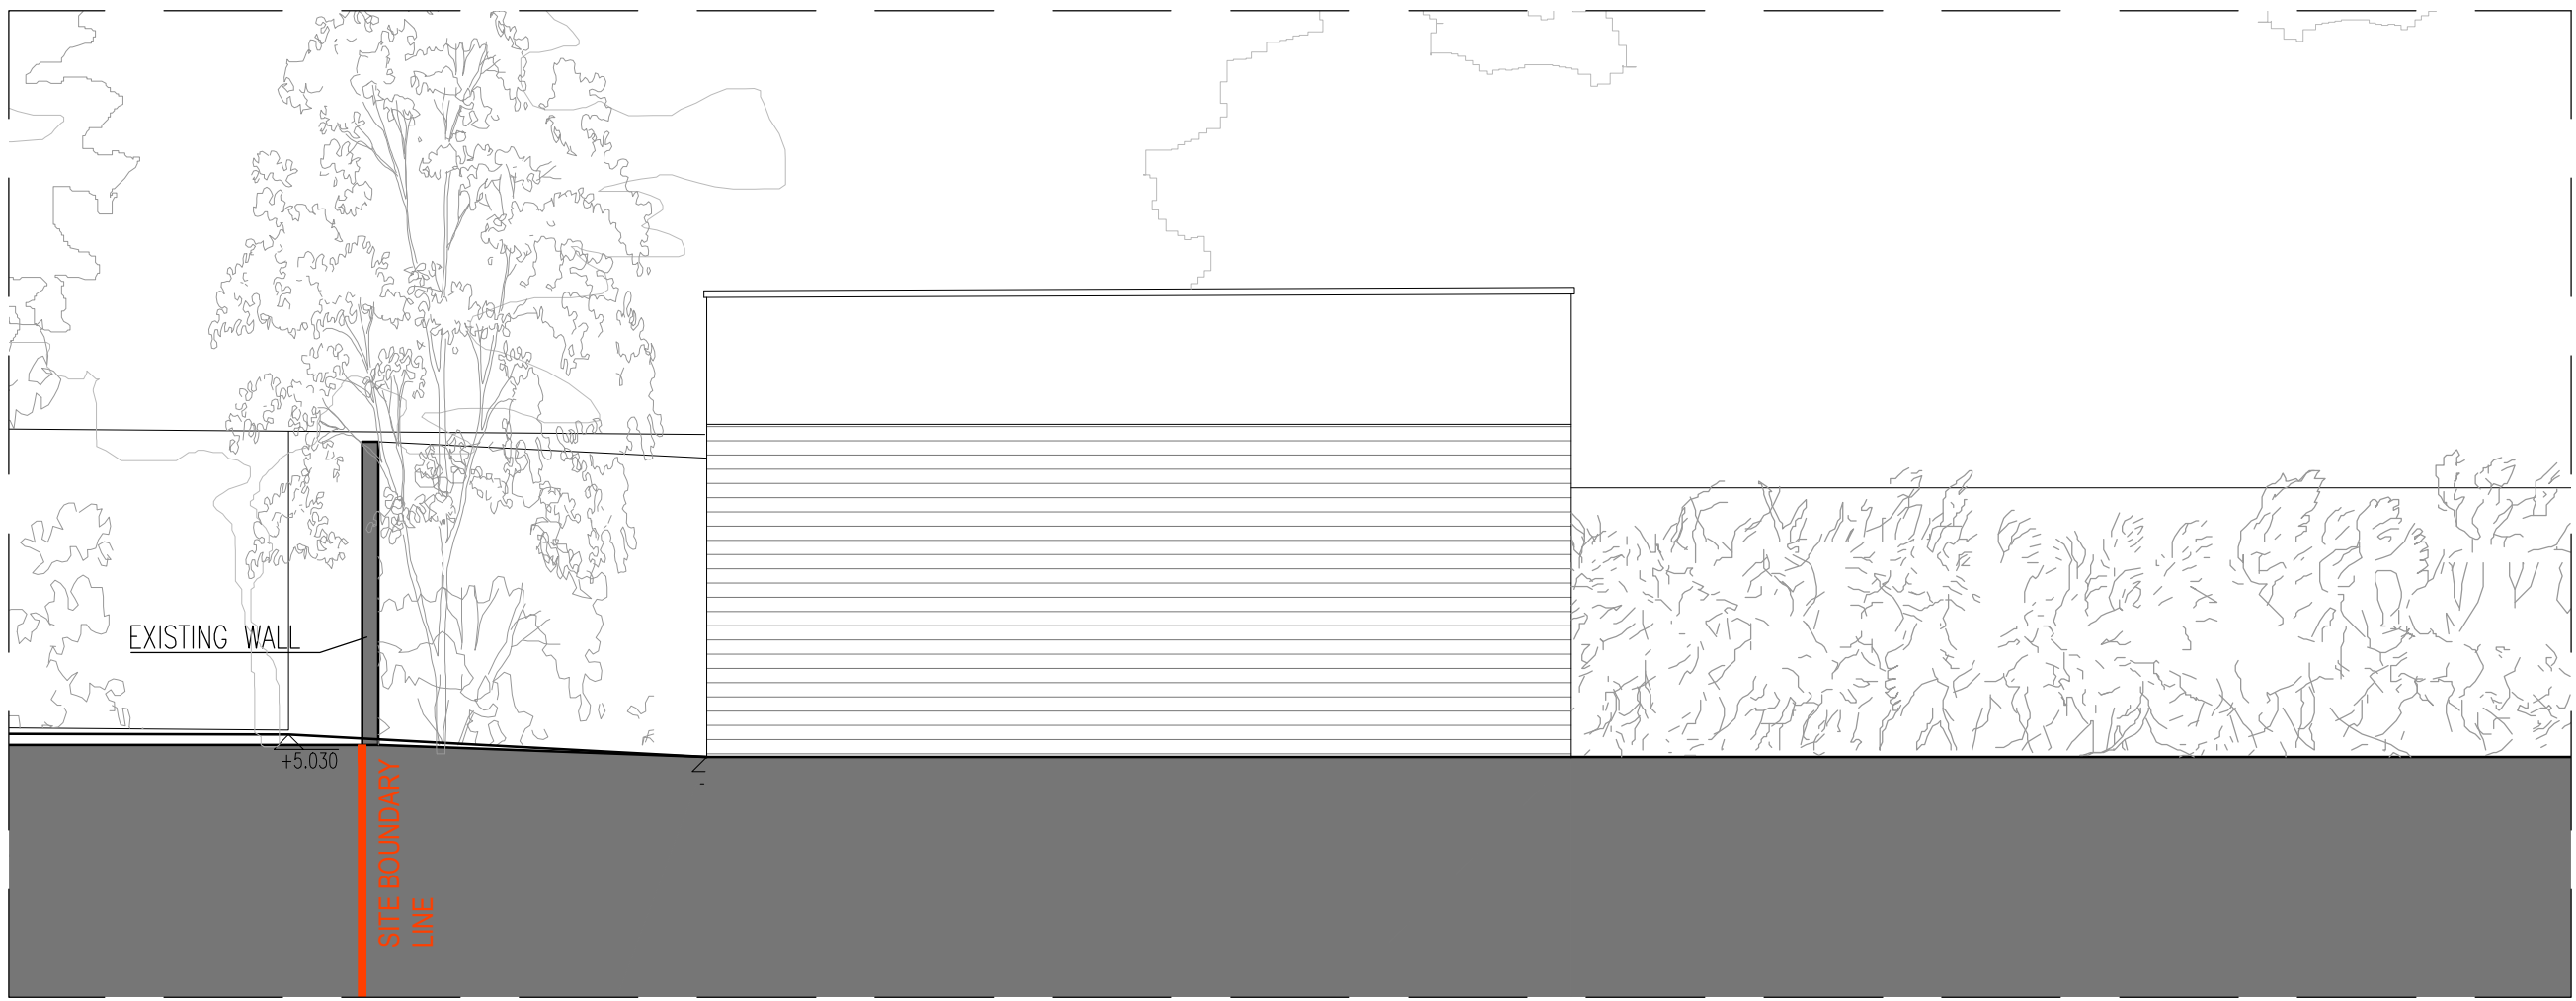

2. EAST ELEVATION

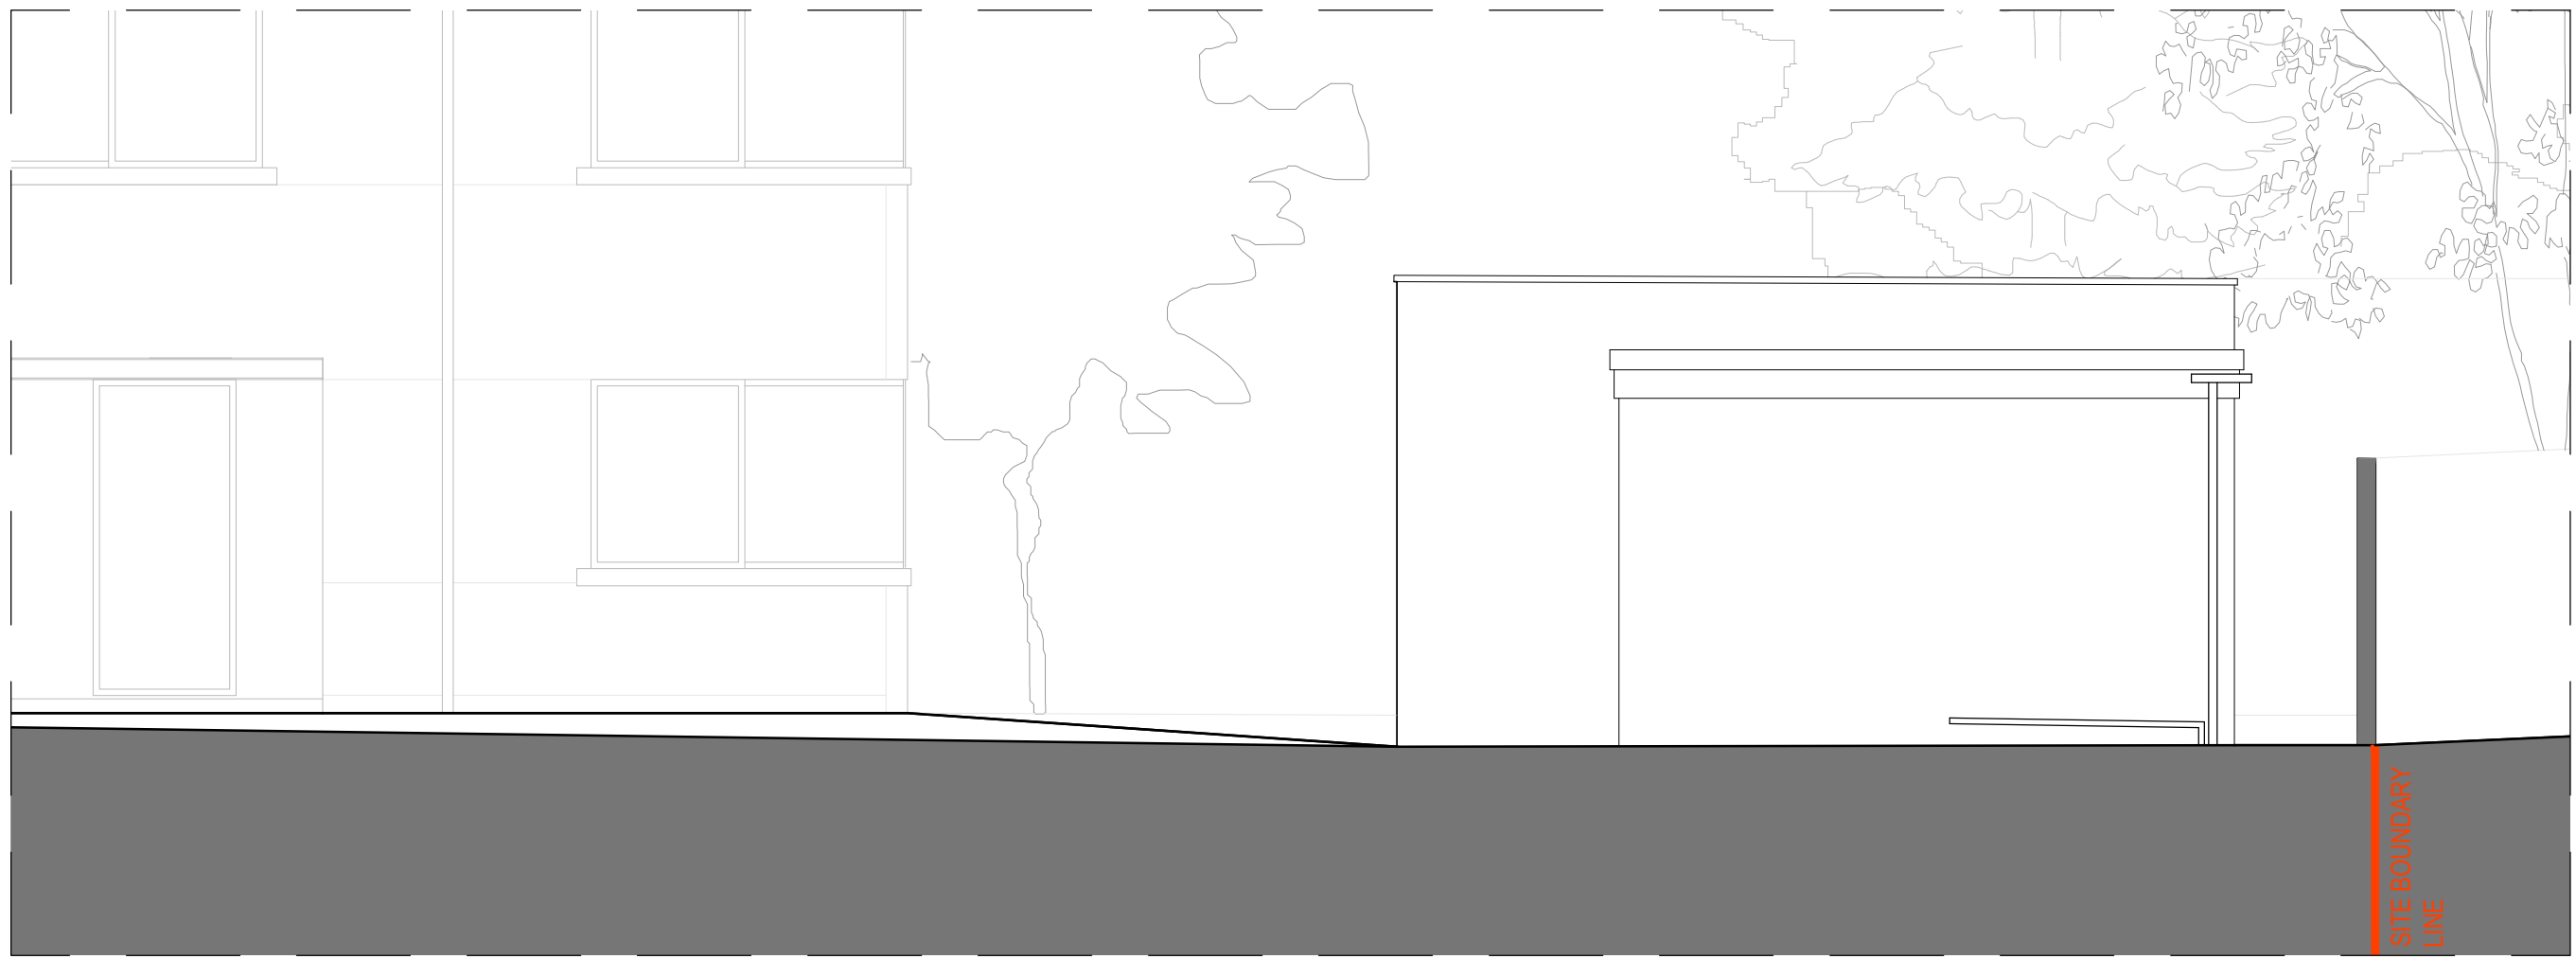

4. WEST ELEVATION

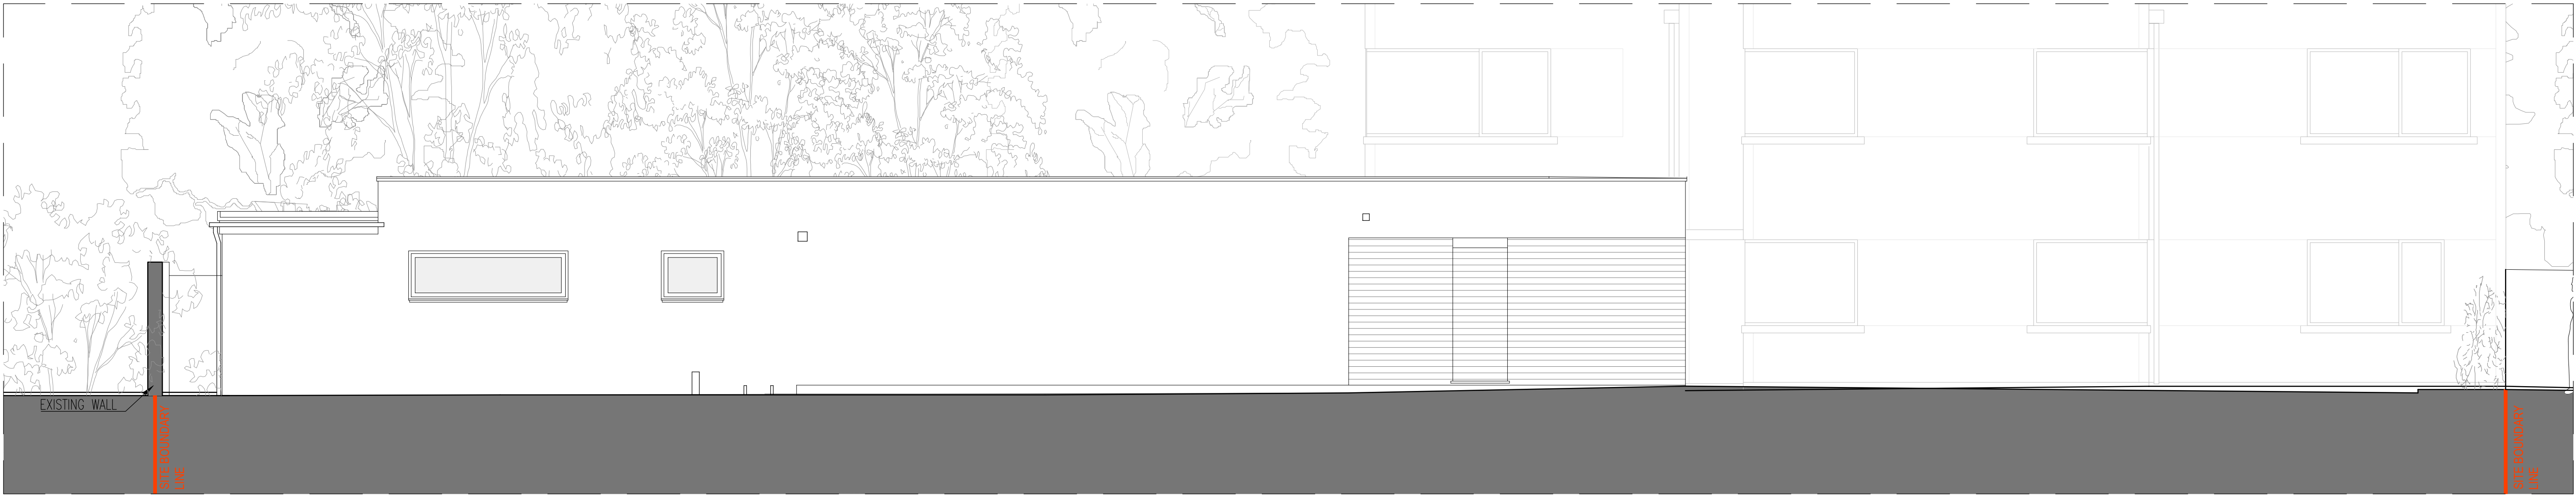

1. SOUTH ELEVATION

Rev A 2020 10.09 Planning Application

Revision
Project title:
Northshore
40 Sinah Lane
Hayling Island, PO11 0HH
Drawing title
Existing - Annex
- Elevations
Client
Mr and Mrs Nunn
Date
01.02.2018
Scale
1:50 @ A1 or 1:100 @ A3
Status
Planning
Drg. no.
1032A-102-003 Rev A
Notes
These drawings are for planning purposes only and not for construction or any other use unless agreed by rak architecture. All dimensions must be checked and rak architects are to be informed of any discrepancies prior to construction. This drawing and any of the details therein remain the copyright of rak architecture ltd.
rak architecture ltd
Lower Lewish Farmhouse,
Lewish,
Dorchester,
DT28AP
Phone: +44 (0)1305 246741
www.rakarchitecture.co.uk

0.5 1 2 3 4m Scale 1:50