


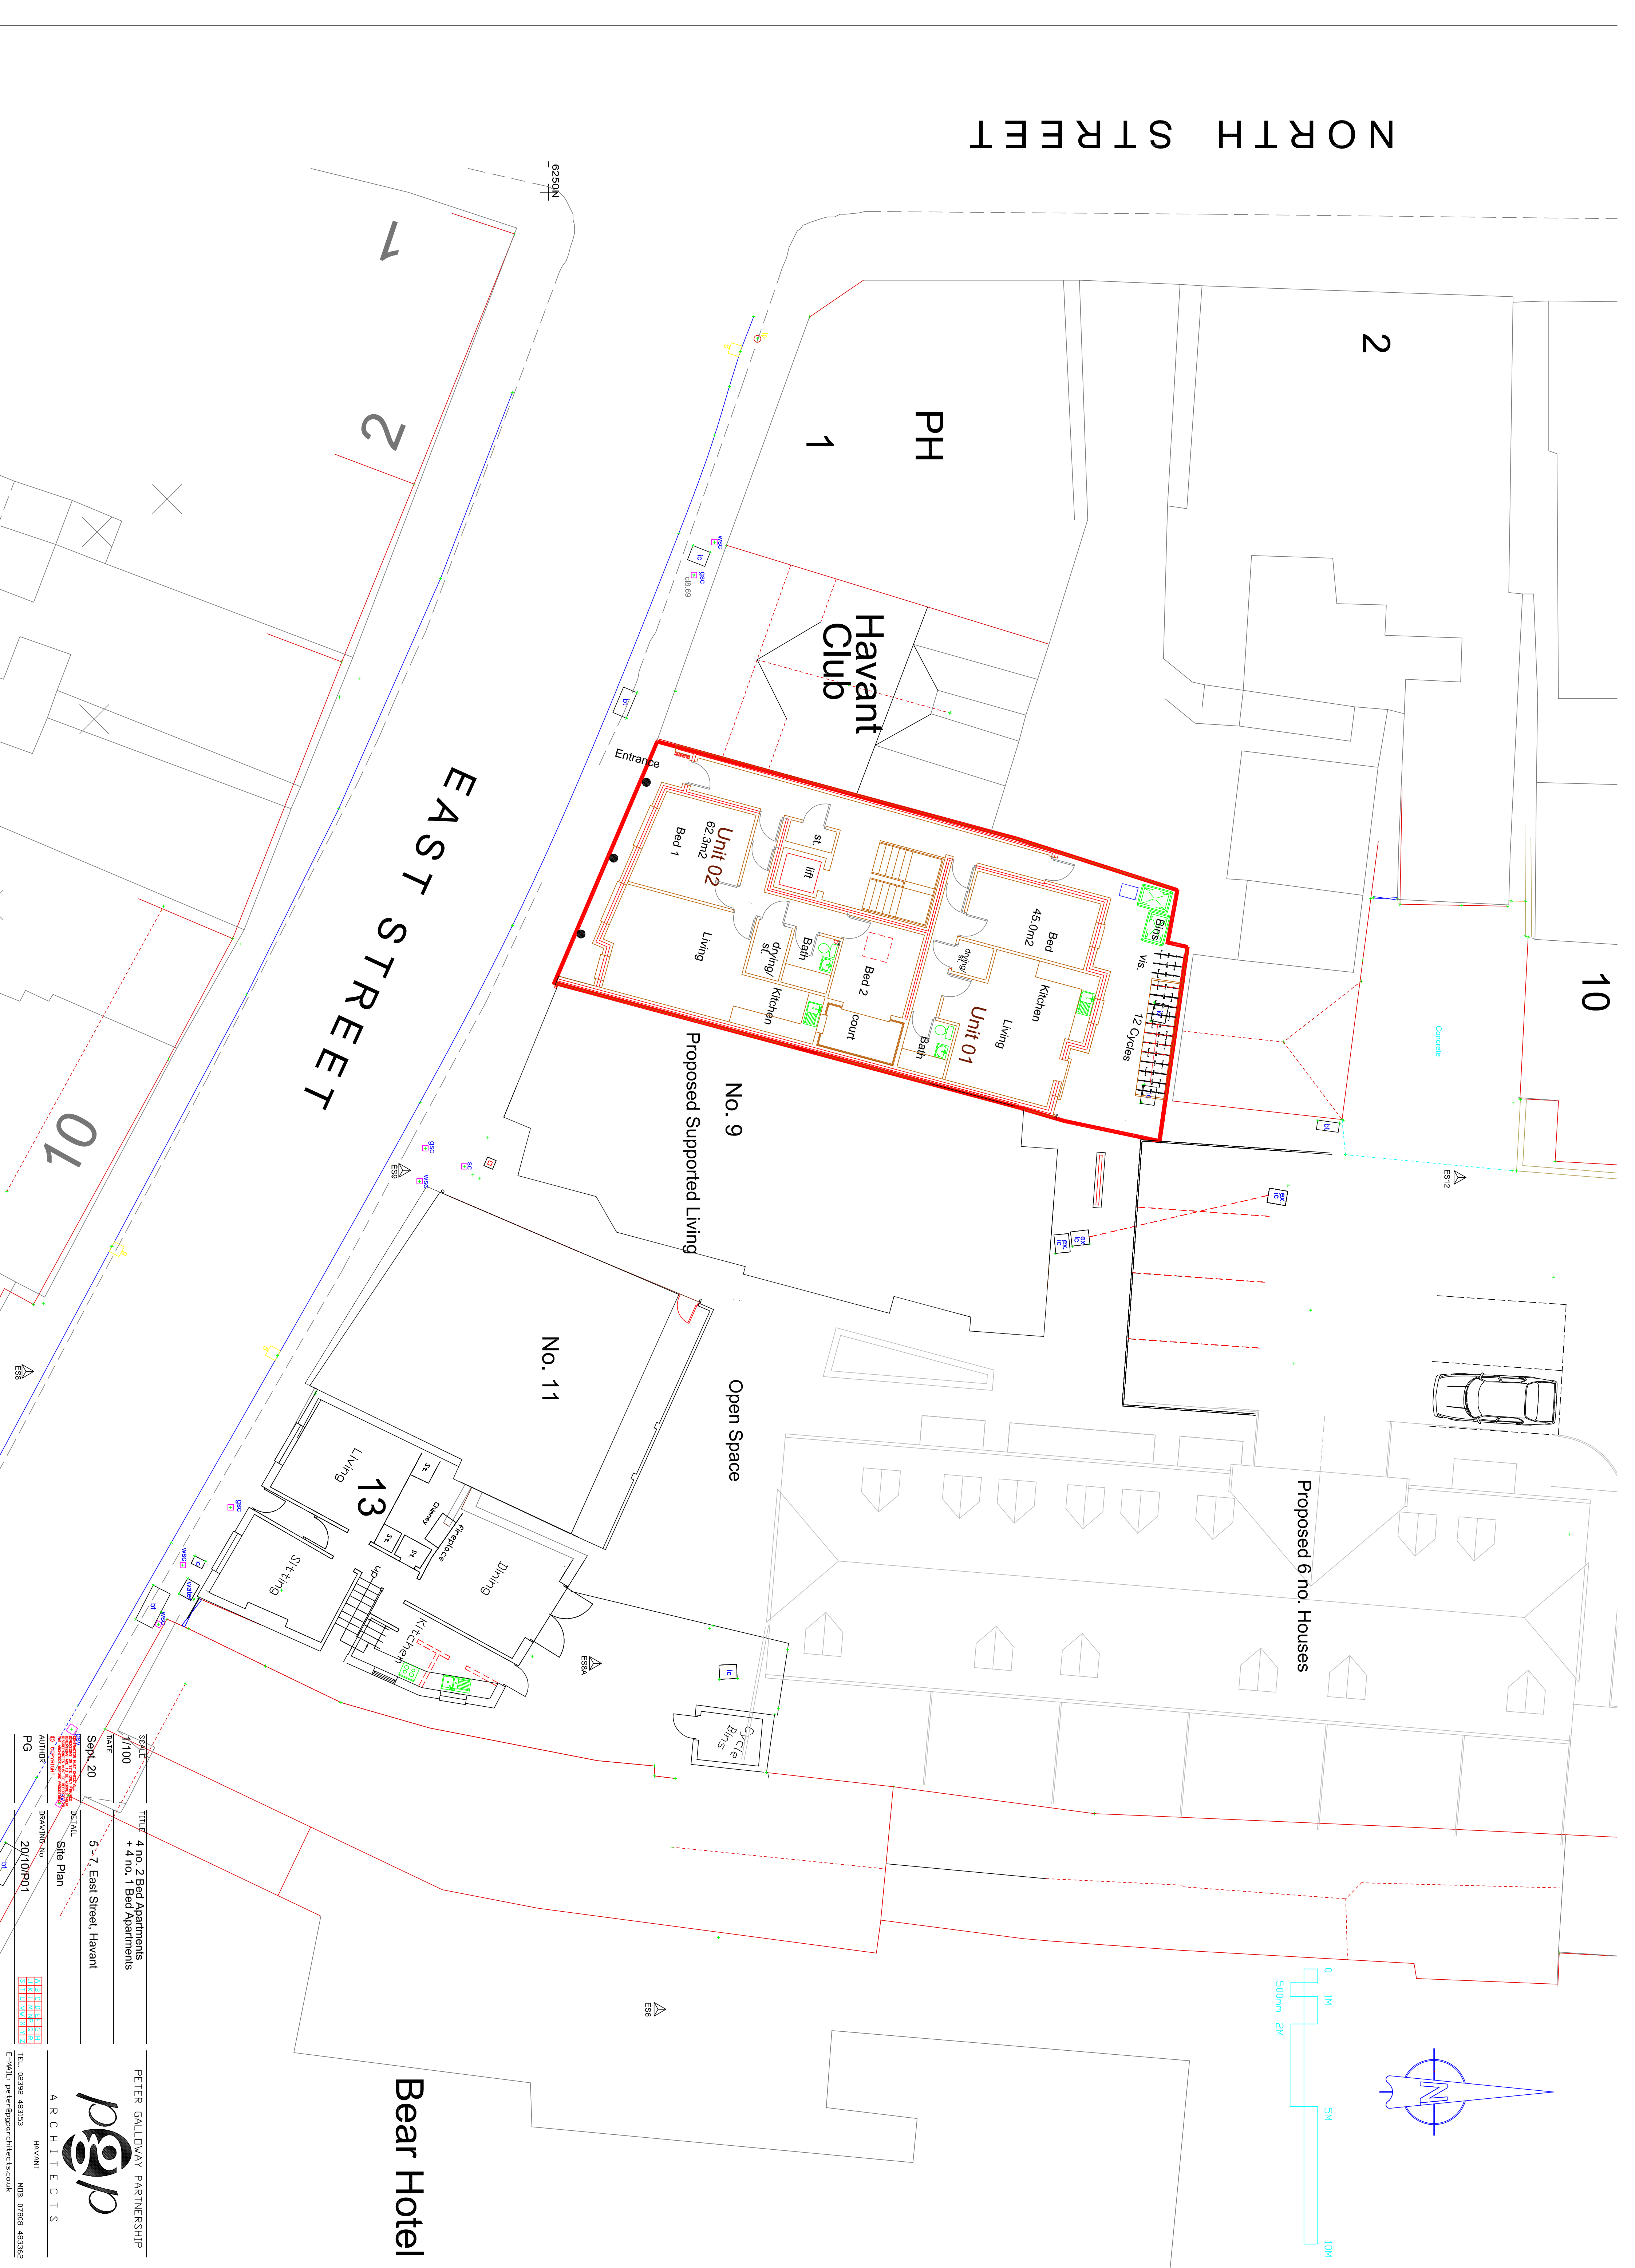

NORTH STREET

2

10

PH

1

Havant Club

Entrance

Proposed Supported Living

No. 9

Open Space

No. 11



Proposed 6 no. Houses

EAST STREET

10

13

Bear Hotel

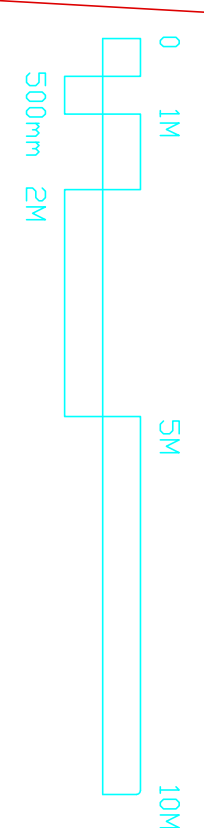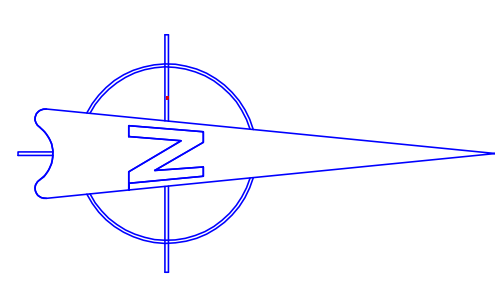

SCALE	TITLE	PETER GALLOWAY PARTNERSHIP
M/100	4 no. 2 Bed Apartments + 4 no. 1 Bed Apartments	
DATE	DRAWING NO.	
Sept. 20	5-7, East Street, Havant	
AUTHOR	Site Plan	
PG	20/10/P01	

PETER GALLOWAY PARTNERSHIP
ARCHITECTS
HAVANT

TEL: 02392 483153
E-MAIL: peter@gparchitects.co.uk

MOB: 07808 483662