



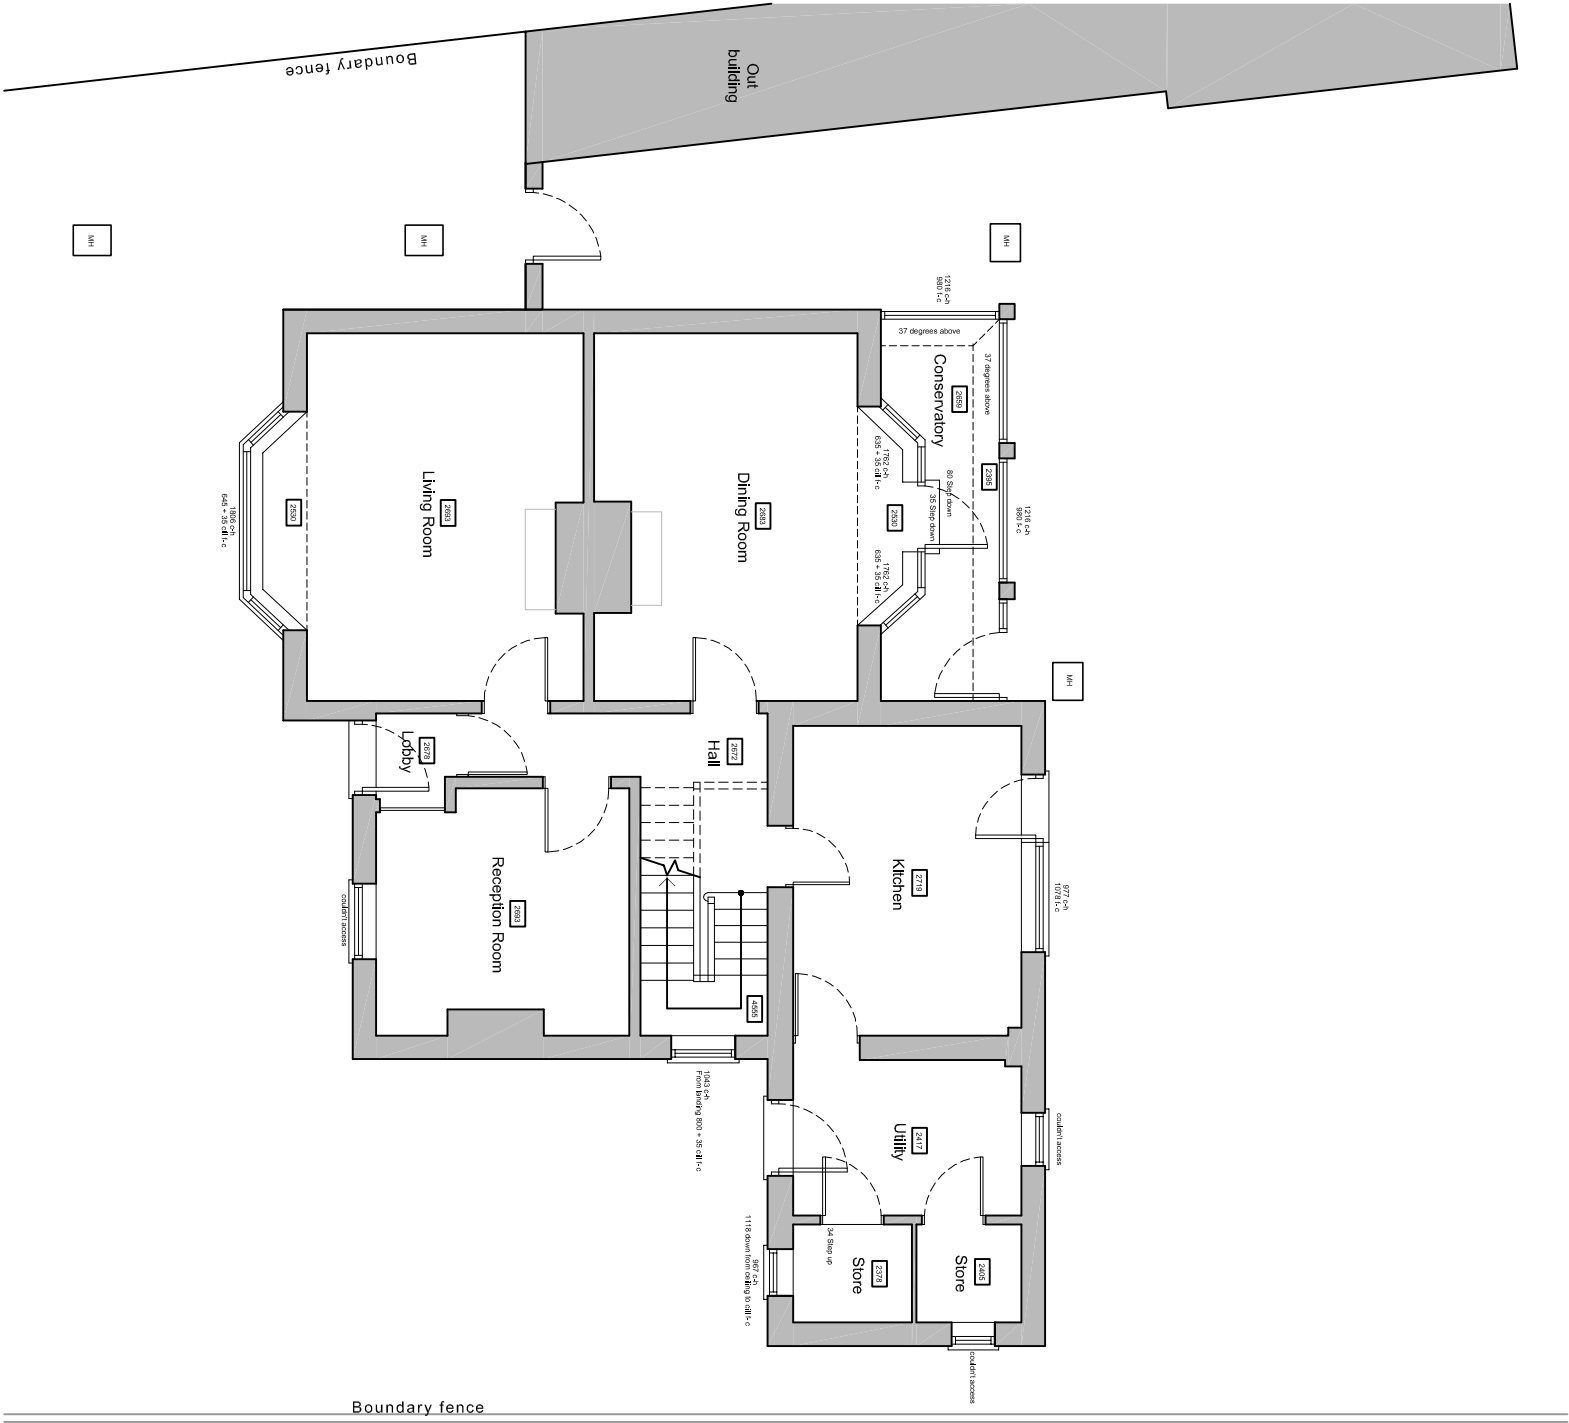

Ground floor plan

Existing floor plans scale 1:100

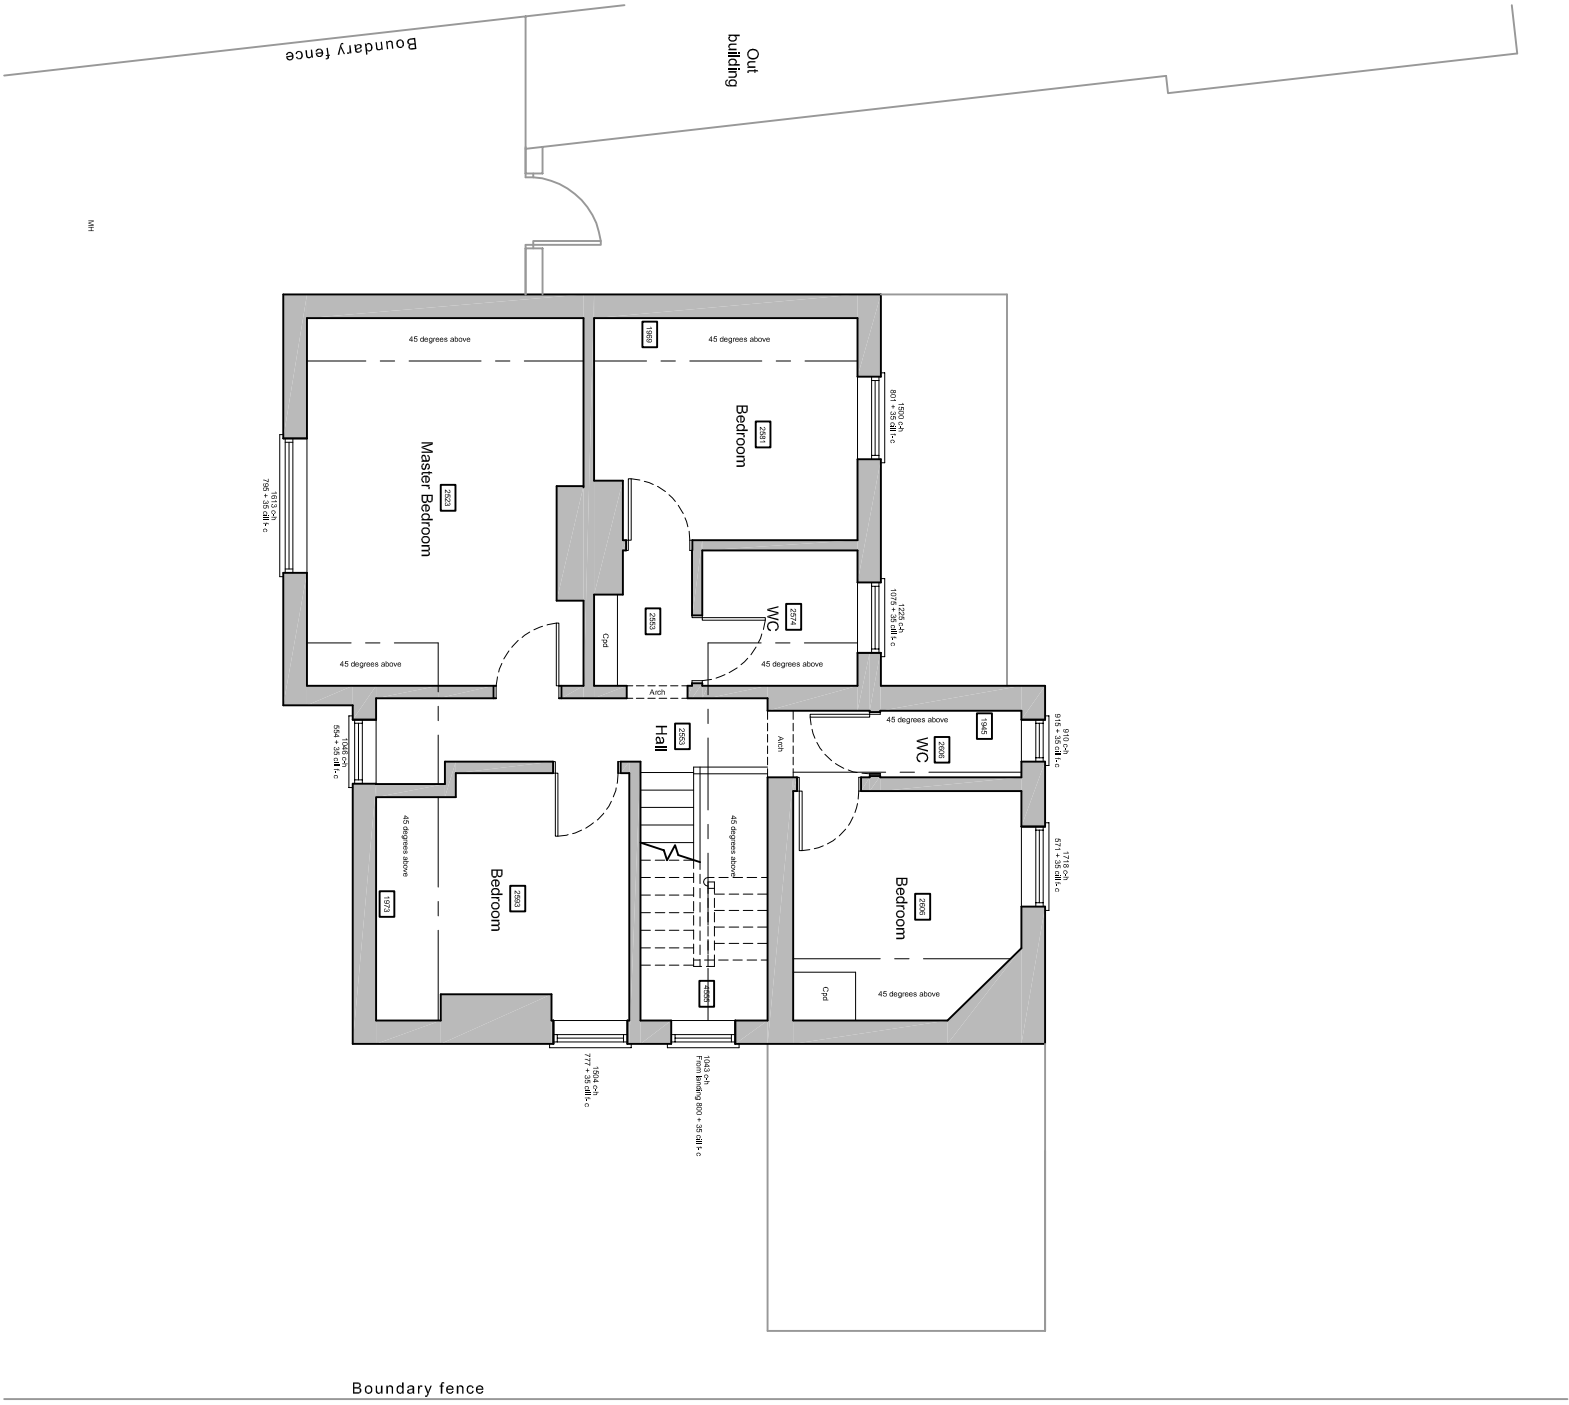

First floor plan

For		Title		Office Tel:	
MR & MRS HYDE		EXISTING FLOOR PLANS		01243 933732	
Project		Date	Drawn	Scale	Checked
PROPOSED ALTERATIONS & EXTENSION AT 63 WEST STREET, HAVANT, PO9 1ID		SEP 2020	JB	1:100 @ A3	-
Job Number		FL374.20	Drawing Number	-01	Revision
Email:		Web:		JB ARCHITECTURE	
admin@jb-architecturedesign.com		www.jb-architecturedesign.com			