



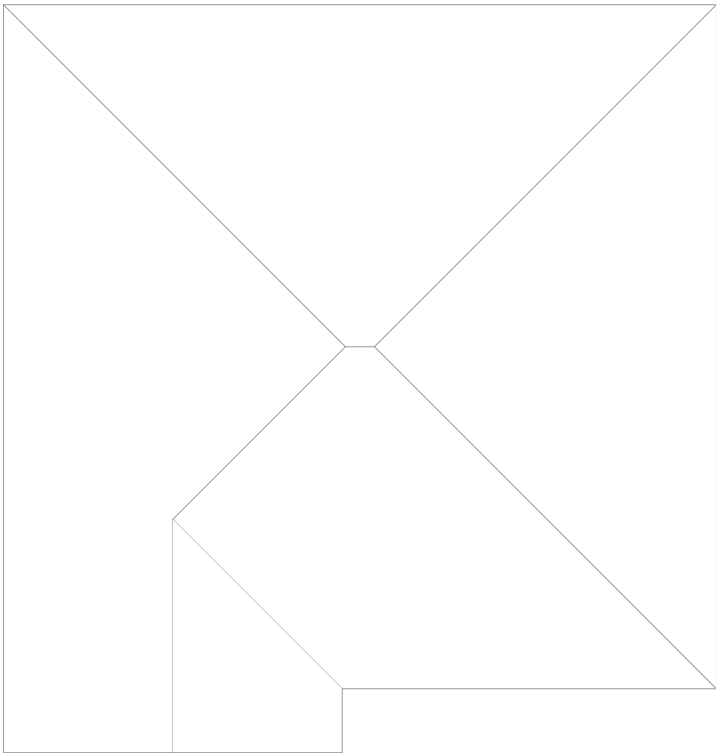

Roof Plan as Existing @ 1:100

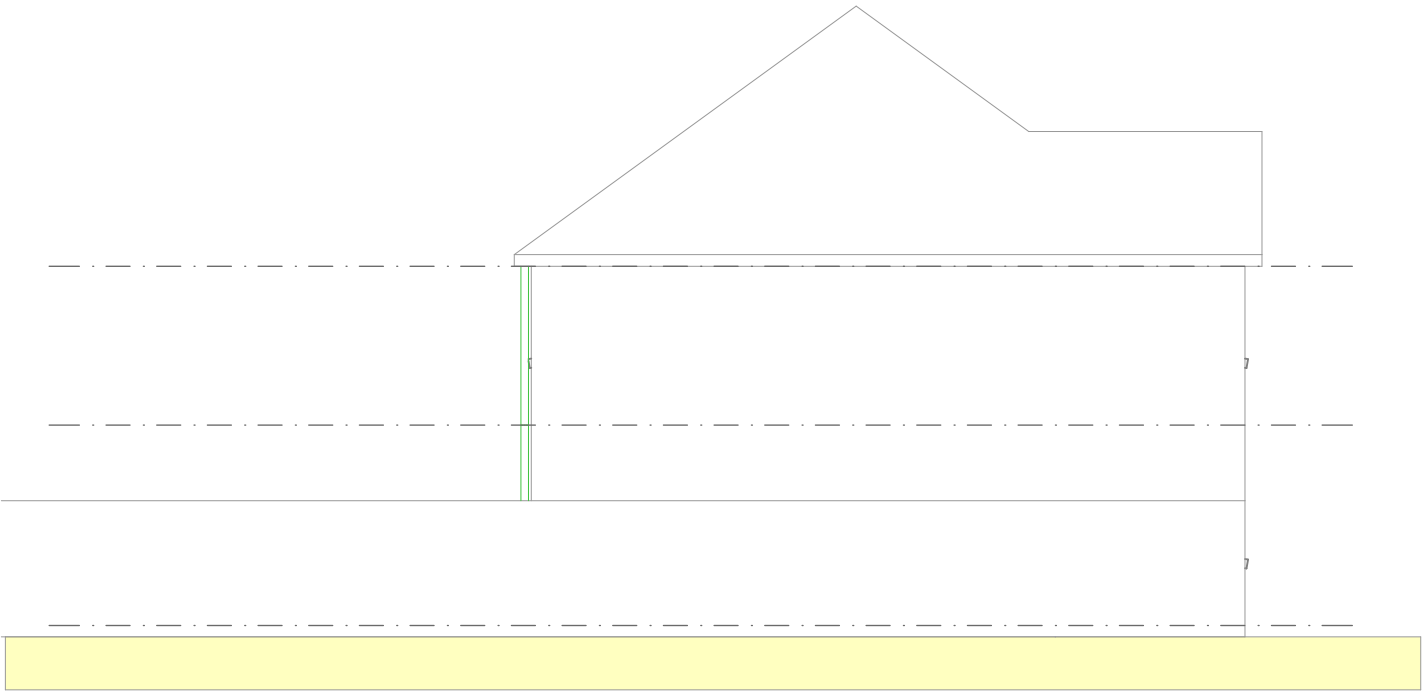


East Elevation as Existing @1:100



North Elevation as Existing @1:100

NOTES:
This drawing is the copyright of
EDWARD CAUSH + ASSOCIATES
All dimensions must be checked on site prior to the
commencement of construction and the Architect notified of any
discrepancy. Figured dimensions are to be used in preference to
scaled dimensions. The Local Planning Authority may scale from
this drawing as the only exception. No deviation from the
drawing will be permitted without the written consent of the
Architect.

REVISIONS			
Issue ID	Revision ID	Change Name	Date

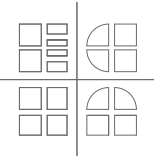

EDWARD CAUSH + ASSOCIATES
ARCHITECTS

11 SOUTHDOWN ROAD COSHAM PORTSMOUTH
PO6 2EB

phone 023 92 384477
mob 07860 848306
email: eca@architectureltd.co.uk

CLIENT
Mr & Mrs Michael Fenlon

JOB TITLE
7 Oyster Close
Hayling Island
PO11 9FP

DRAWING TITLE	
Roof Plan, East & North Elevations as Existing	

SCALE 1:100 @ A3	DATE 22:09:2020
DRAWN BY EC	CHECKED BY
DRAWING NUMBER 18:2088:L(2-) 003	LAYOUT ISSUE 09
DRWG REVISION	