




IMPORTANT NOTES:
Any discrepancies must be reported to ARA Architecture before proceeding.
Figured dimensions only are to be worked from.
This drawing remains the copyright of ARA Architecture.
This drawing is supplied in order to gain Planning Permission and Building Regulations Approval only and is not to be used as a working drawing unless the Builder or Owner verifies the accuracy of the drawings by checking all dimensions, details, angles and notes on site before work commences or ordering any materials.
The Owner is to check his own deeds to verify that no restrictions or covenants exist to prevent building.
DO NOT SCALE OFF THIS DRAWING

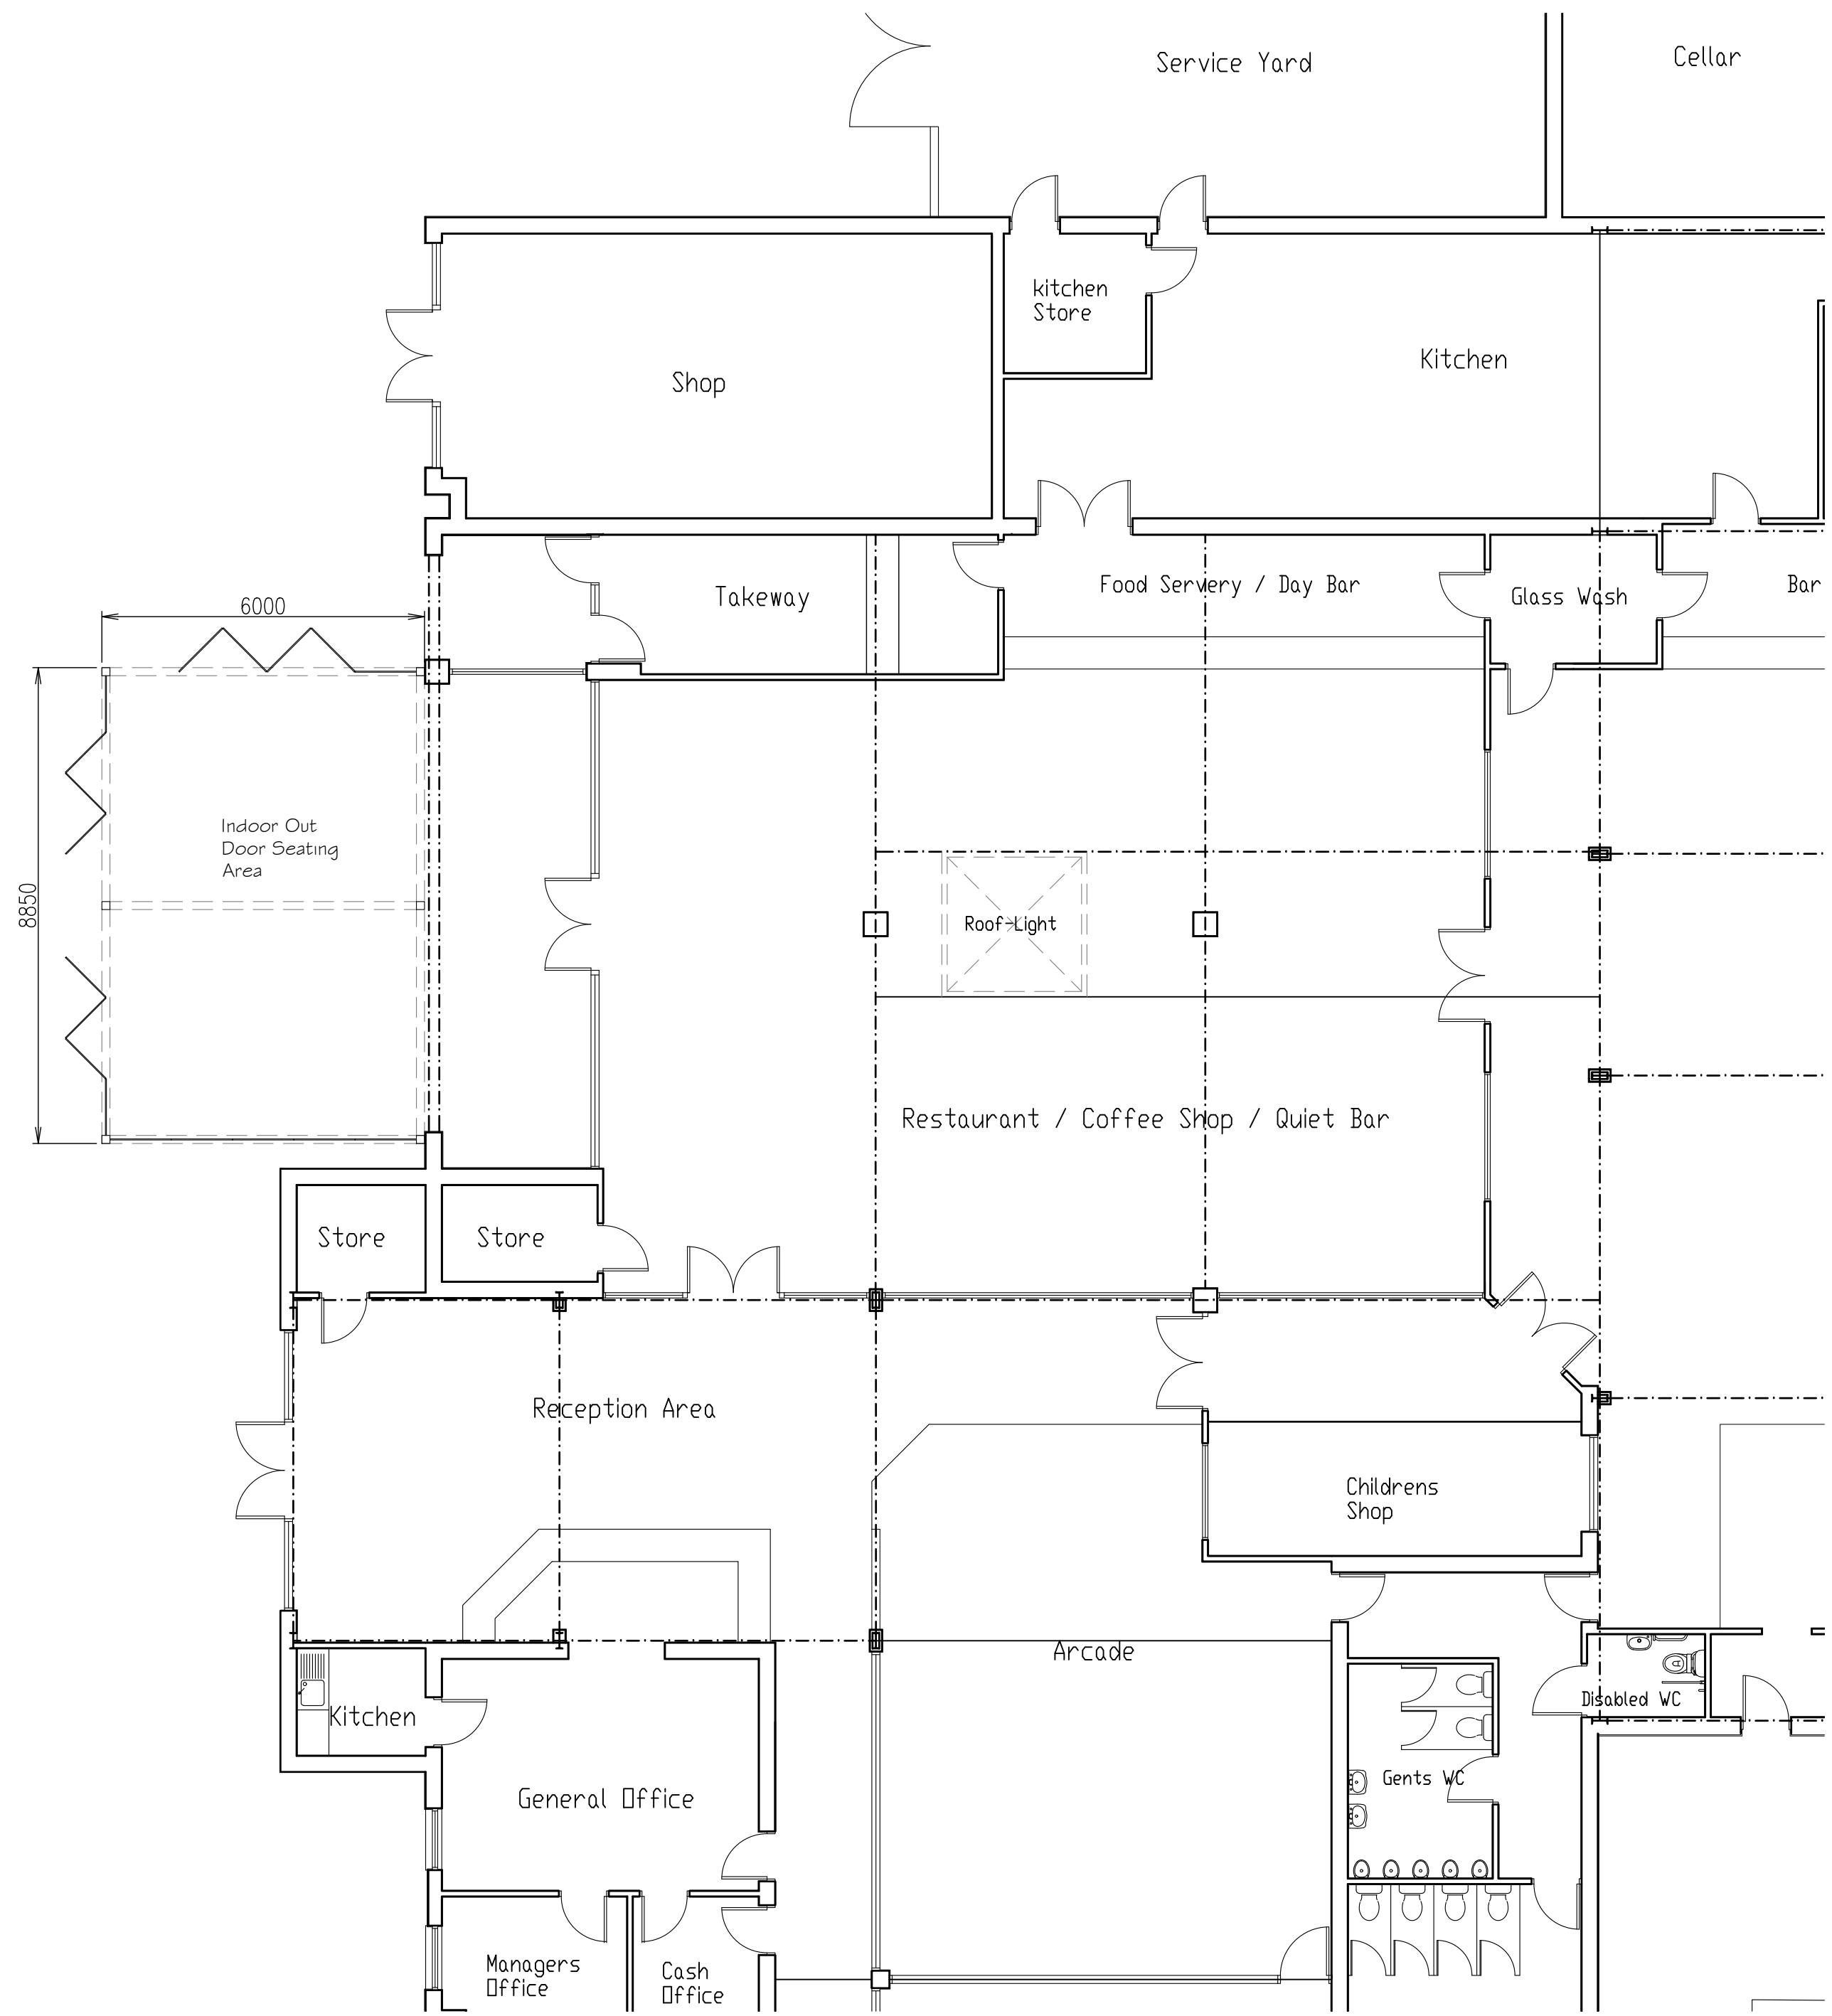

PROPOSED PART FLOOR PLAN 1:100

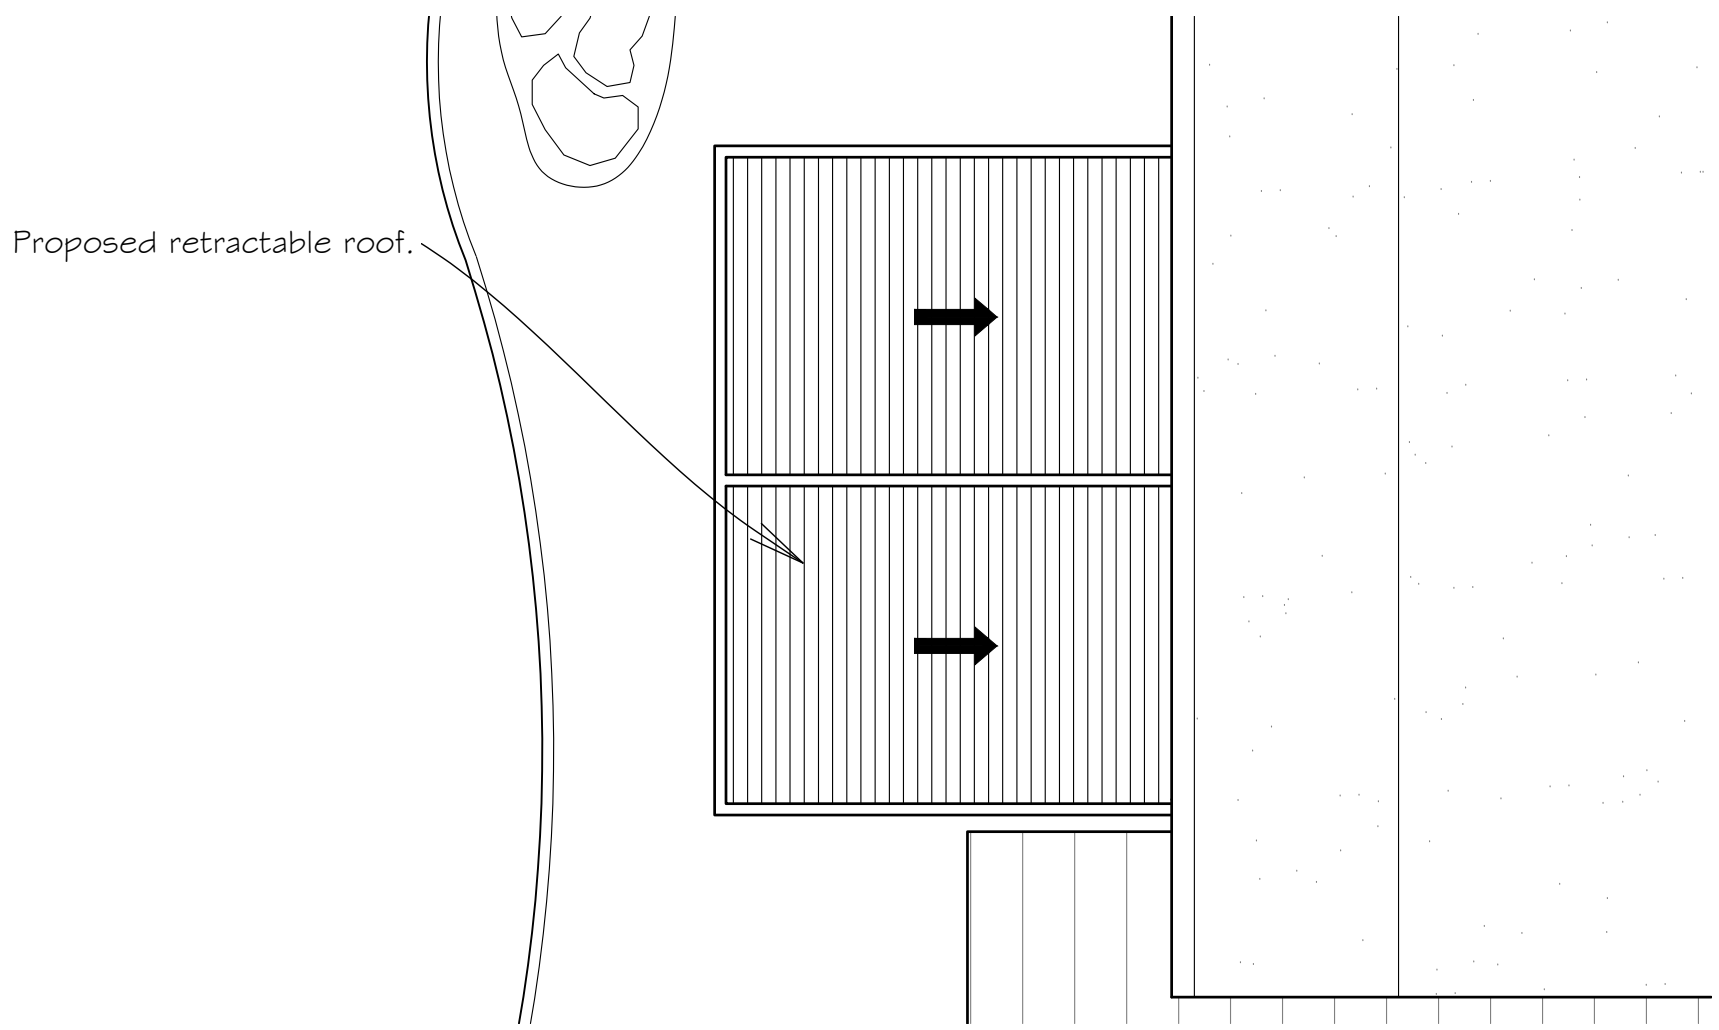

PROPOSED PART ROOF PLAN 1:100

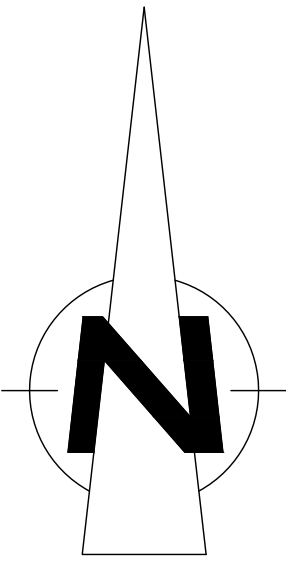

project
RESTAURANT EXTENSION &
INTERNAL ALTERATIONS AT
HAYLING ISLAND HOLIDAY
PARK
PO11 0QS

drawing PROPOSED PART
FLOOR PLAN

scale 1:100 @ A1 drawn

date AUG 2020 checked

drawing no. 8182-05 rev

ara
architecture

39 Rolle Street, Exmouth, Devon, EX8 2SN
tel: (01395) 271619 fax: (01395) 270386
e-mail: info@ara-architecture.co.uk