
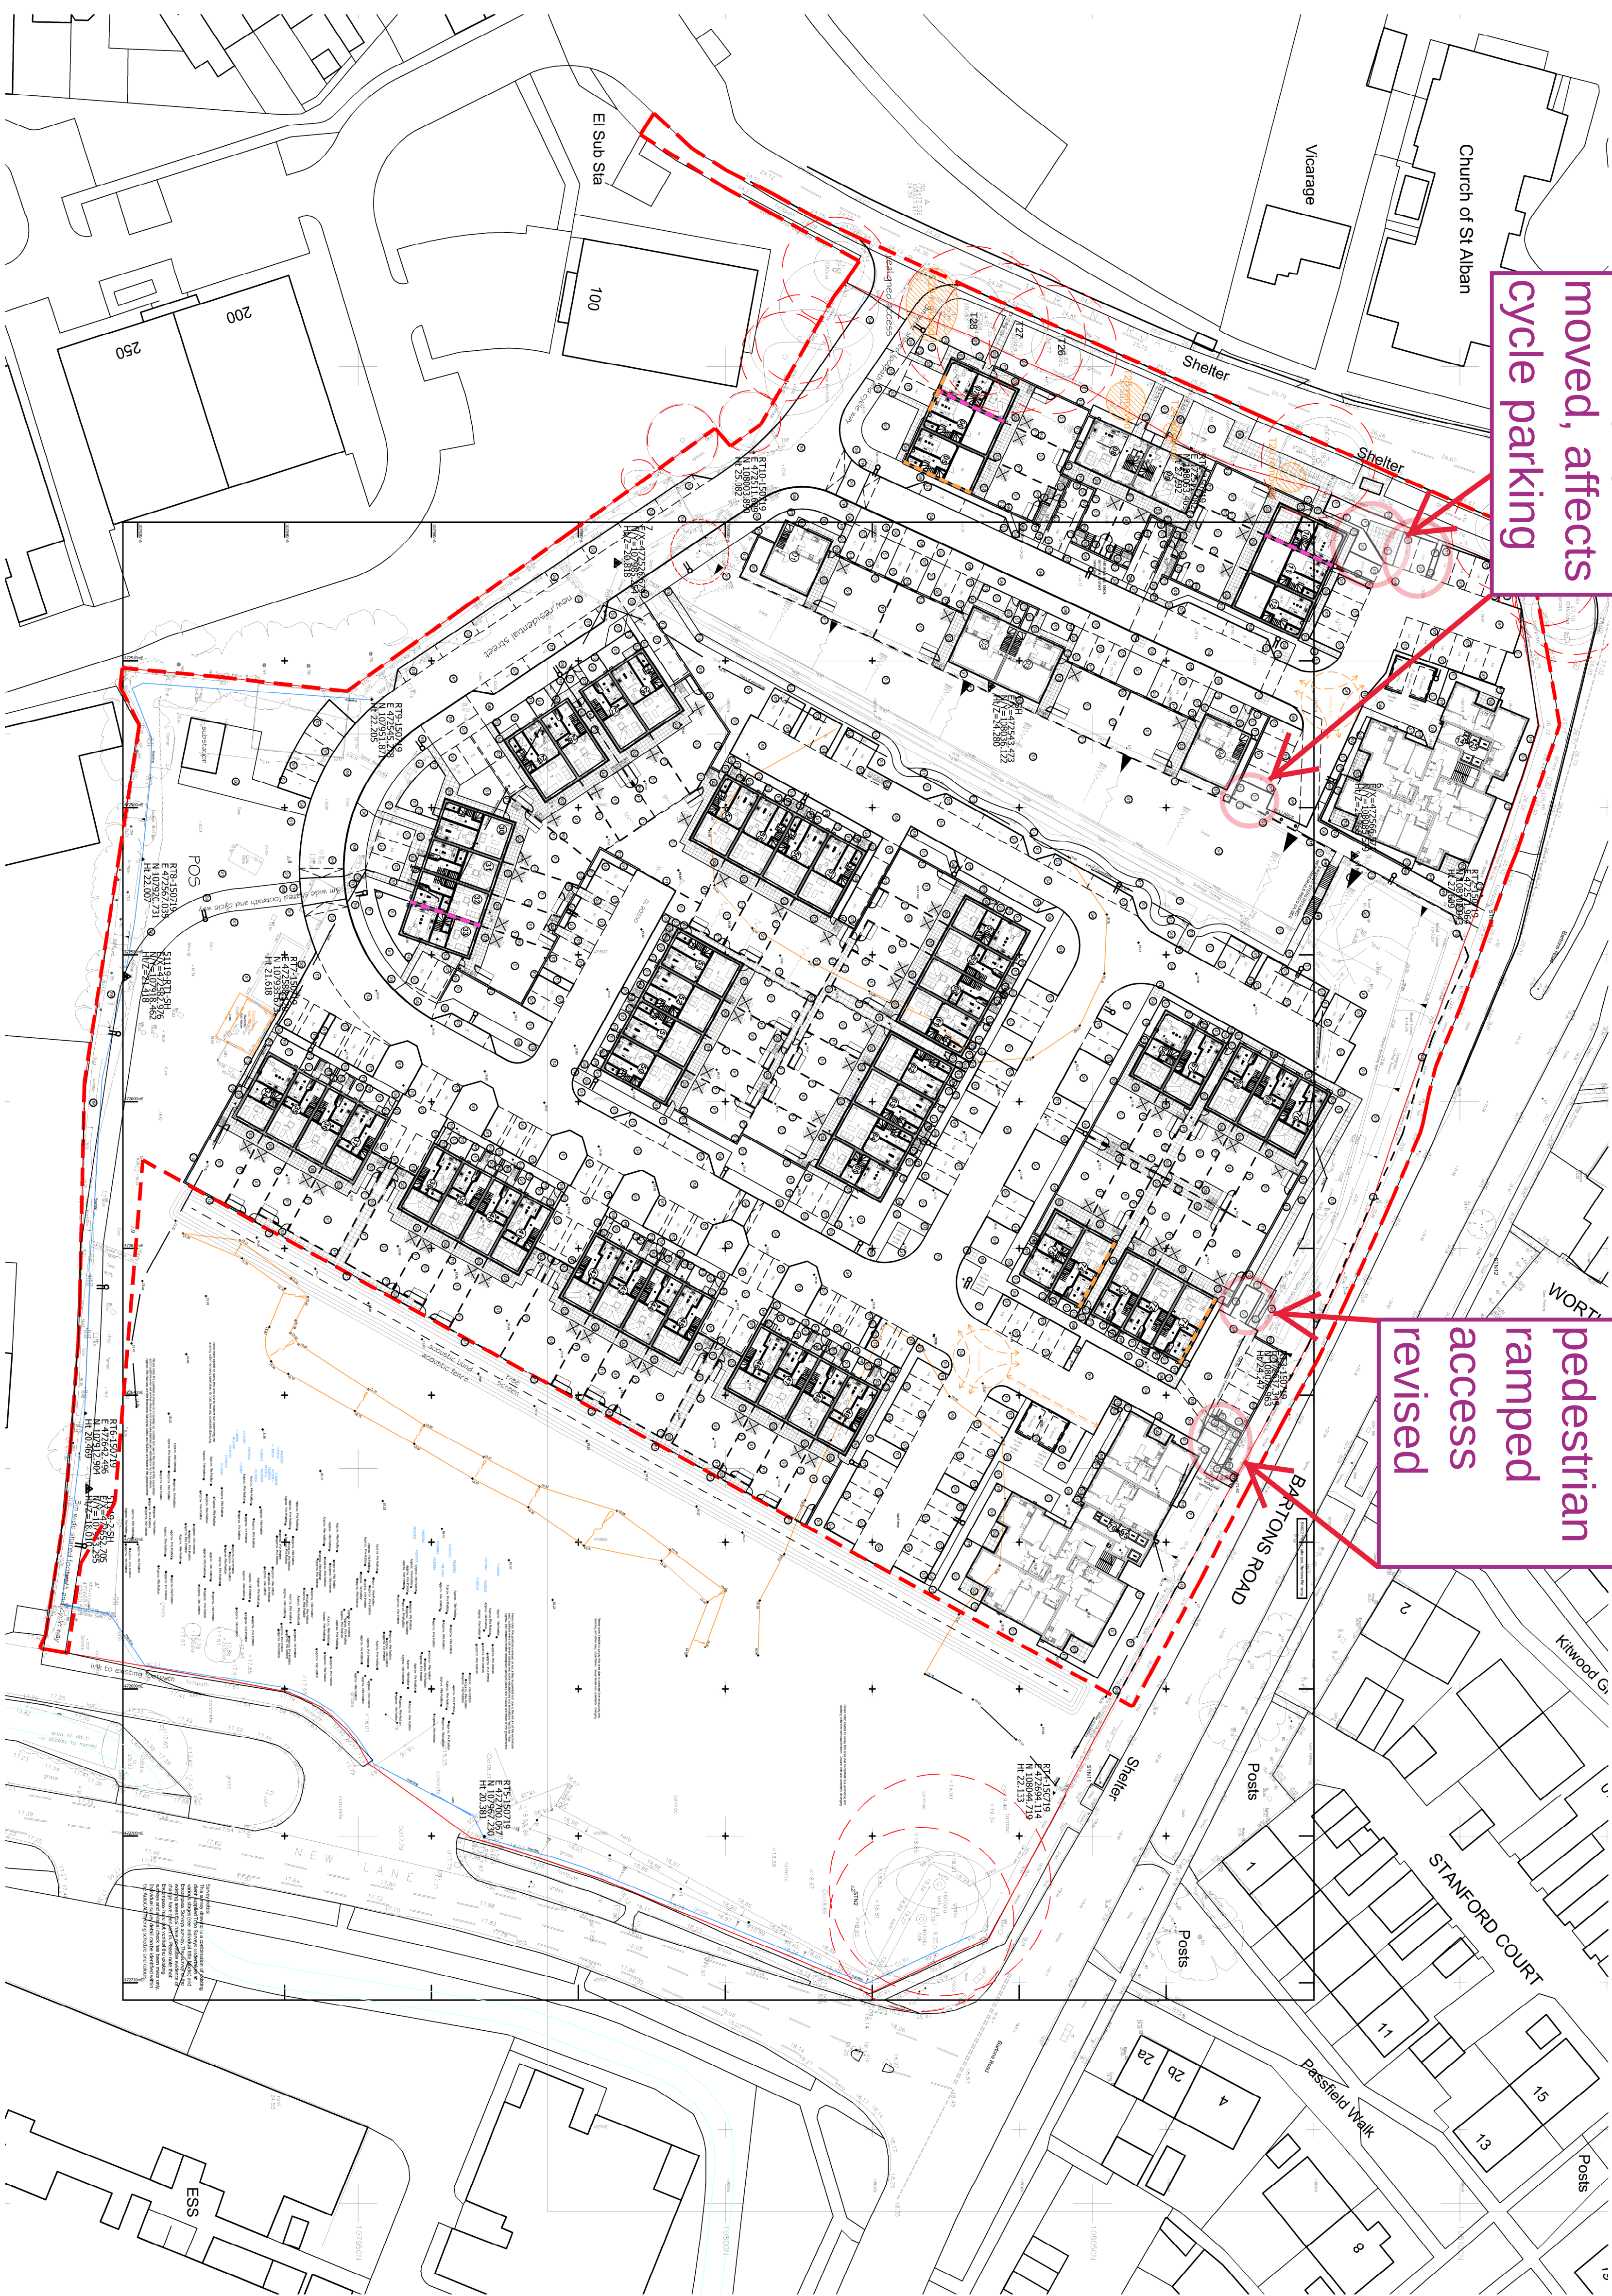
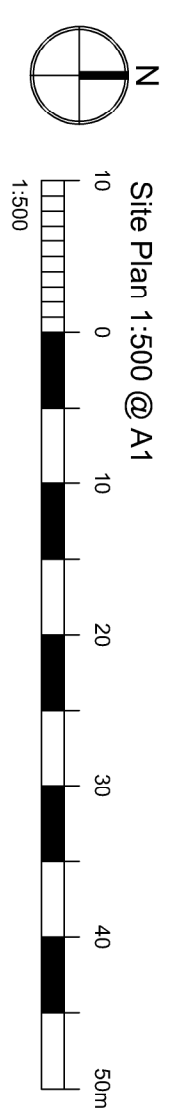


Notes

7. Do not scale this drawing except for local author planning purposes

3. All dimensions must be checked on site by the contractor prior to commencement of the works.

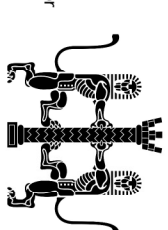

Client Approval


A - Approved
B - Approved with comments

C - Do not use				
Rev.	Revision Note/Purpose of Issue	Drw By	Date	Chk By


P01	Preliminary issue of new drawing 0103 created using planning dwg 003	
P02	OS data removed and new survey overlaid showing recent site levels information.	PWV 13.01.20
P03	Individual house plans updated	PWV 18.02.20

[illegible]


Key - Landscape - Refer to Structural Engineers' drawings and

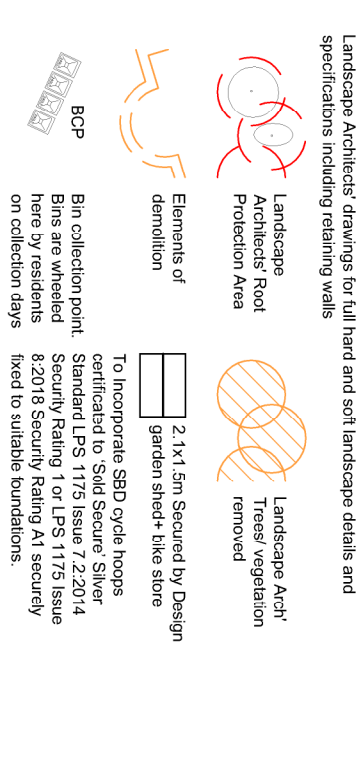


Key - Surfaces

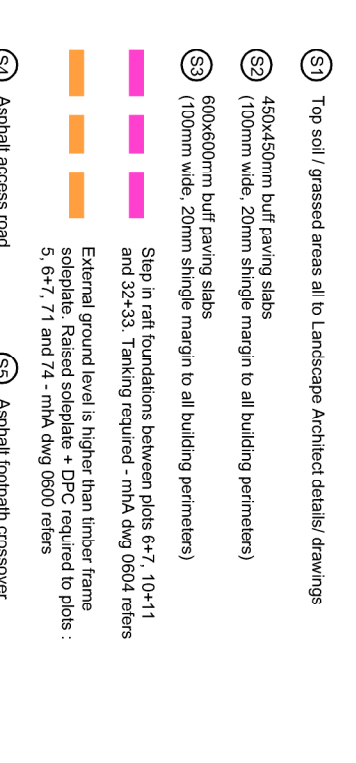

Key - Boundaries

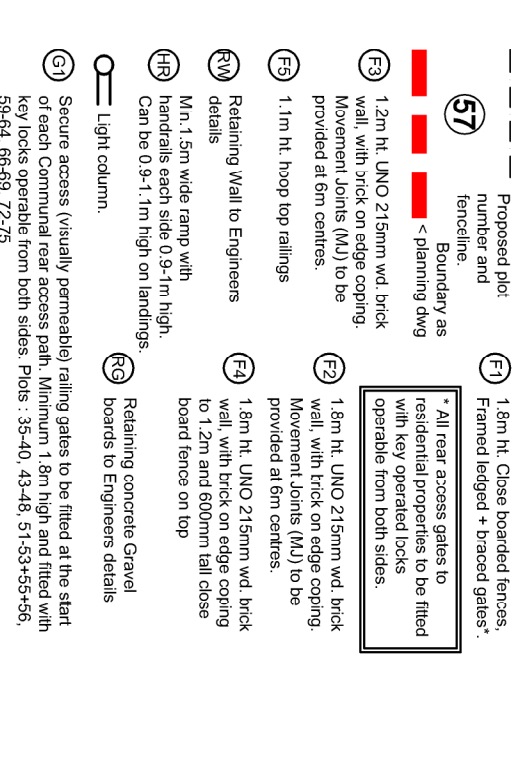

Cycle storage within the public realm
with Secure By Design accreditation

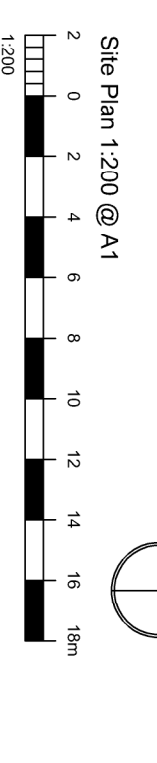

LEVELS AND DIMENSIONS SHOWN ON THIS DRAWING ARE BASED ON SURVEY INFORMATION TAKEN FROM SURVEY DRAWING PROVIDED BY CLIENT.

ARCHITECTS ACCEPT NO RESPONSIBILITY FOR THE ACCURACY OF ANY SURVEY INFORMATION DETAILED HEREIN.

THE ARCHITECTS ACCEPT NO RESPONSIBILITY FOR THE ACCURACY OF ANY SURVEY INFORMATION DETAILED HEREIN.

THE ARCHITECTS ACCEPT NO RESPONSIBILITY FOR THE ACCURACY OF ANY SURVEY INFORMATION DETAILED HEREIN.

THE ARCHITECTS ACCEPT NO RESPONSIBILITY FOR THE ACCURACY OF ANY SURVEY INFORMATION DETAILED HEREIN.

Client _____

Client **Drew Smith Ltd**

Colt Industrial Estate

Havant

ITT for Homes England

Drawing title

**Proposed
Black Site Plan**

Drawn	Date	Checked	Date	Scale at A1				
PMV	13/01/2020			1:500				
Job No.	Pro.	Dwg.	Zone	Level	Type	Role	No.	Rev.
18-197	CIE	MHA	ZZ	ZZ	DR	A	0103	C03

Drawn	Date	Checked	Date	Scale at AI				
PWV	13/01/2020			1:500				
Job No.	Pro.	O/S.	Zone	Level	Type	Role	No.	Rev.
18-197	CIE	MHA	ZZ	ZZ	DR	A	0103	C03

Drawn	Date	Checked	Date	Scale at AI				
PWV	13/01/2020			1:500				
Job No.	Pro.	O/S.	Zone	Level	Type	Role	No.	Rev.
18-197	CIE	MHA	ZZ	ZZ	DR	A	0103	C03

Drawn	Date	Checked	Date	Scale at AI				
PWV	13/01/2020			1:500				
Job No.	Pro.	O/S.	Zone	Level	Type	Role	No.	Rev.
18-197	CIE	MHA	ZZ	ZZ	DR	A	0103	C03

CONSTRUCTION

Imha Comments

PWPV

03.09.2020

Ground floor, Bicentennial Building
Southern Gate, Chichester
West Sussex, PO19 8EZ

t 01243 776748
e admin@mharchitects.co.uk
www.mharchitects.co.uk

United Company
Registered in England no. 0994733

mh
ARCHITECTS