



No.40 Horndean Road, Emsworth, Hampshire, PO10 7PT.

NOTES:
The contractor, sub-contractor or supplier, is to check all dimensions, levels, existing structures and services before commencing service runs prior to commencing the work.
ANY DISCREPANCIES ARE TO BE BROUGHT TO THE ARCHITECT'S ATTENTION IMMEDIATELY.
© This drawing is copyright and may not be copied, traced, altered or reproduced without the express written permission of The Architectural Designer

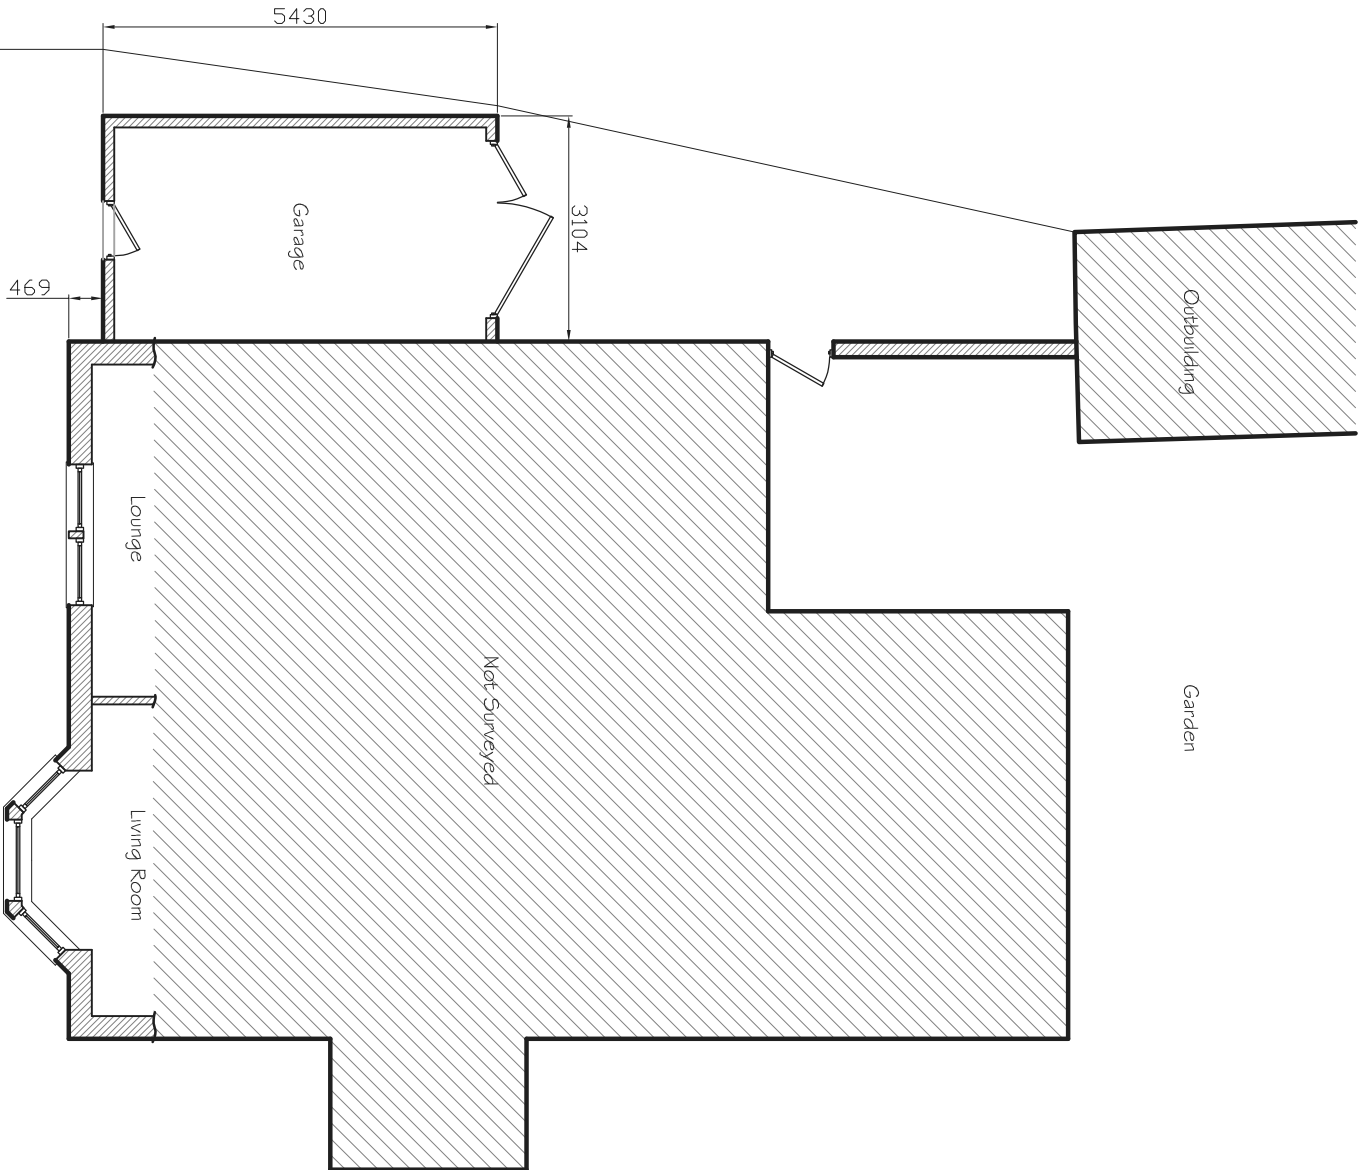

Existing Ground Floor Plan 1:100 @ A3

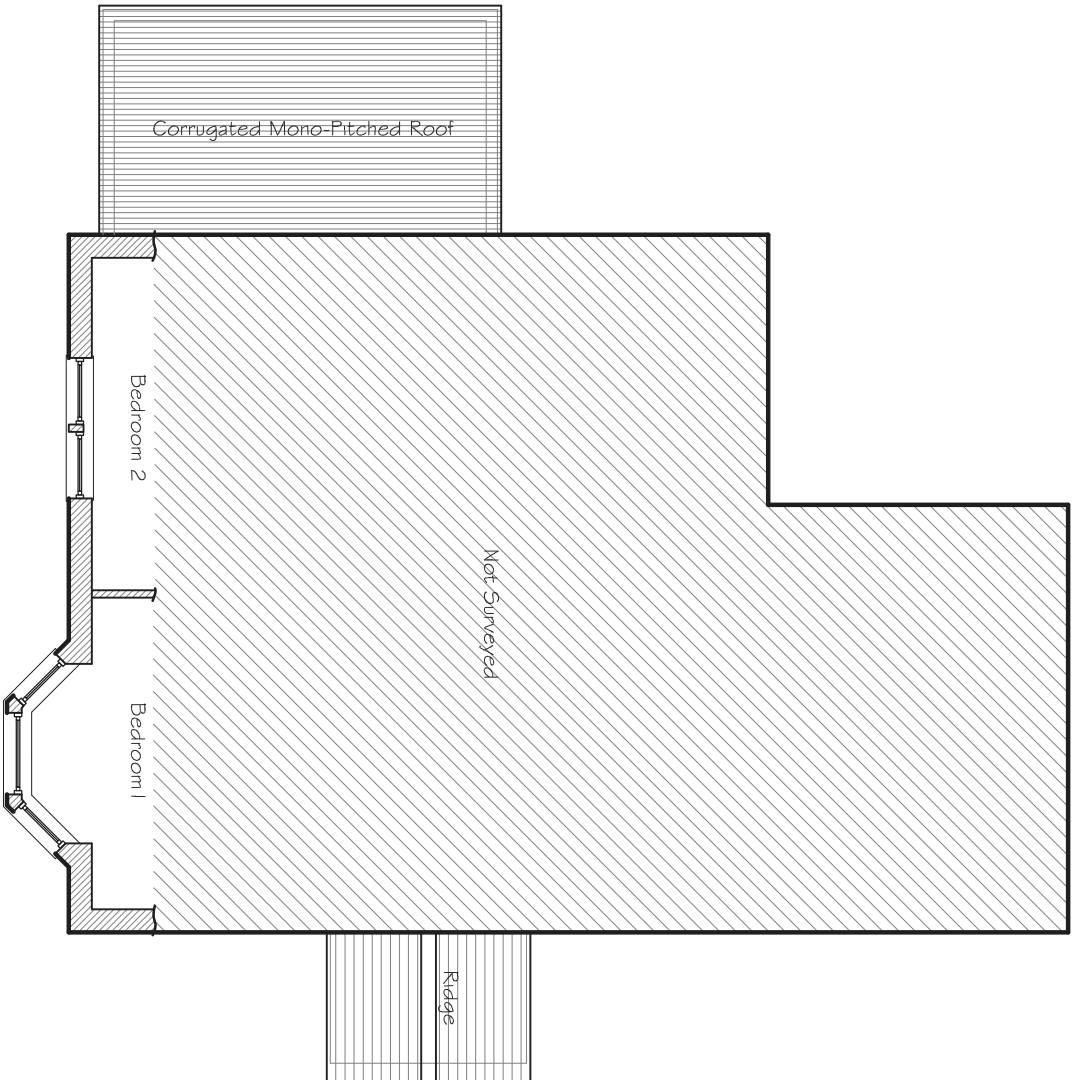

Existing First/Roof Floor Plan 1:100 @ A3



L.M.D.
DESIGNS Ltd.
ARCHITECTURAL
& INTERIOR DESIGN
4 Foxcombe Close,
Swanmore,
Hampshire SO32 2UJ.
Tel: 07676 712622
Email: Underarchitecture@aol.com

Job Title

Proposed Works at No.40 Horndean Rd,
Emsworth, Hampshire, PO10 7PT.

Client

Mr. Wood & Mrs. Meves

Drawing Title

Planning
Floor/Roof Plans
Existing

CAD REF: 220831-40-Horndean-Road.dwg Scale 1:100

Drawn SLV Amended Checked Date Sep '20

Job No. Dwg. No. Rev.

220831 102