



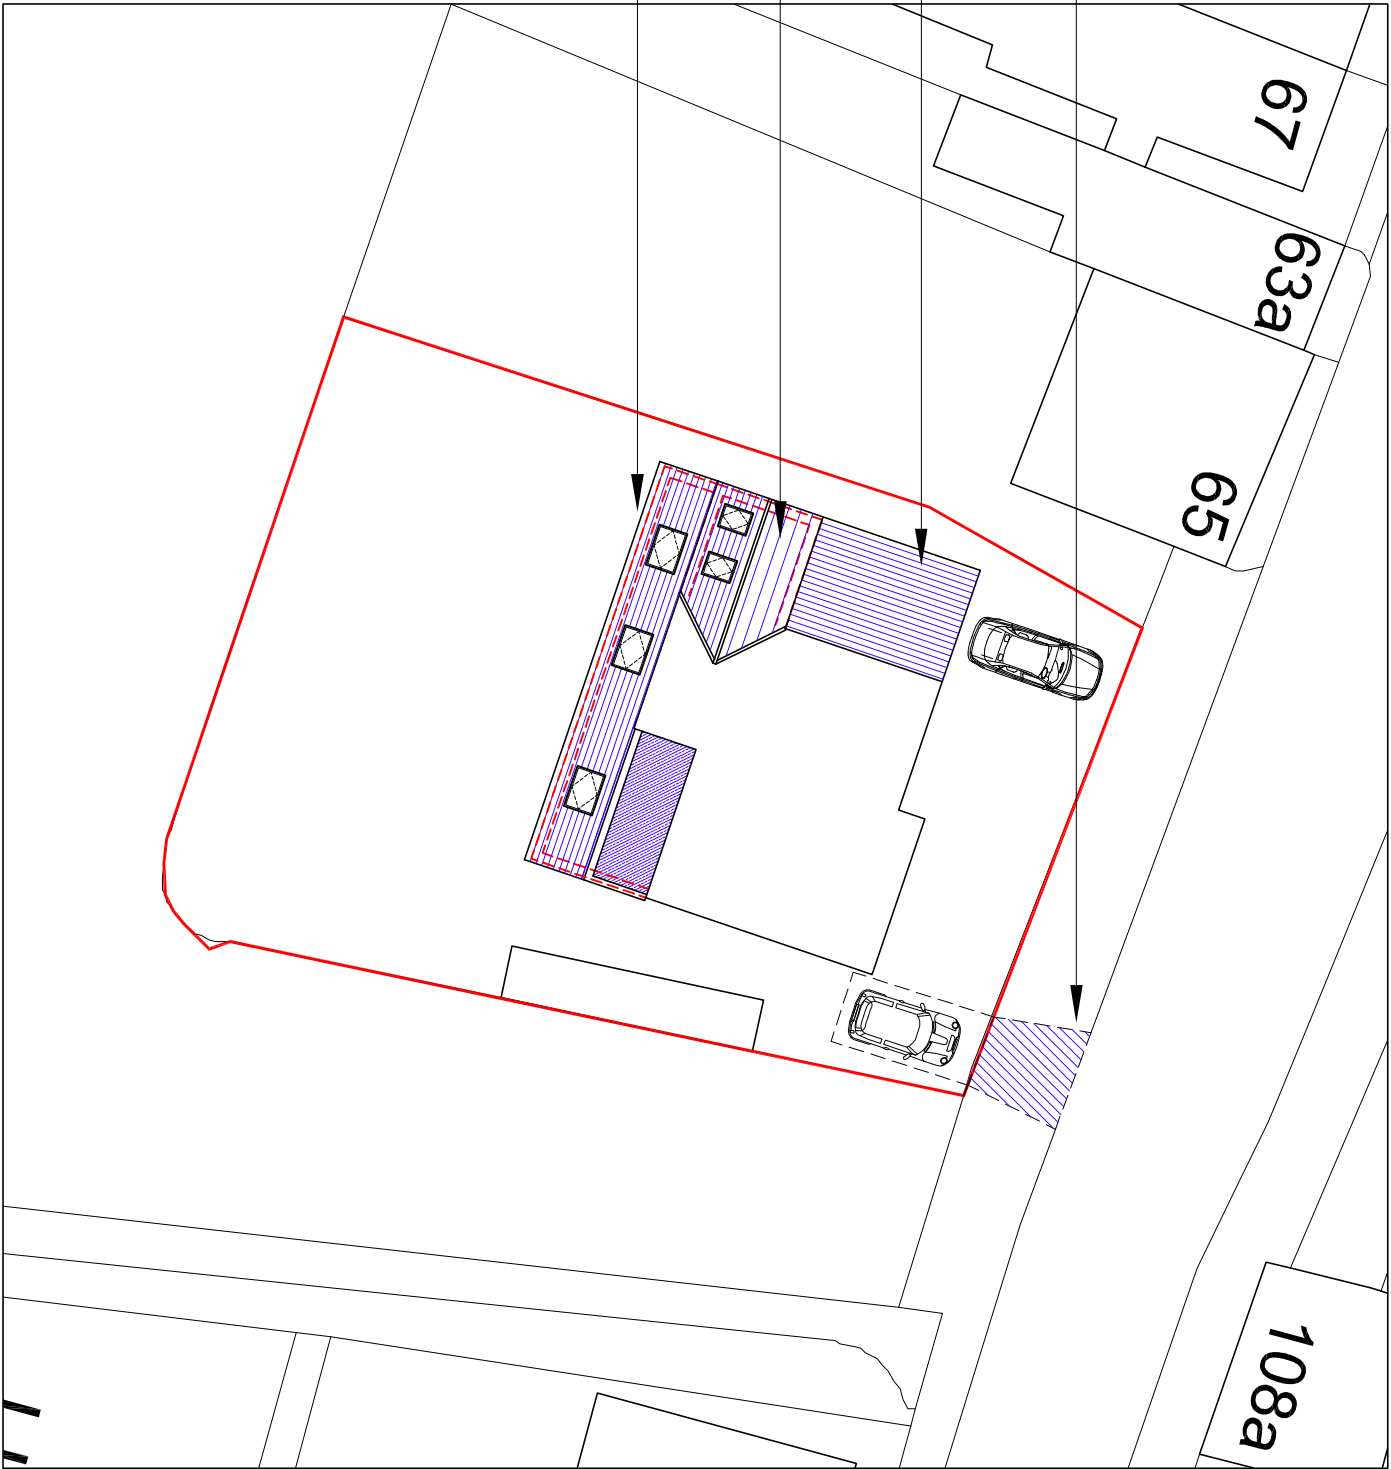

Proposed site plan


scale 1:250

Ordnance Survey, (c) Crown Copyright 2020.
All rights reserved. Licence number 100022432

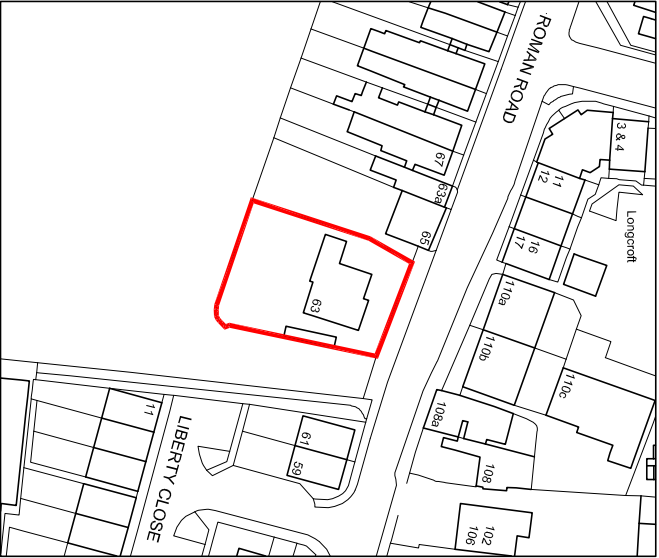

Location plan

scale 1:1250

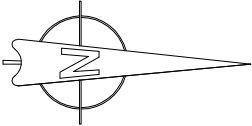

For MR & MRS HYDE		Title SITE & LOCATION PLAN		Office Tel: 01243 933732	
Project PROPOSED ALTERATIONS & EXTENSION AT 63 WEST STREET, HAVANT, PO9 1ID		Date SEPT 2020		Email: admin@jb-architecturedesign.com	
		Drawn JB		Web: www.jb-architecturedesign.com	
		Scale As shown @ A3			
		Drawing Number PL37420			
		Revision -05			