




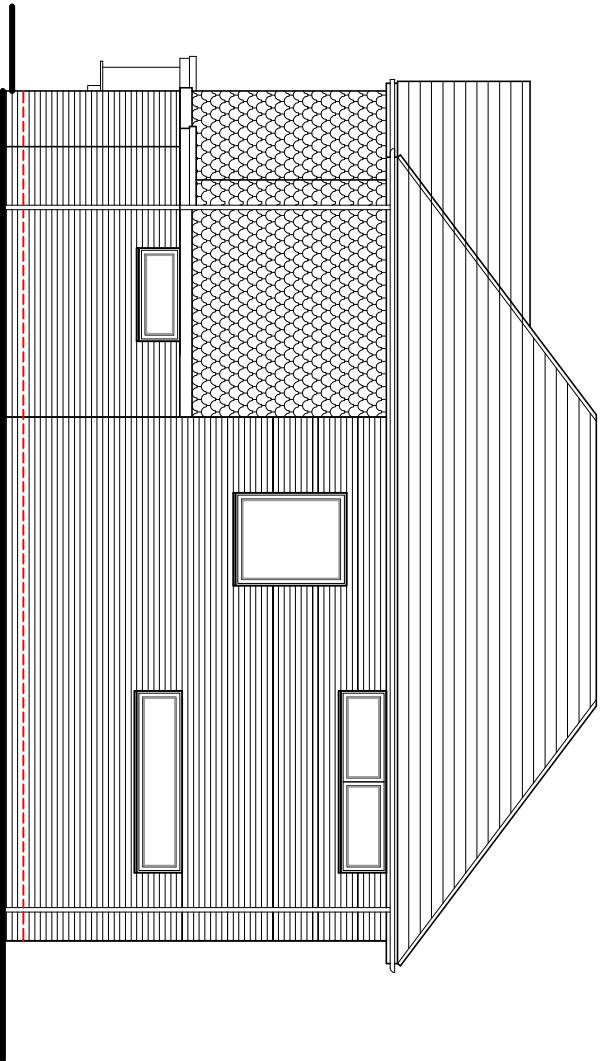


West (side) elevation

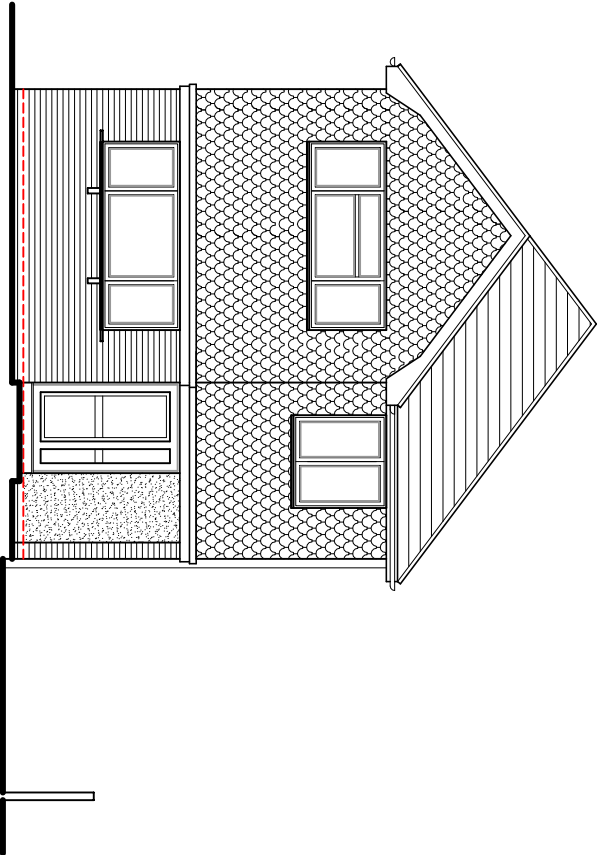


West (side) elevation

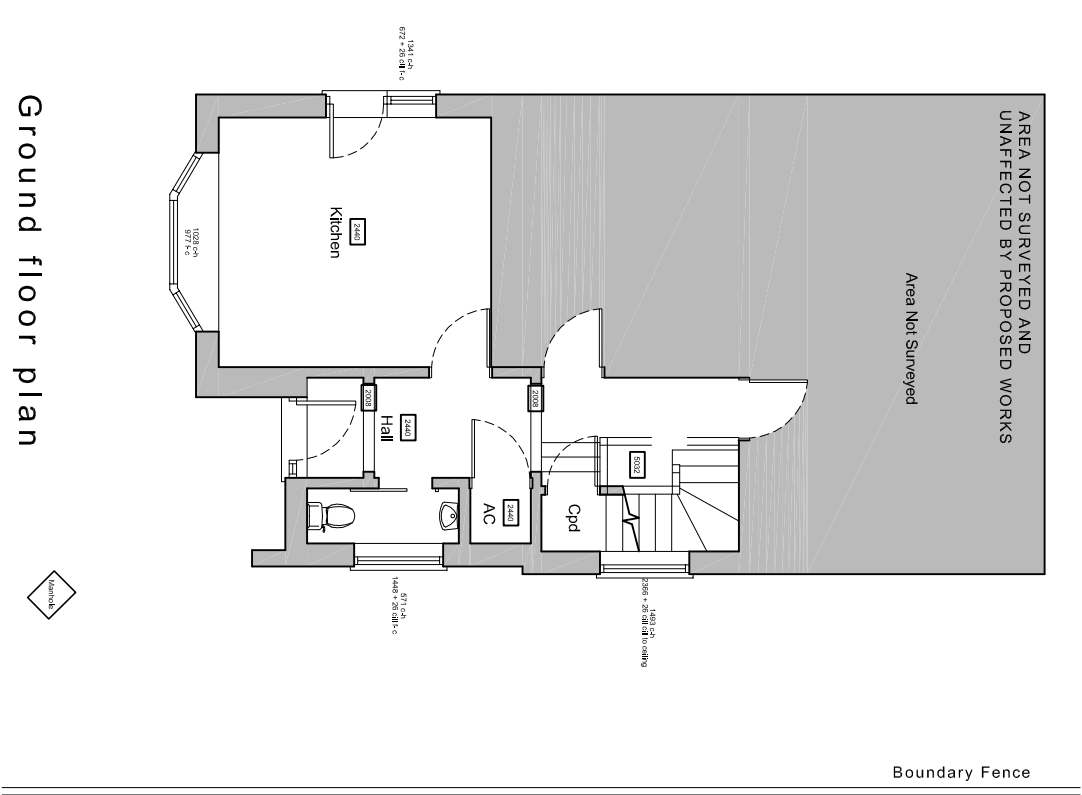

Ground floor plan

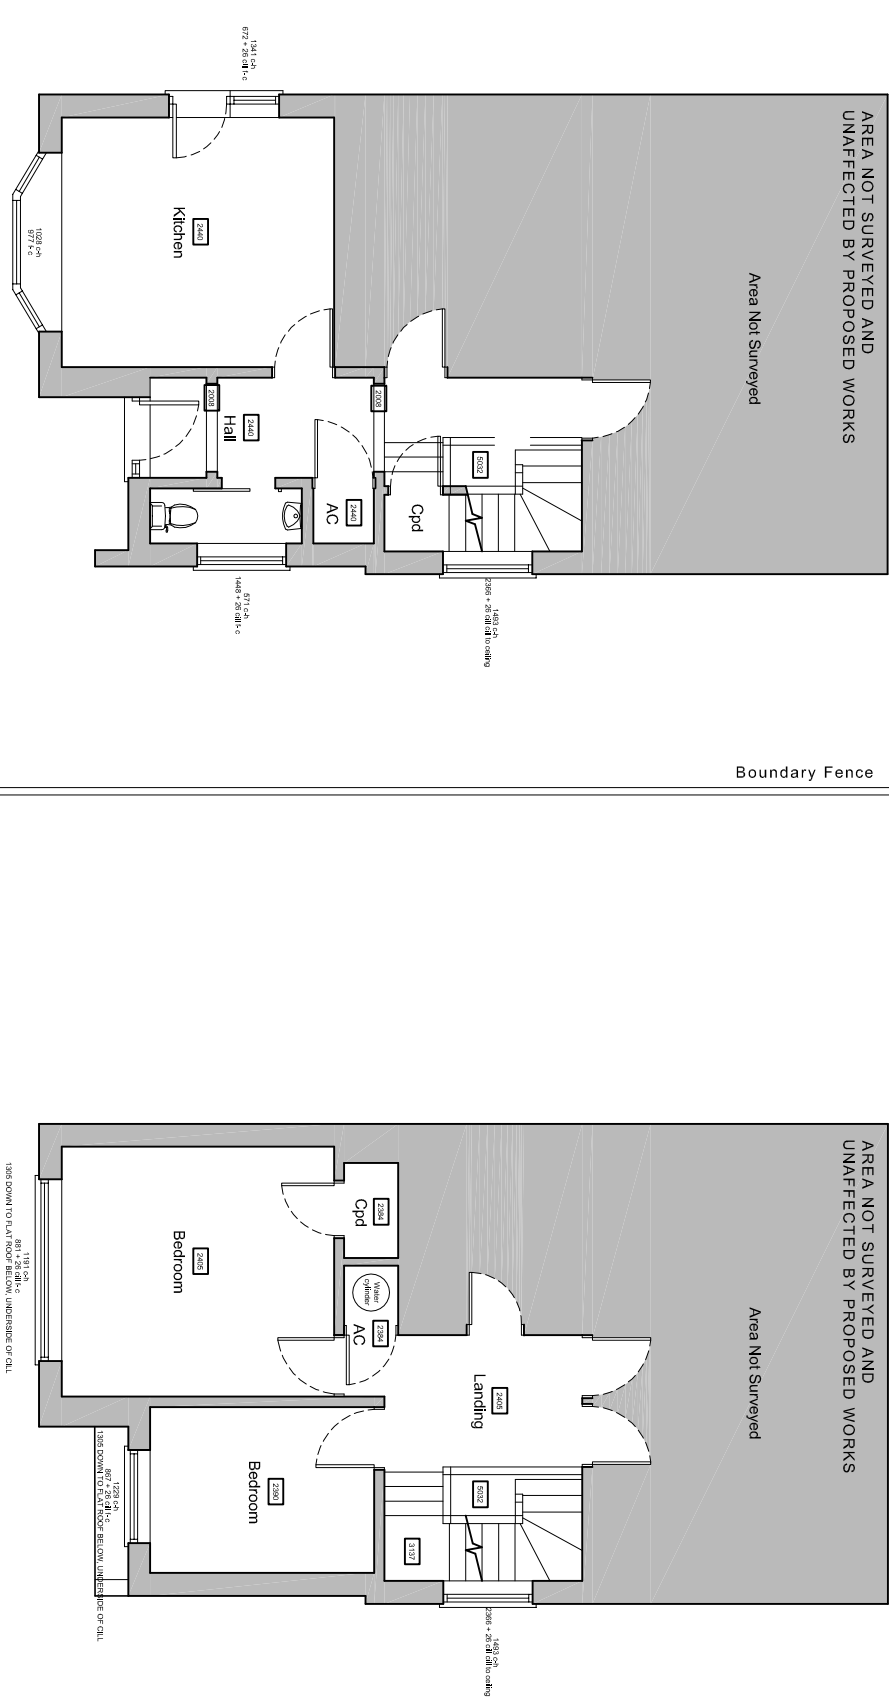


First floor plan

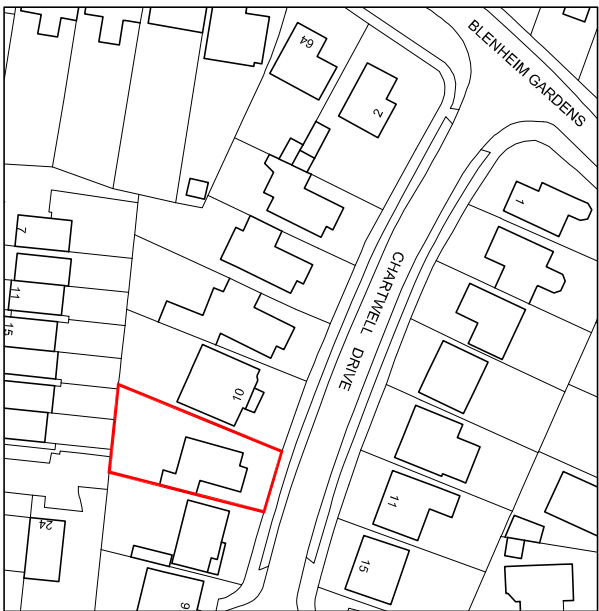

Location plan

scale 1:1250

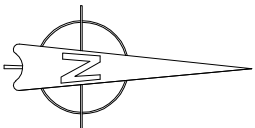

Ordnance Survey, (c) Crown Copyright 2020.
All rights reserved. Licence number 100022432

For MR & MRS MCGILP	Title EXISTING FLOOR PLANS & ELEVATIONS, SITE & LOCATION PLAN	Office Tel: 01243 933732
Project PROPOSED FRONT /SIDE EXTENSIONS & 12 CHARTWELL DRIVE, DENVILLES, HAVANT, PO9 2QB	Date SEPT 2020	Email: admin@jb-architecturedesign.com
	Drawn JB	Scale As shown @ A3
	Job Number PL383.20	Checked .
		Drawing Number -01
		Revision
		Web: www.jb-architecturedesign.com
		JB ARCHITECTURE