


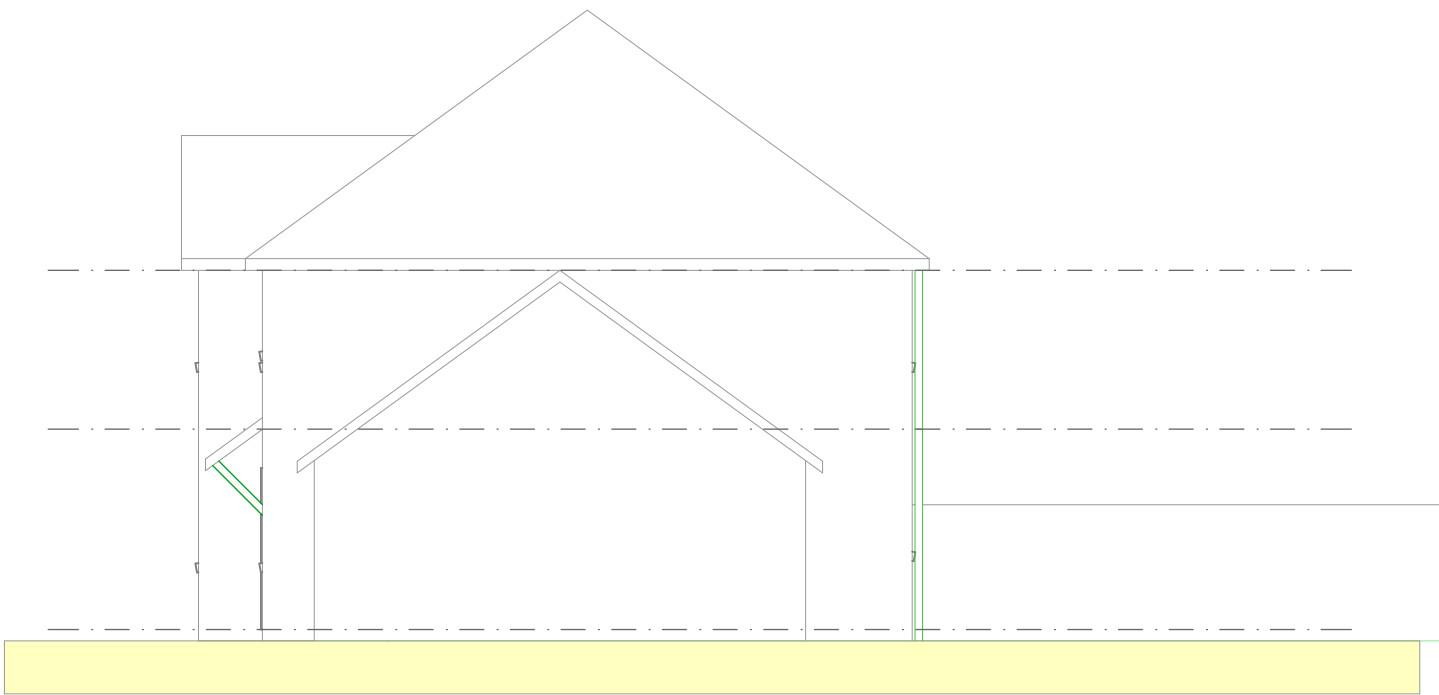


South Elevation as Existing @1:100



West Elevation as Existing @1:100

NOTES:  
This drawing is the copyright of  
EDWARD CAUSH + ASSOCIATES  
All dimensions must be checked on site prior to the  
commencement of construction and the Architect notified of any  
discrepancy. Figured dimensions are to be used in preference to  
scaled dimensions. The Local Planning Authority may scale from  
this drawing as the only exception. No deviation from the  
drawing will be permitted without the written consent of the  
Architect.

| REVISIONS |             |             |      |
|-----------|-------------|-------------|------|
| Issue ID  | Revision ID | Change Name | Date |
|           |             |             |      |
|           |             |             |      |
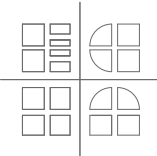

EDWARD CAUSH + ASSOCIATES  
ARCHITECTS

11 SOUTHDOWN ROAD COSHAM PORTSMOUTH  
PO6 2EB

phone 023 92 384477  
mob 07860 848306  
email: eca@architectureltd.co.uk

CLIENT  
Mr & Mrs Michael Fenlon

JOB TITLE  
7 Oyster Close  
Hayling Island  
PO11 9FP

| DRAWING TITLE                      |
|------------------------------------|
| South & West Elevation as Existing |

|                  |              |               |
|------------------|--------------|---------------|
| SCALE            | DATE         |               |
| 1:100 @ A3       | 22:09:2020   |               |
| DRAWN BY         | CHECKED BY   |               |
| EC               |              |               |
| DRAWING NUMBER   | LAYOUT ISSUE | DRWG REVISION |
| 18:2088:L(2-)004 | 10           |               |