

10 Knox Road, Havant.
PROPOSED

NOTES:


Dimensions to be checked on site before commencing work.
Any discrepancies shall be reported to the architect immediately.

Do not scale from these drawings except for planning purposes.

Use figured dimensions only.

Where applicable this drawing is to be read in conjunction with other consultants' drawings.


All drawings to be read in conjunction with specification and all other drawings including structural engineer and mechanical and electrical drawings / specification

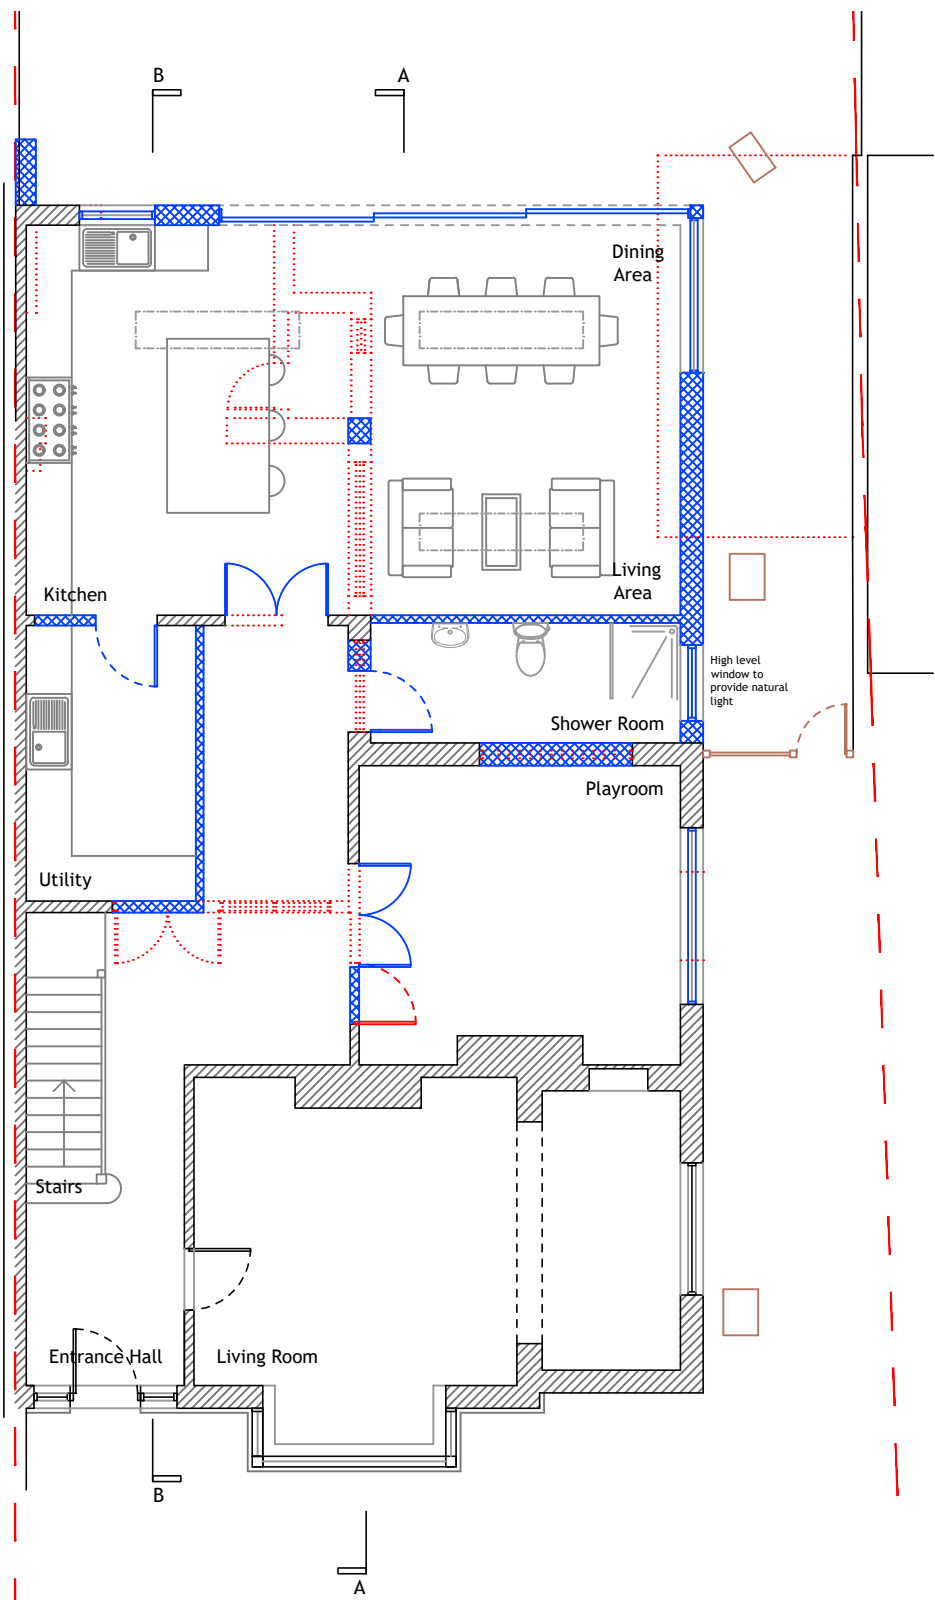

- Key:
- Existing
 - Proposed
 - Removed
 - Rooflight




FRONT ELEVATION
[south] 1:100

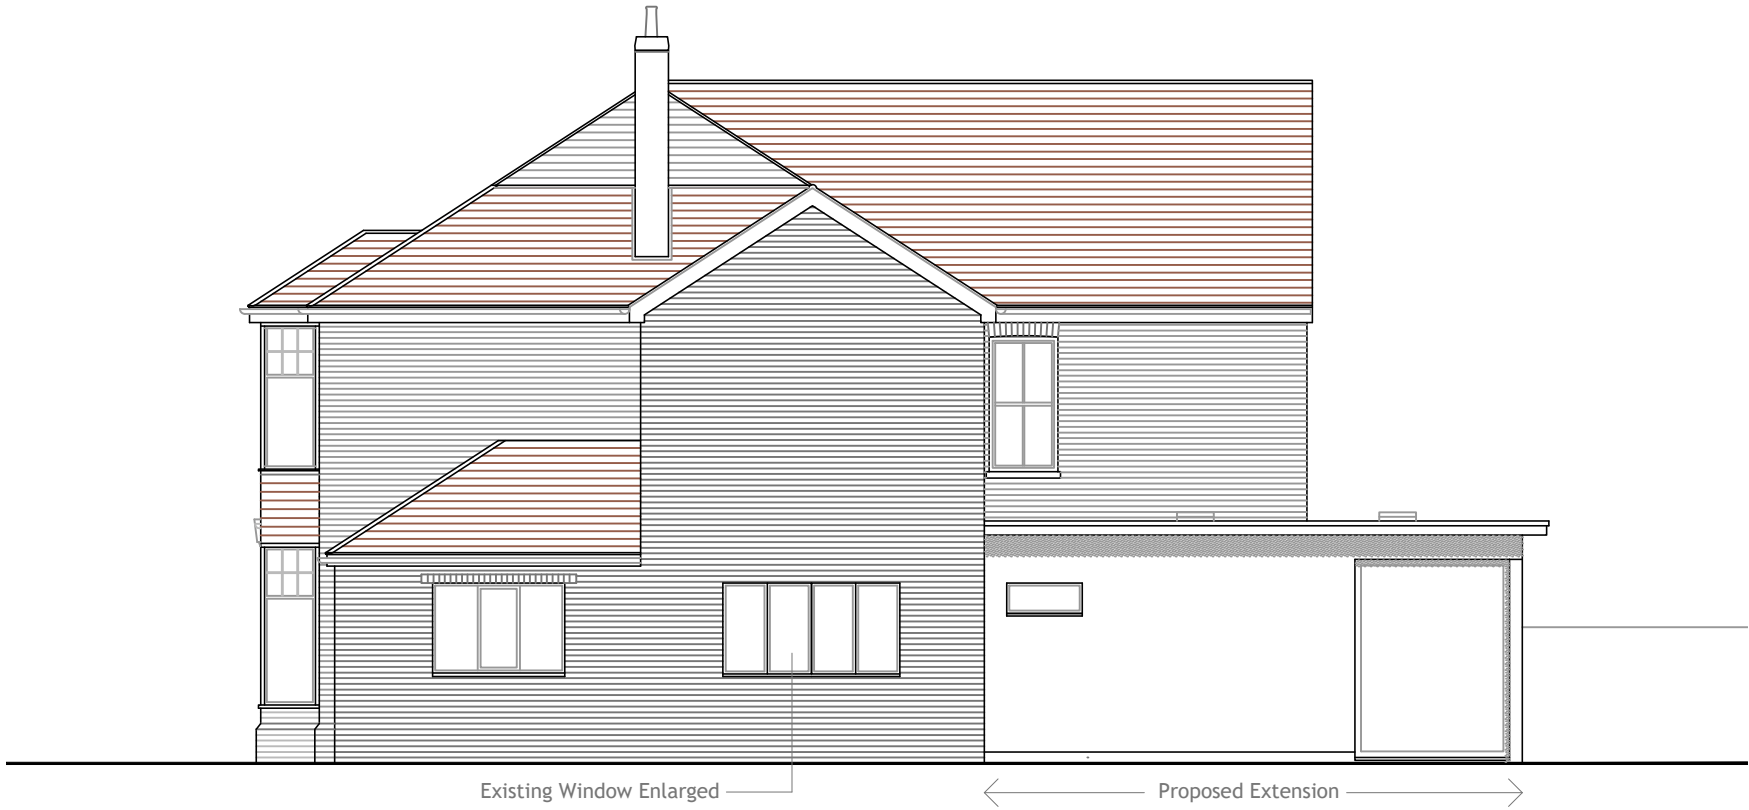


SIDE ELEVATION
[east] 1:100







REAR ELEVATION
[north] 1:100

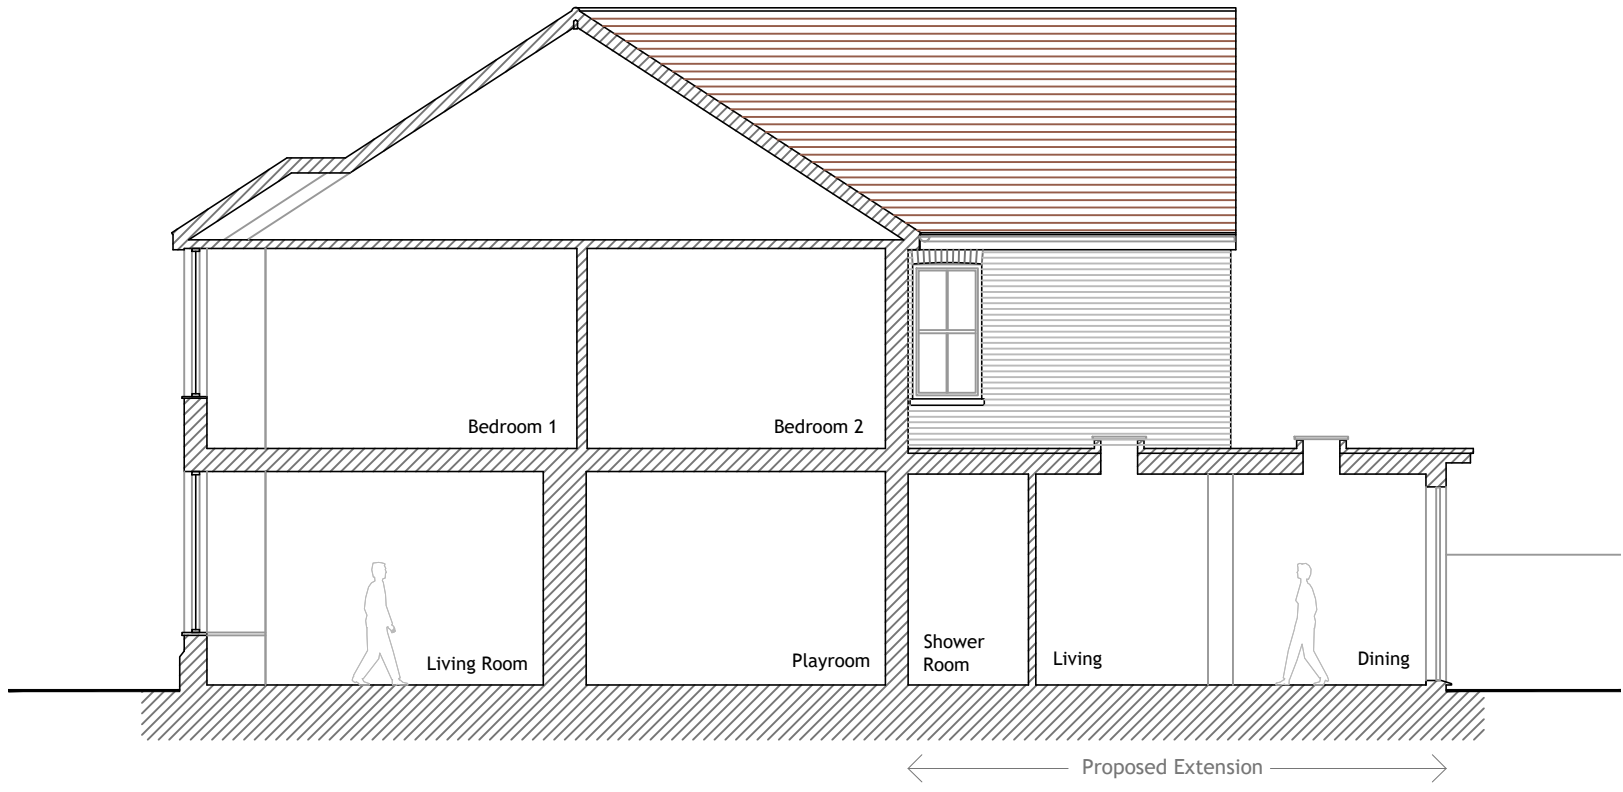

SECTION A
1:100


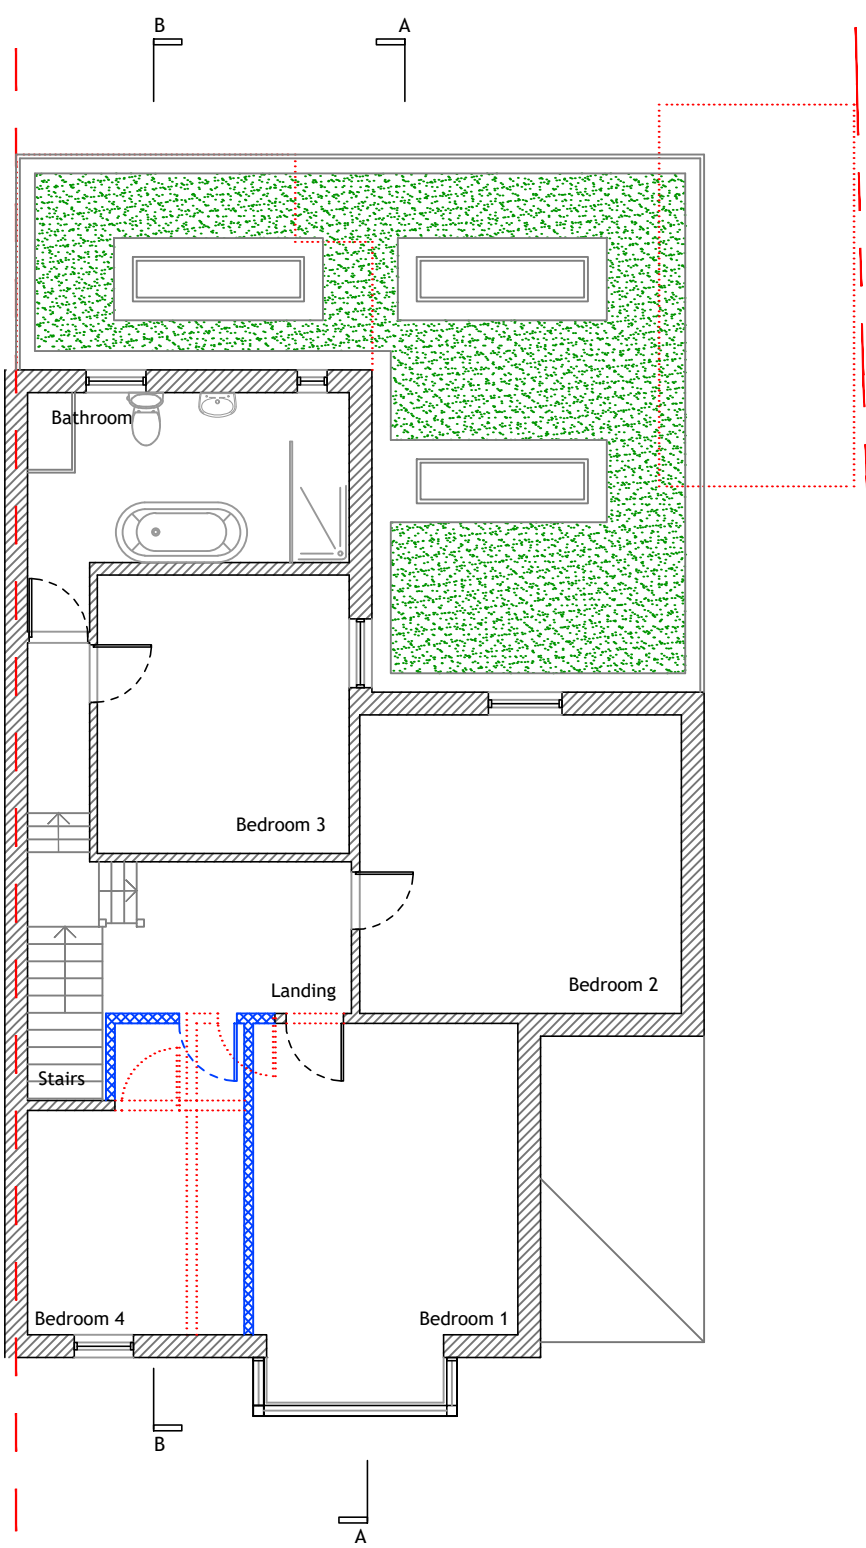


FIRST FLOOR PLAN
1:100

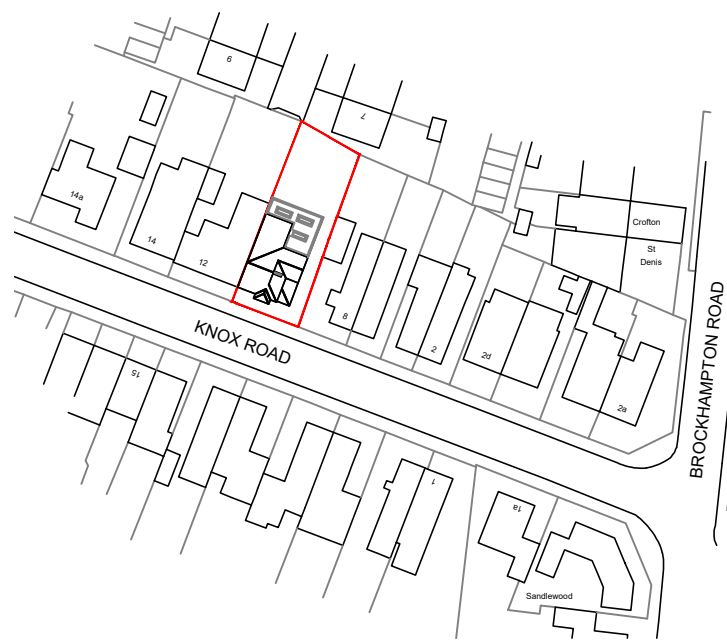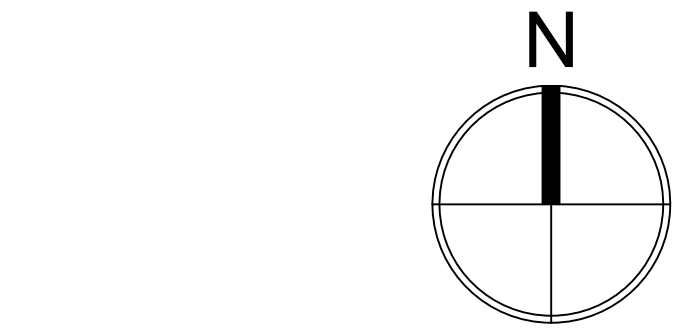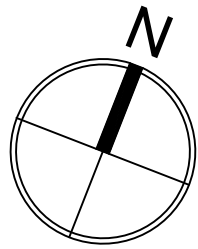 


SITE LOCATION PLAN
1:1250

Ordnance Survey (c) Crown Copyright 2020. All rights reserved.
Licence number 100022432

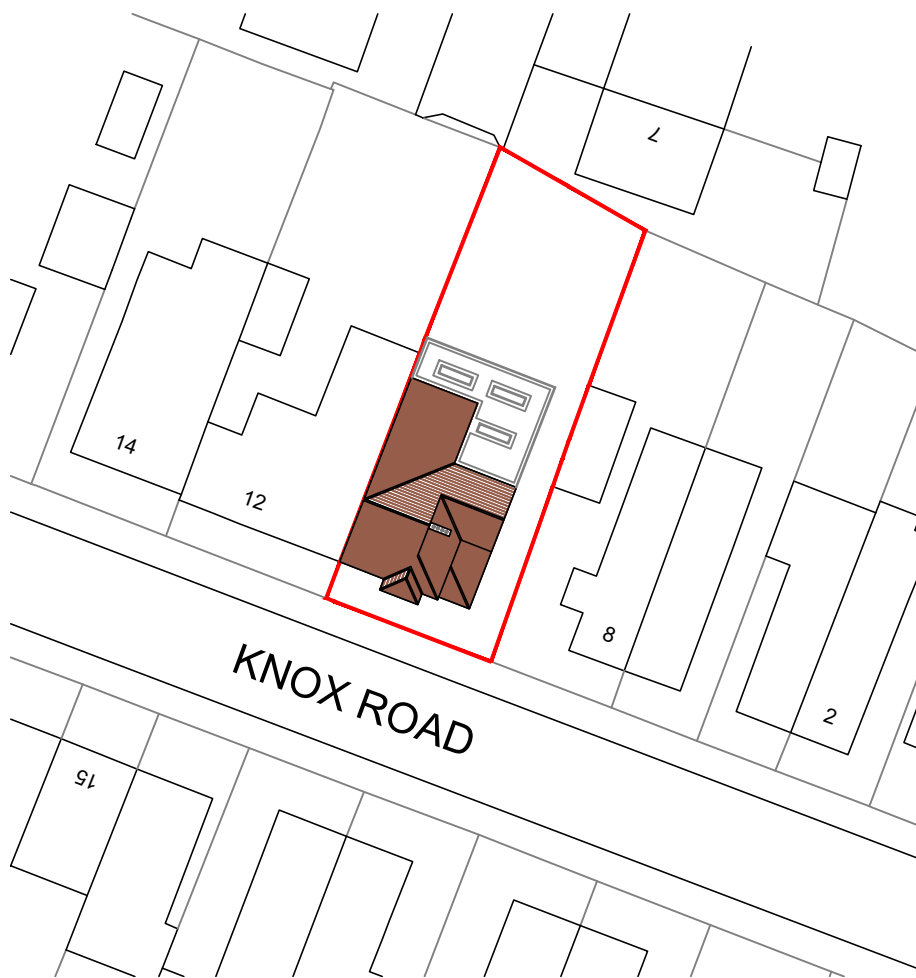 

SITE BLOCK PLAN
1:500

Ordnance Survey (c) Crown Copyright 2020. All rights reserved.
Licence number 100022432

 

REV	DATE	AMENDMENT	DRAWN

hd
architects

Helyer Davies Architects Ltd
1 The Old Flour Mill,
Emsworth, PO10 7BT
01243 370 715

www.hdarchitects.co.uk mail@hdarchitects.co.uk

PROJECT
10 Knox Road
Havant
Hampshire
PO9 1NP

DRAWING
Plans
Elevations
Sections

SCALE
as noted @ A1

DATE Aug 2020

DRAWN EK

DRAWING NUMBER
20094-02

REVISION
B