


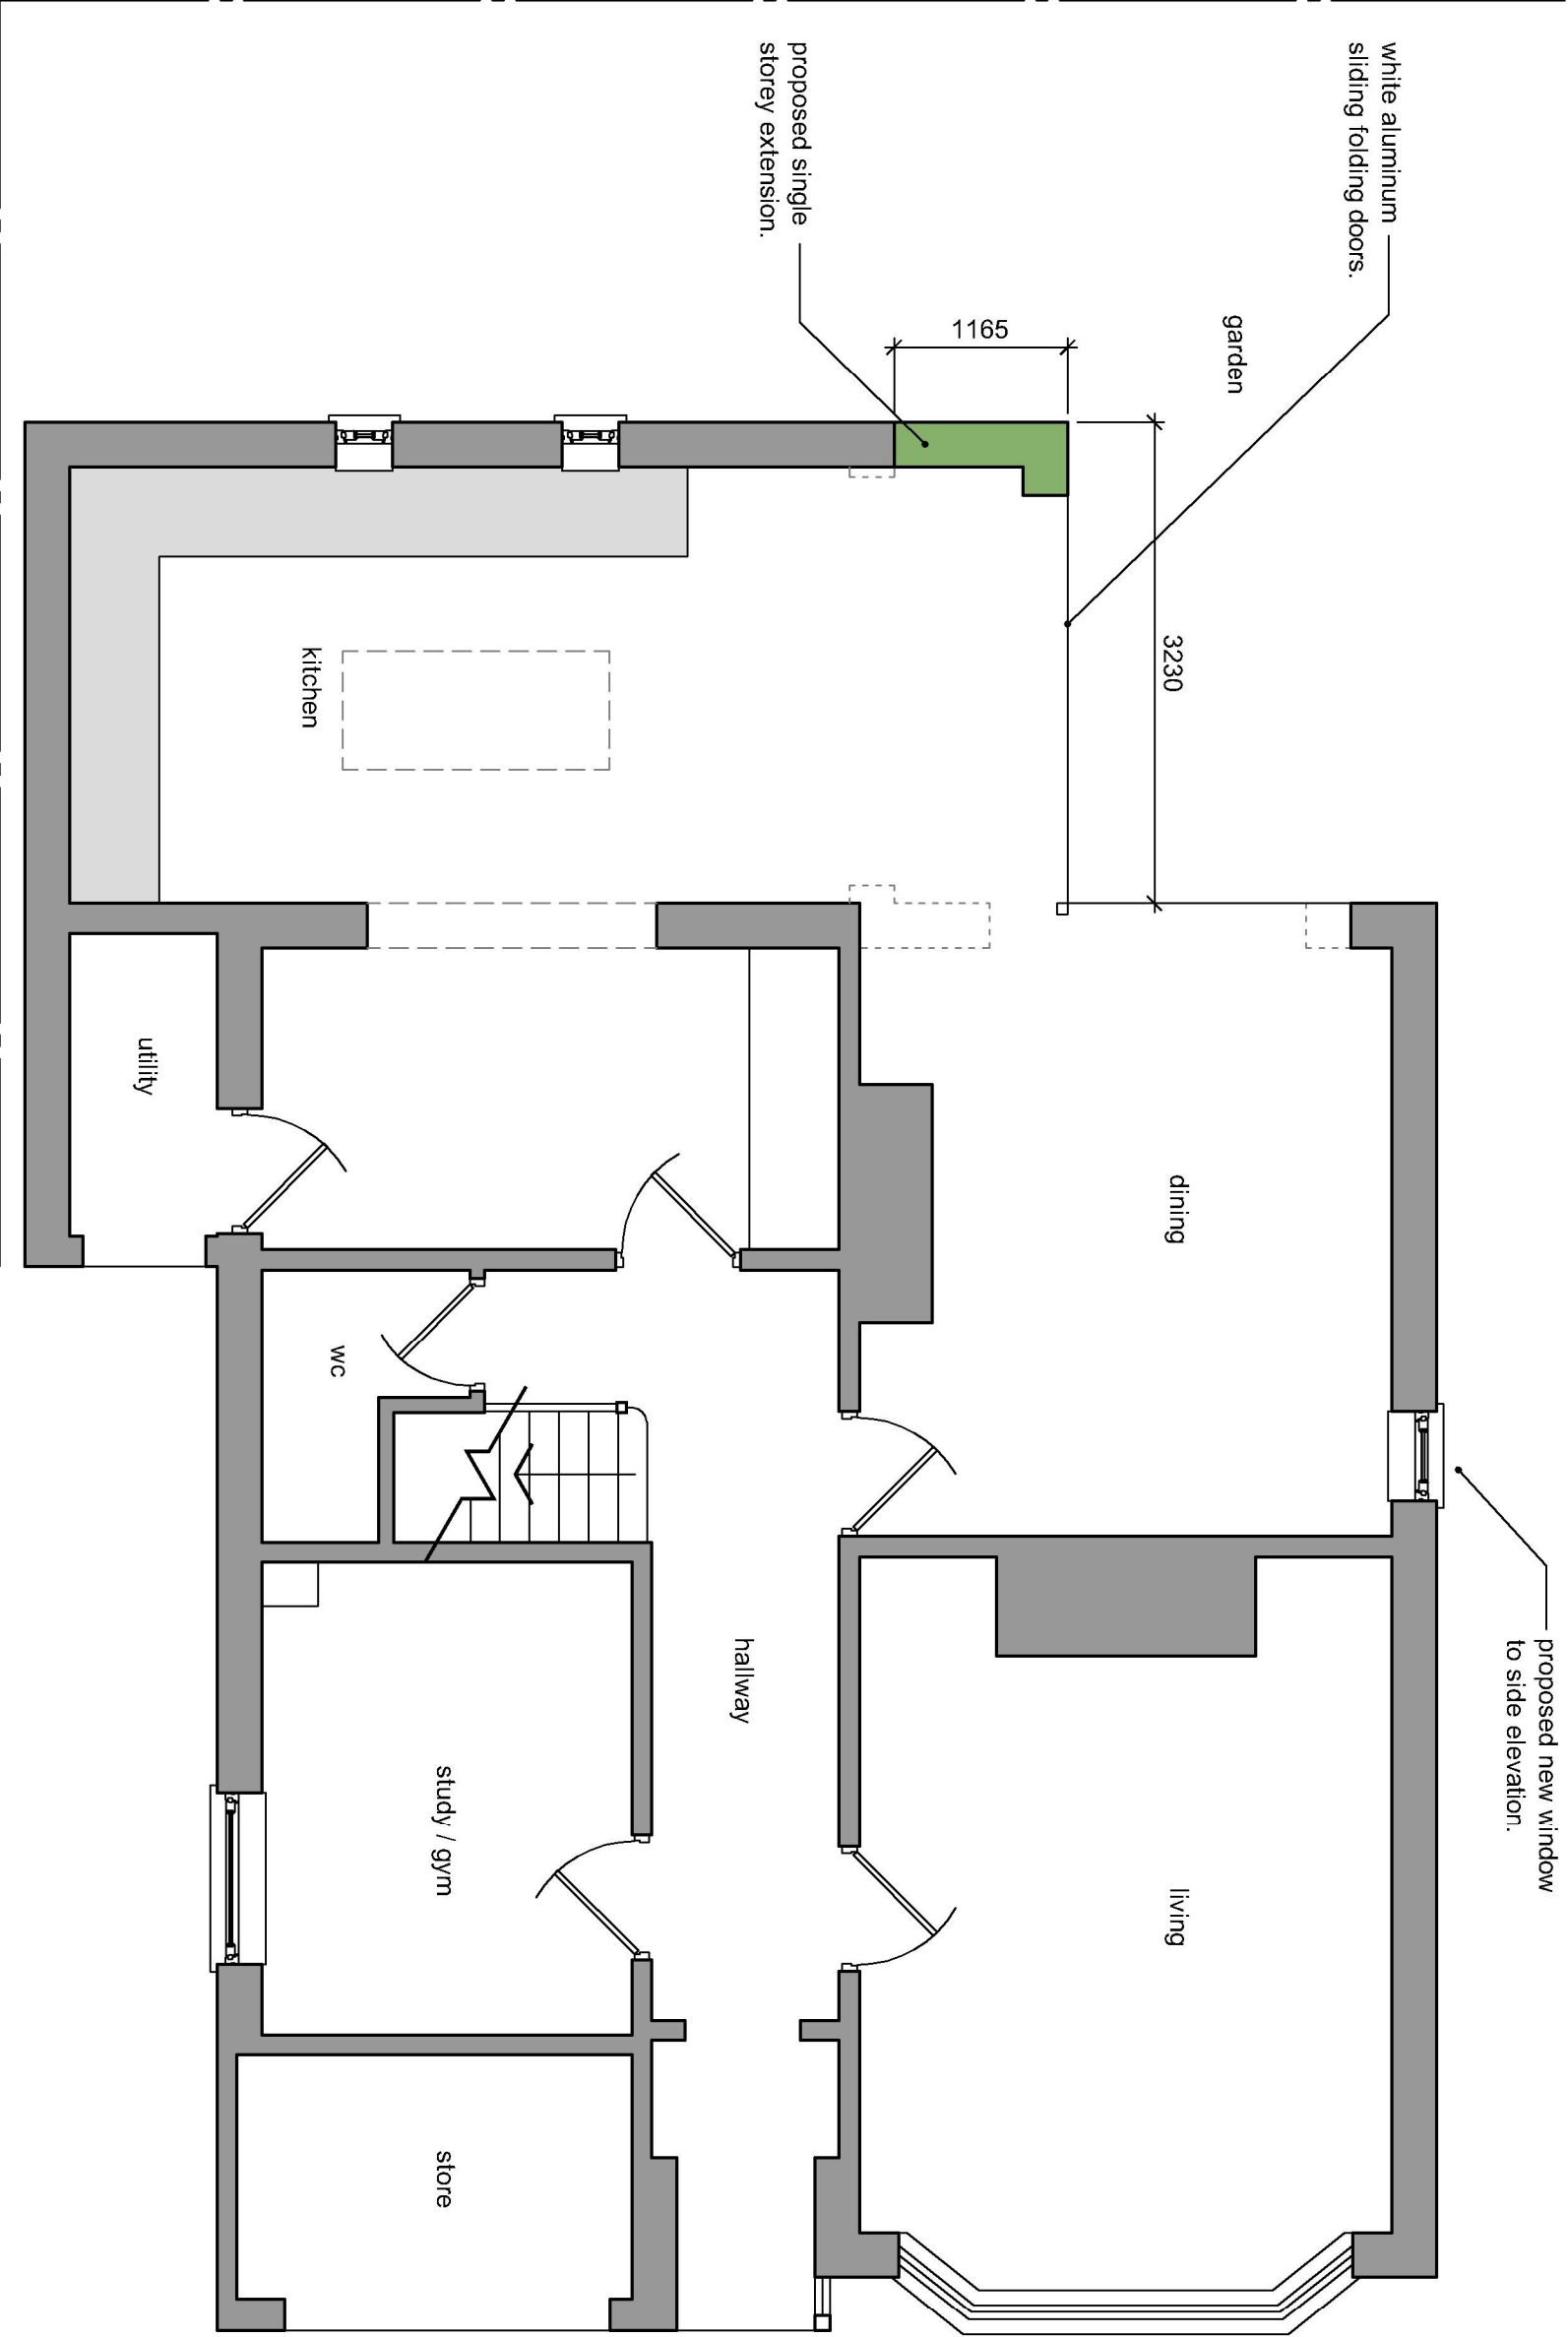

PROPOSED GROUND FLOOR PLAN
SCALE 1:50

Note:
Do not Scale from this Drawing (except for planning approval).
All dimensions are in millimetres and to be checked on site.
All Dimensions relating to subcontractors or suppliers work must be checked and agreed between the main contractor and the sub-contractors and suppliers.

DRAWING TITLE -		DATE -		SCALE -	
CERTIFICATE OF LAWFULNESS -		Sept 2020		1:50 @ A3	
PROPOSED GROUND FLOOR PLAN		DRN -	CHK -	DRAWING REF -	
		gp	-	20167 PL300	
CLIENT -				Rev	-
Mr & Mrs Carter, 11 Queen Anne's Drive, Bedhampton, Hants.				Gavin Page BA(hons) tel. 07747 011252 email. gavin.page77@gmail.com	