


Existing
North Elevation


Proposed
North Elevation

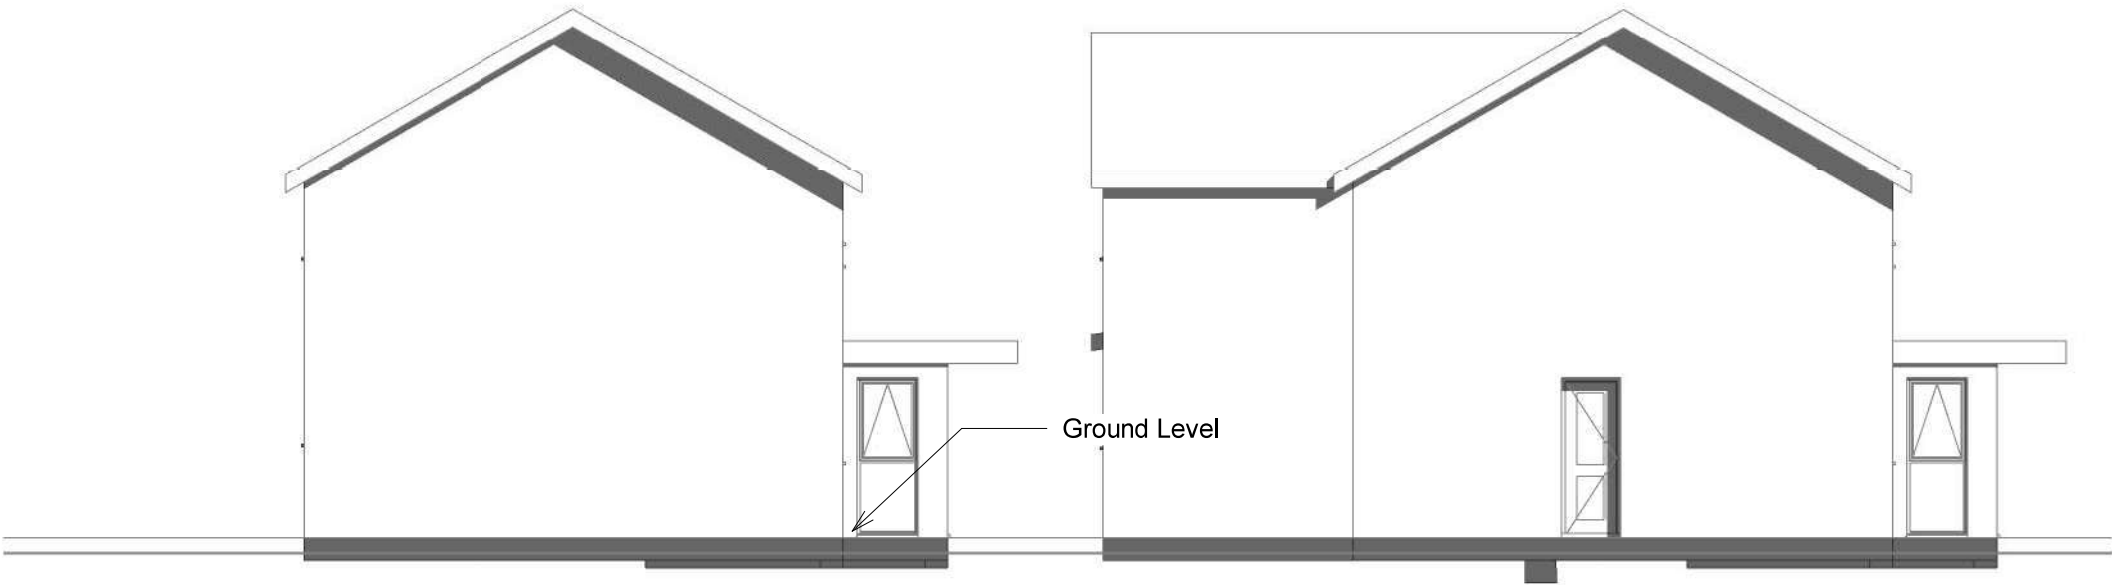

1 North
1 : 100

Proposed
South Elevation

Existing
South Elevation

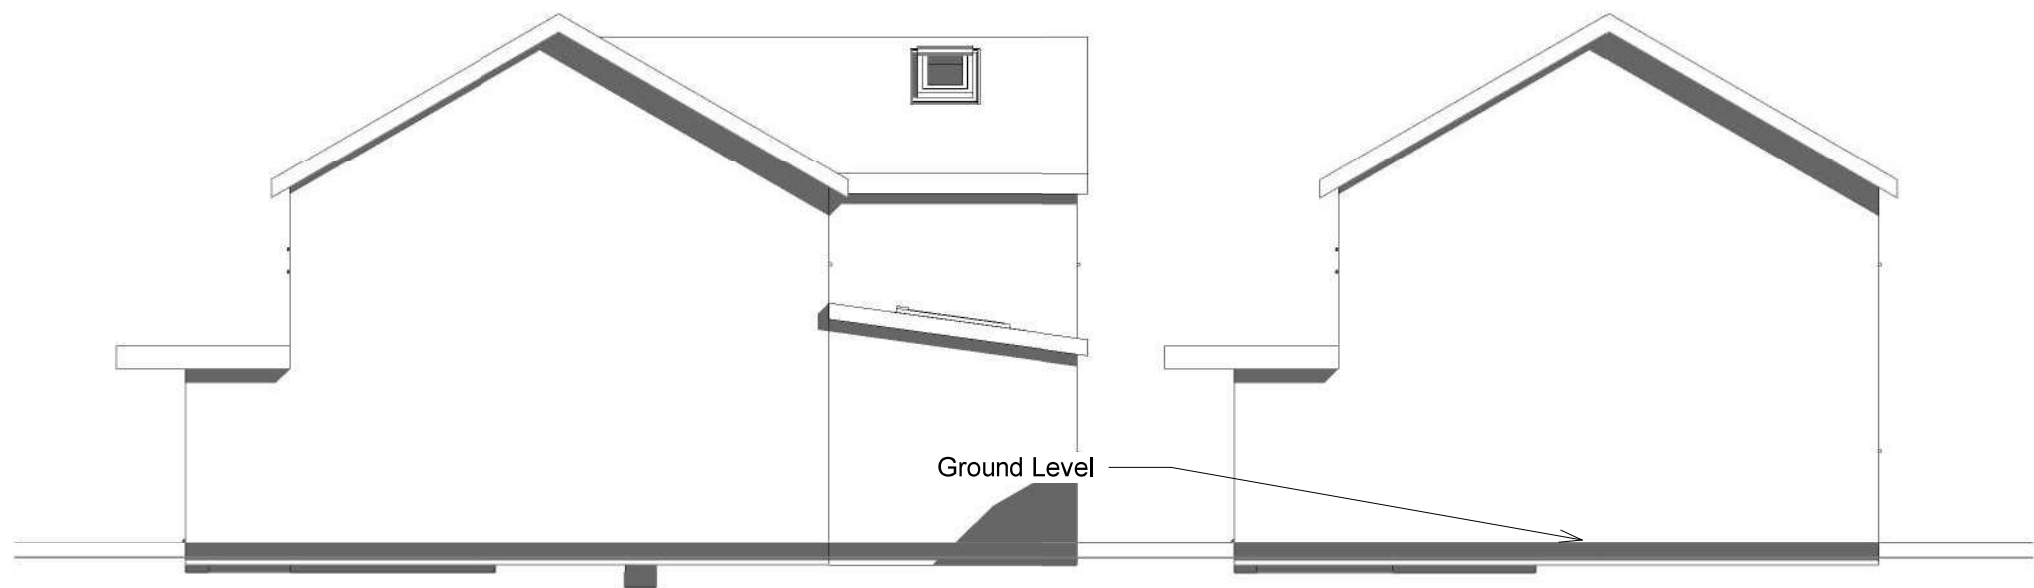

2 South
1 : 100

1:500										100
1:200										20
1:100										10
1:50										5



PROJECT 6 Neville Close PO10 7XZ	CLIENT Piesina-Blaber			
	Date	Issue Date	Scale (@ A3)	1 : 100
SHEET N&S Elevations	Drawn by	SW	DRAWING NUMBER P103	REV
	Checked by	SR		