


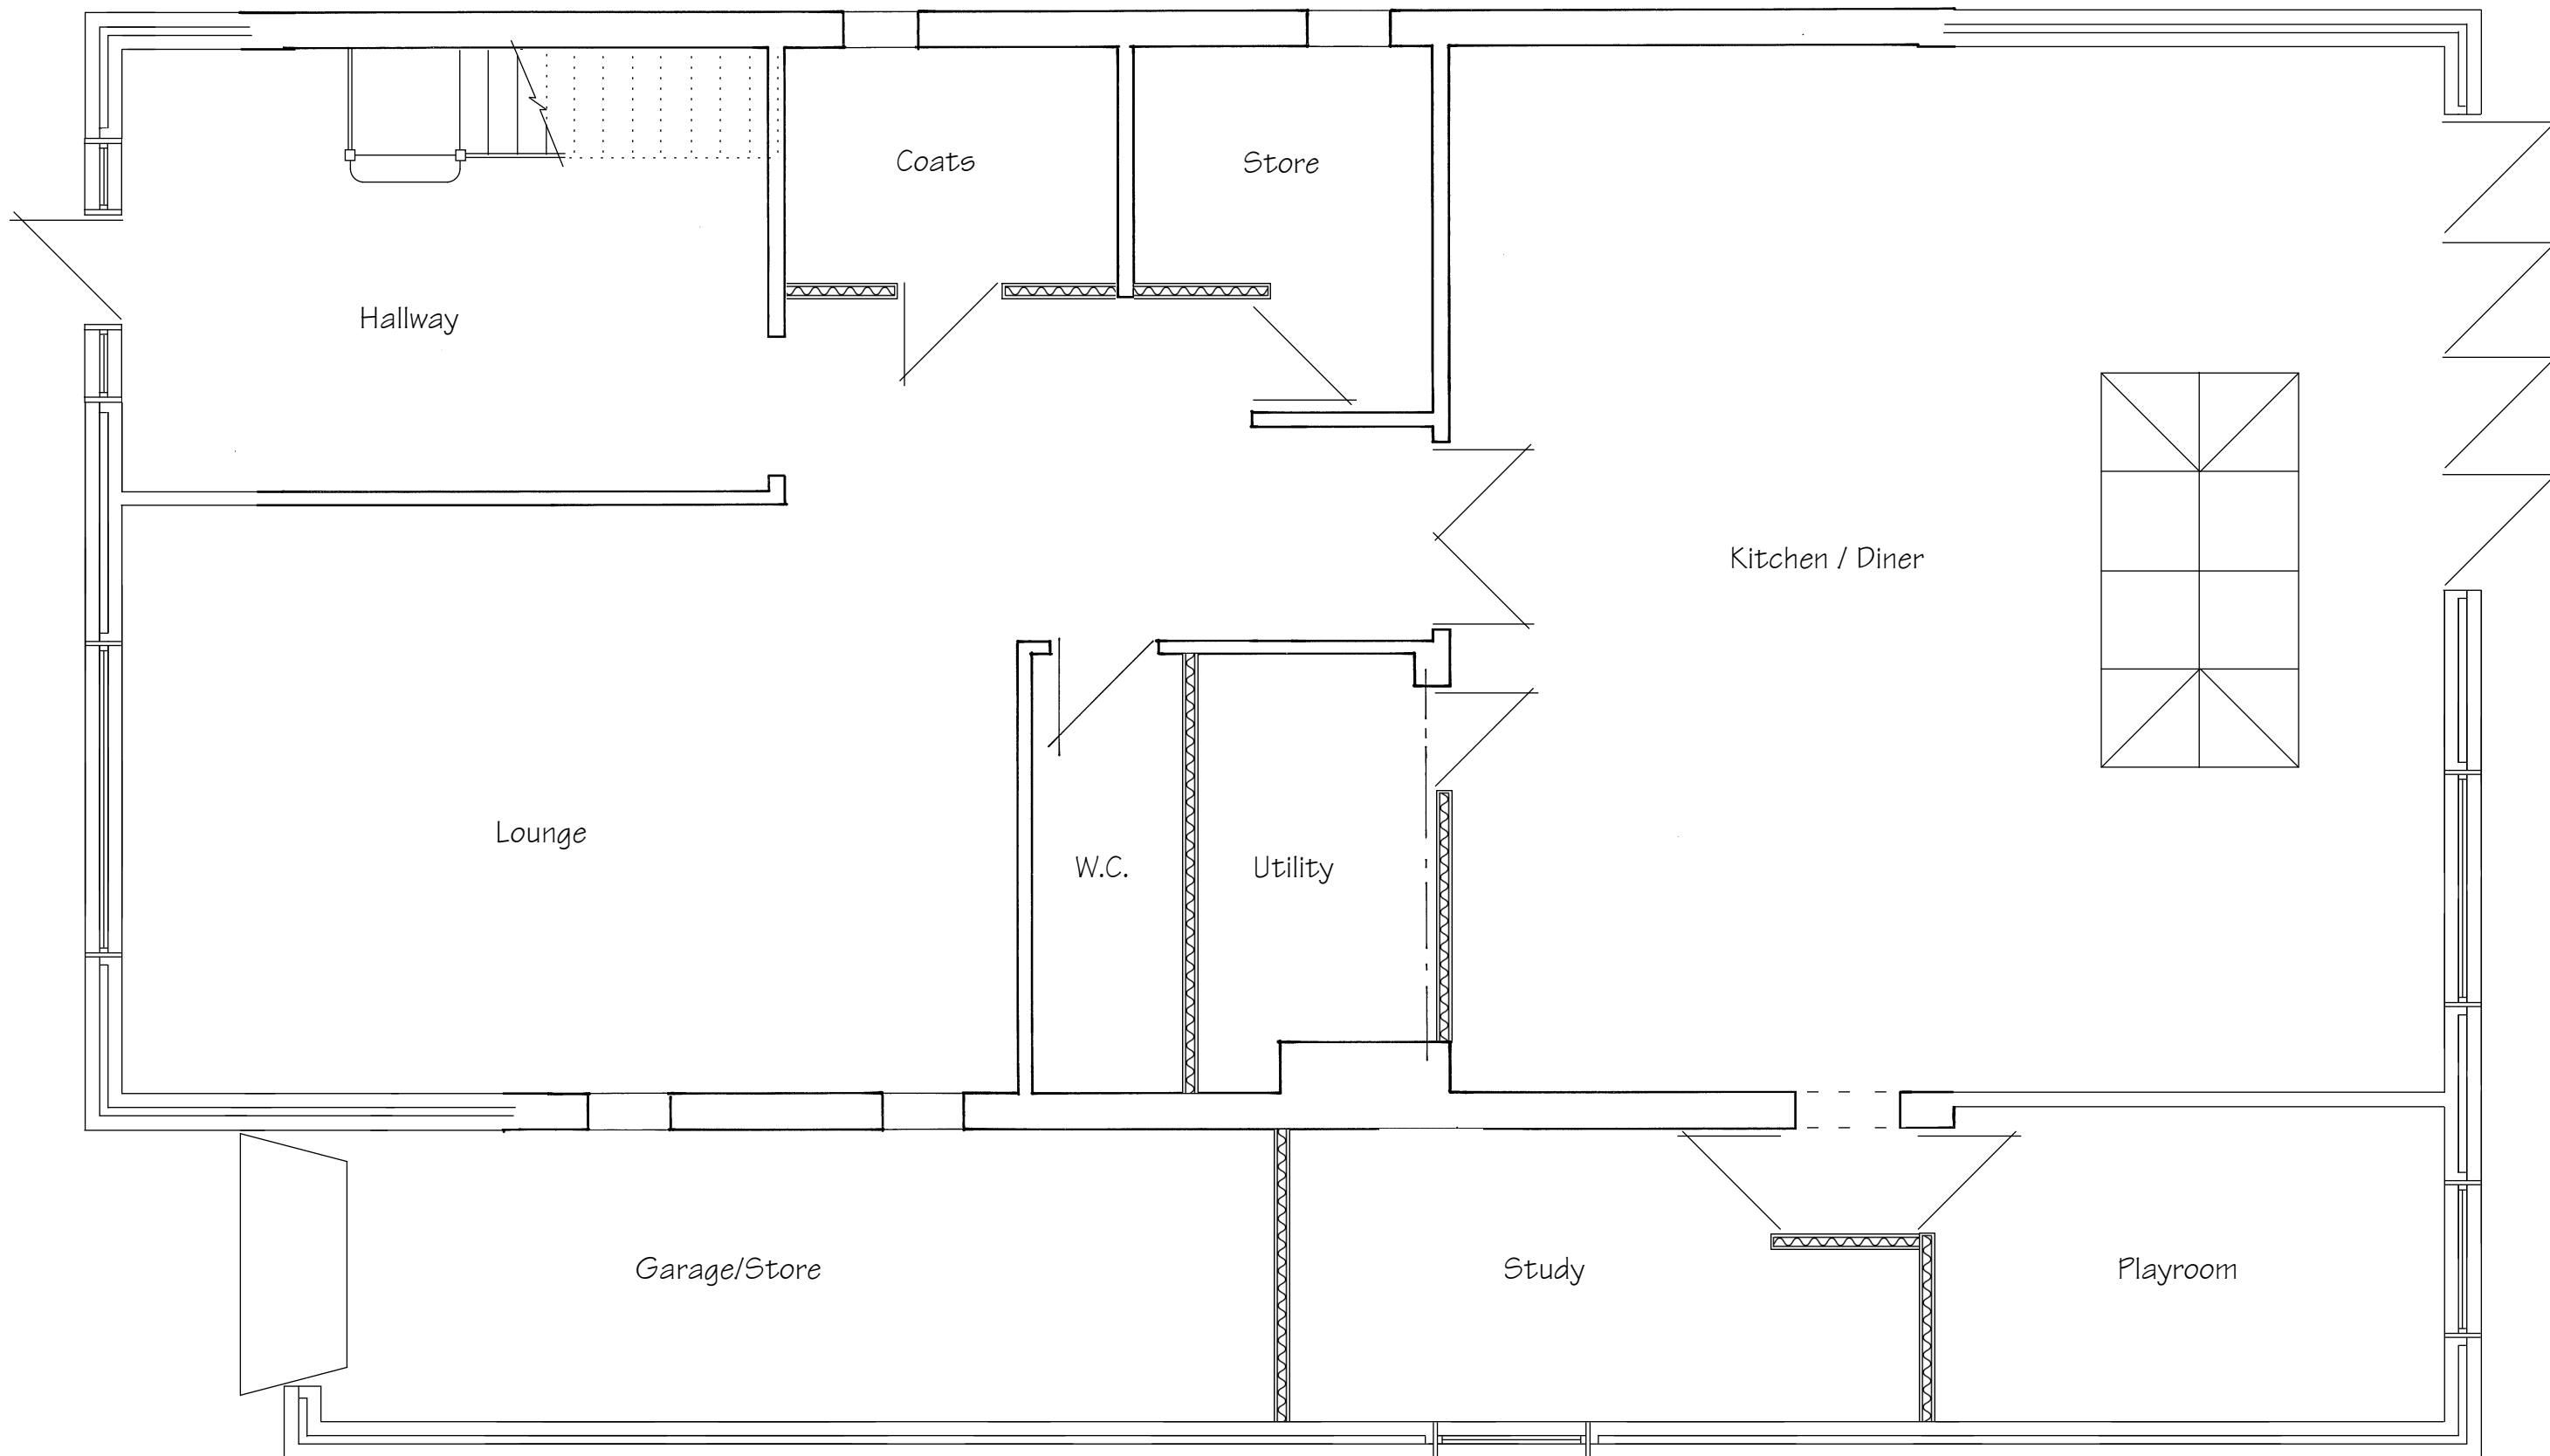

102 Hulbert Road
Bedhampton
Scale - 1:50 at Page Size A3

Proposed Ground Floor Plan

Drawing No. 5430/3 - Rev B

