





7-12 Mole Hill Existing Front Elevation



7-12 Mole Hill Existing Rear Elevation

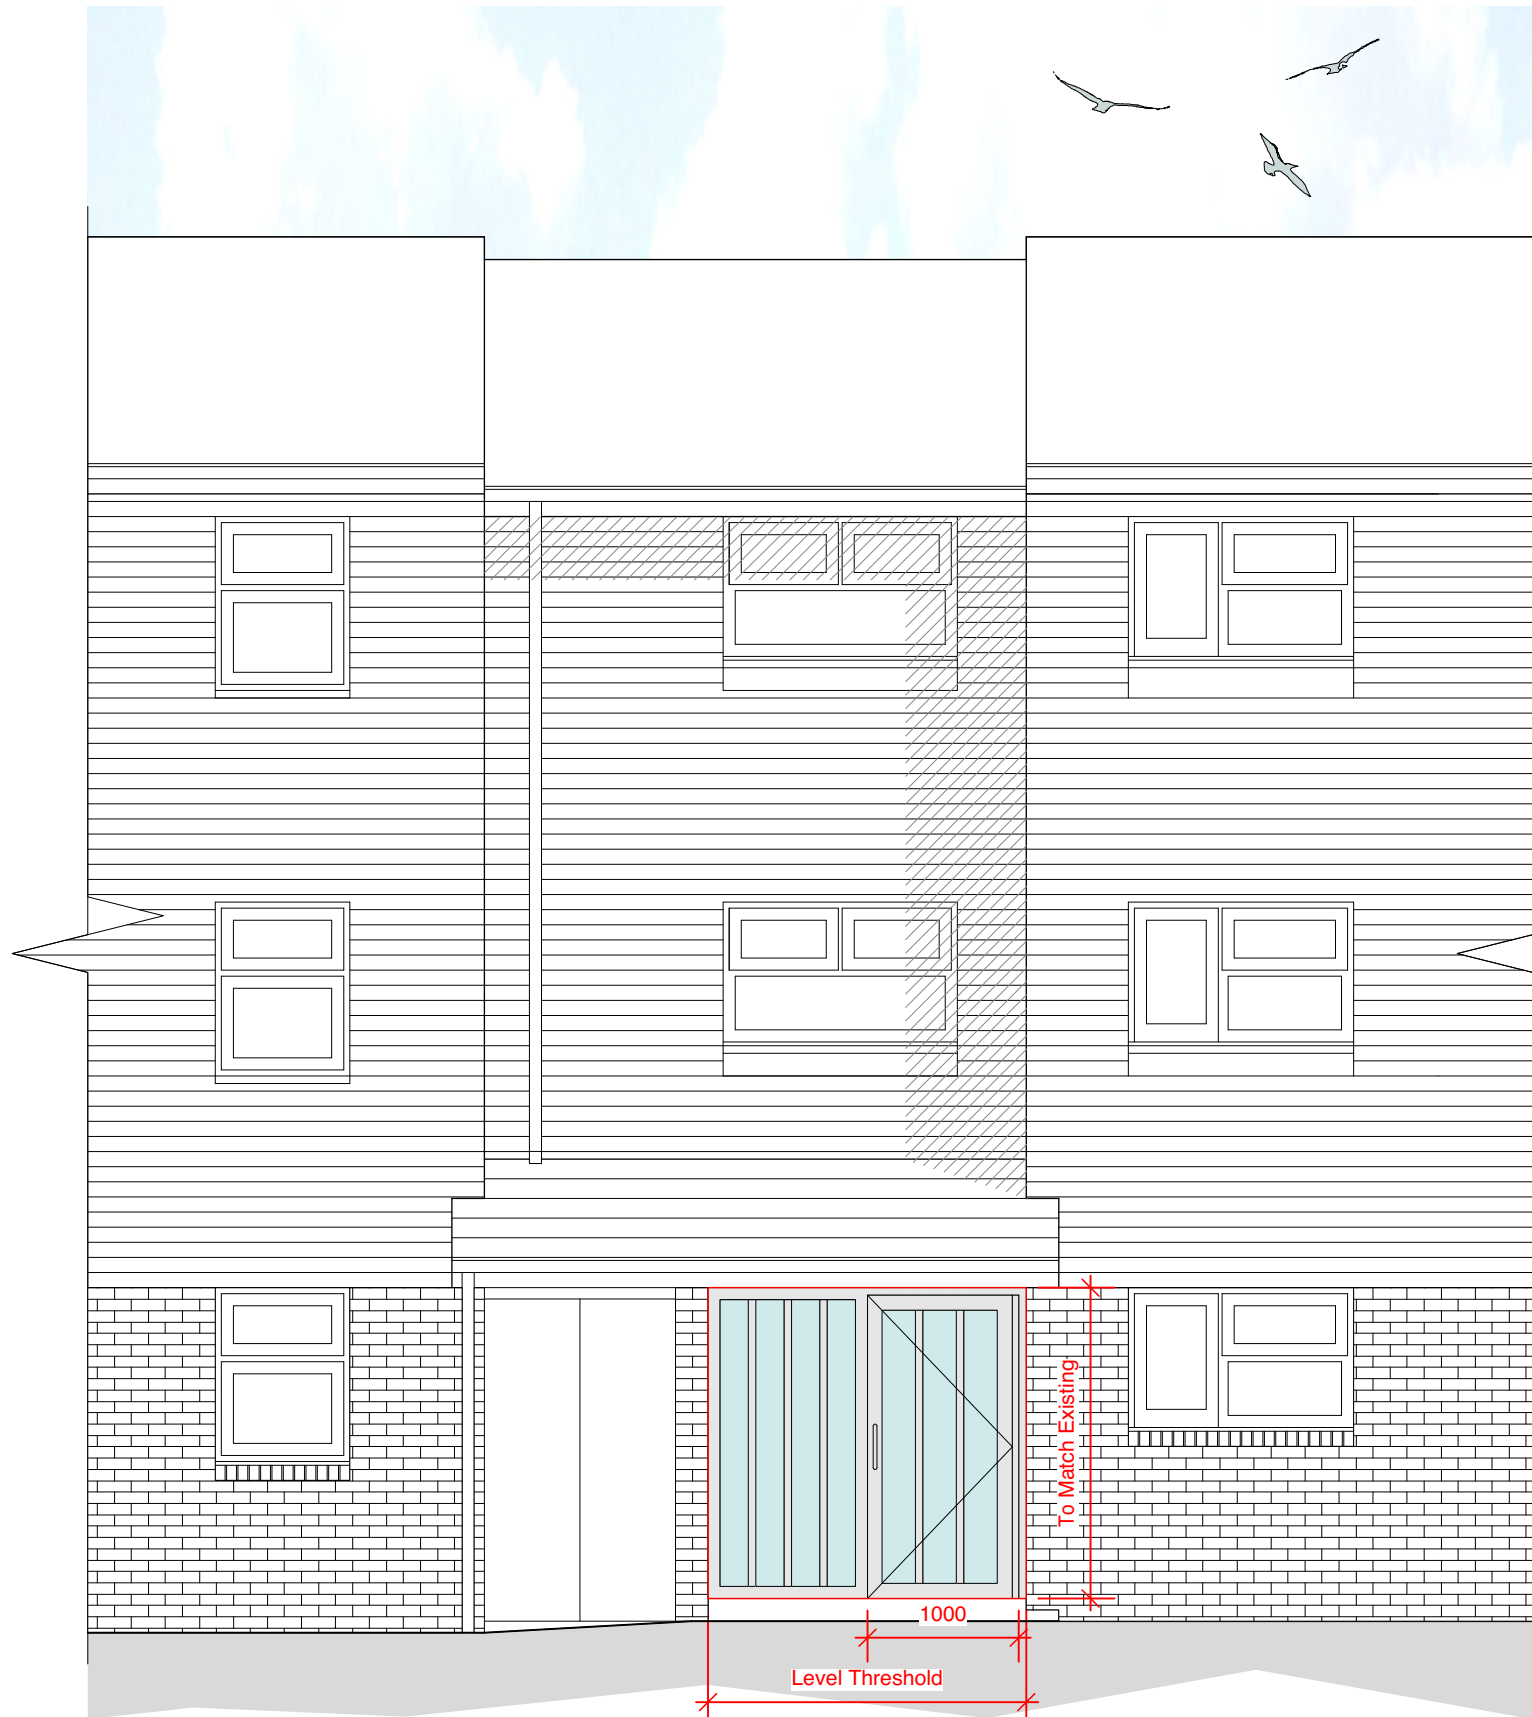

7-12 Mole Hill Proposed Front Elevation

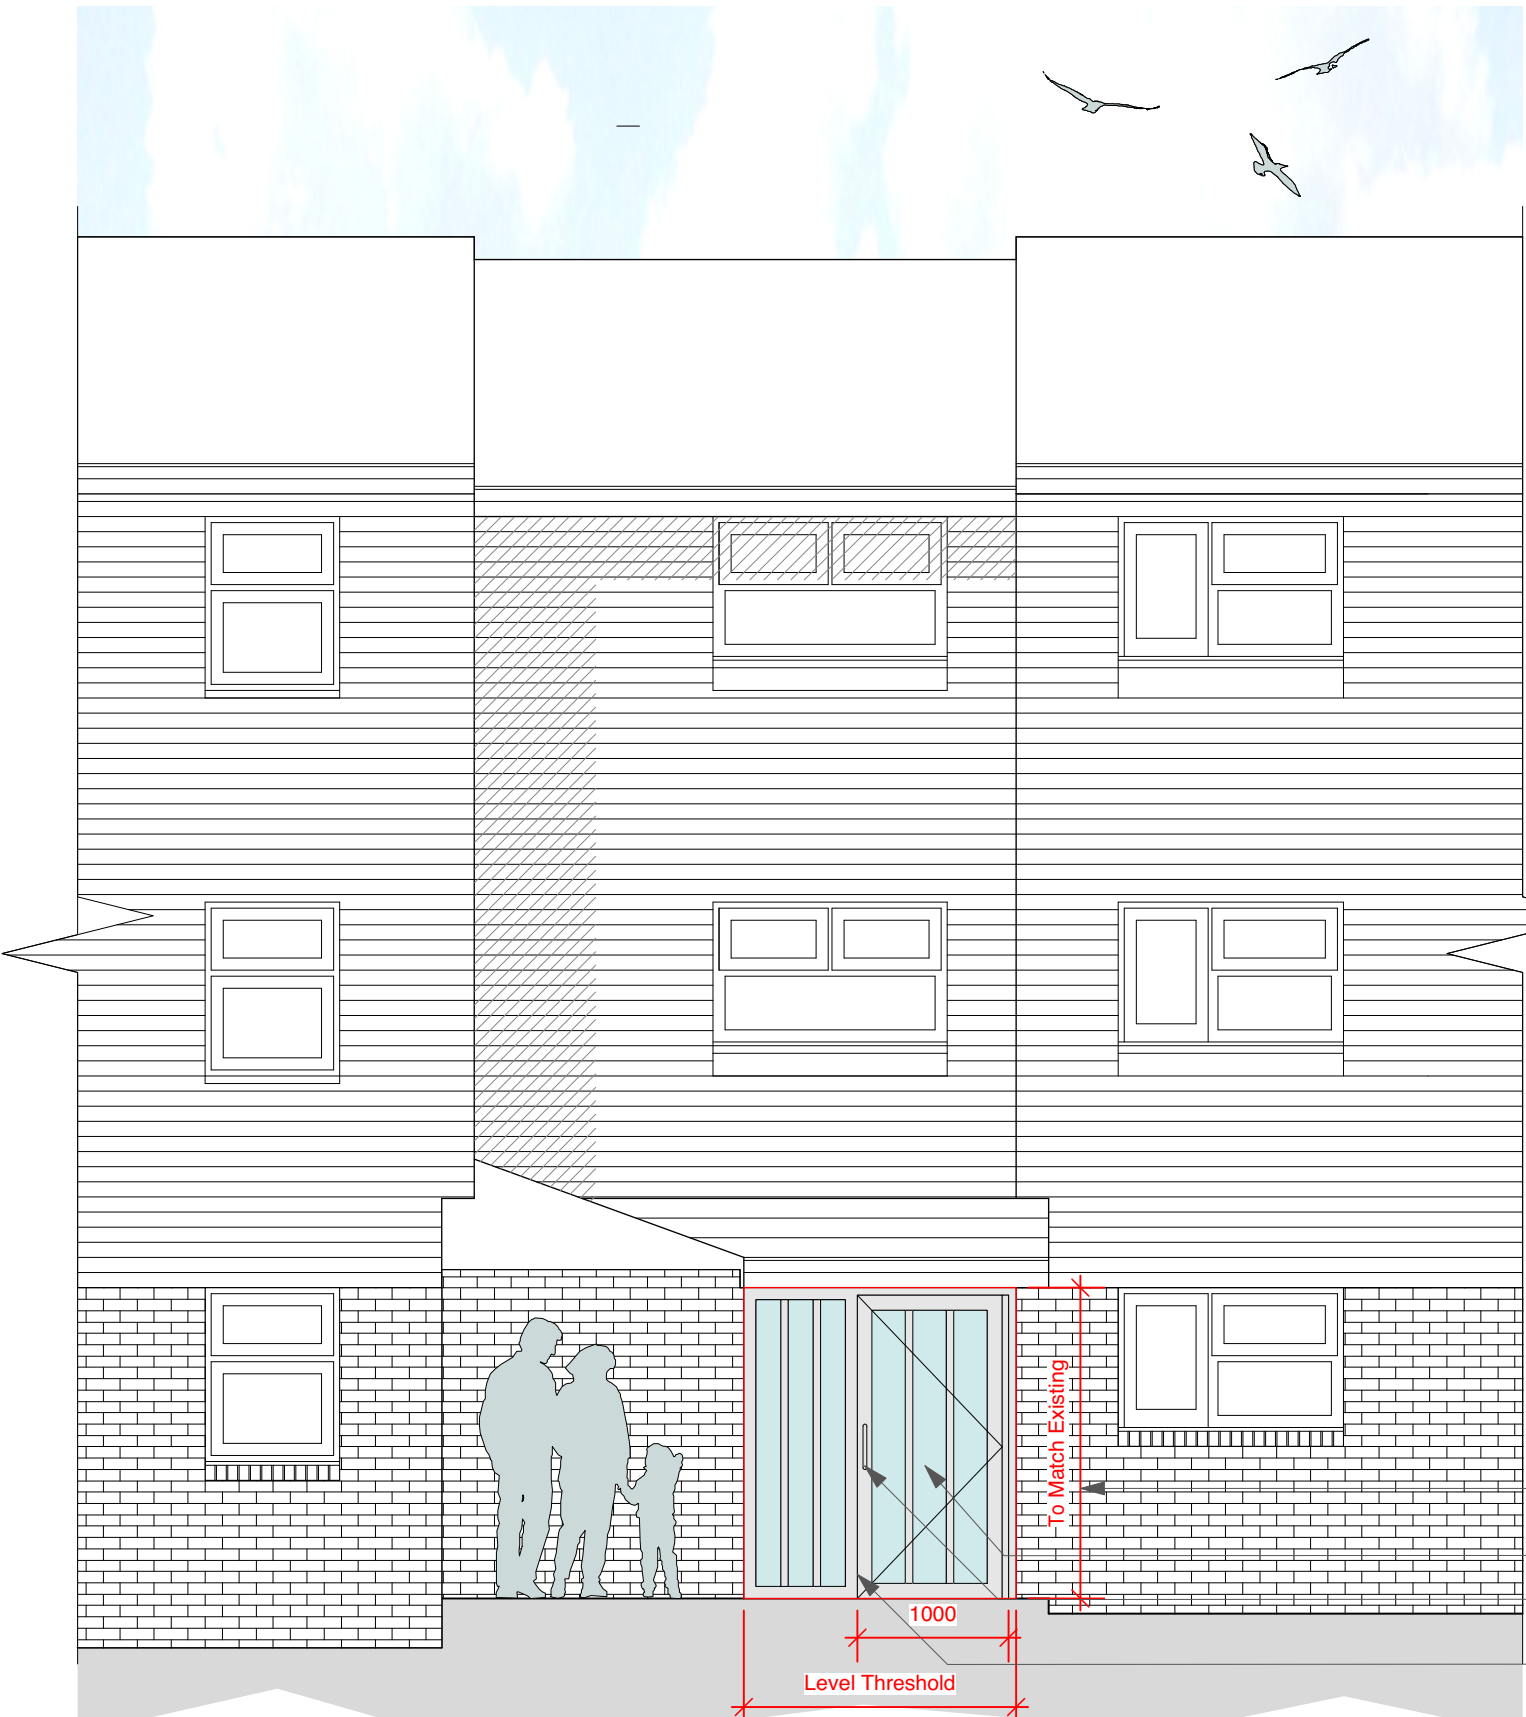

7-12 Mole Hill Proposed Rear Elevation

- Clear single glazing
- White colour timber frame
- Brown colour timber door




Existing Front Elevation Image



Existing Front Door Image



Existing Rear Door Image

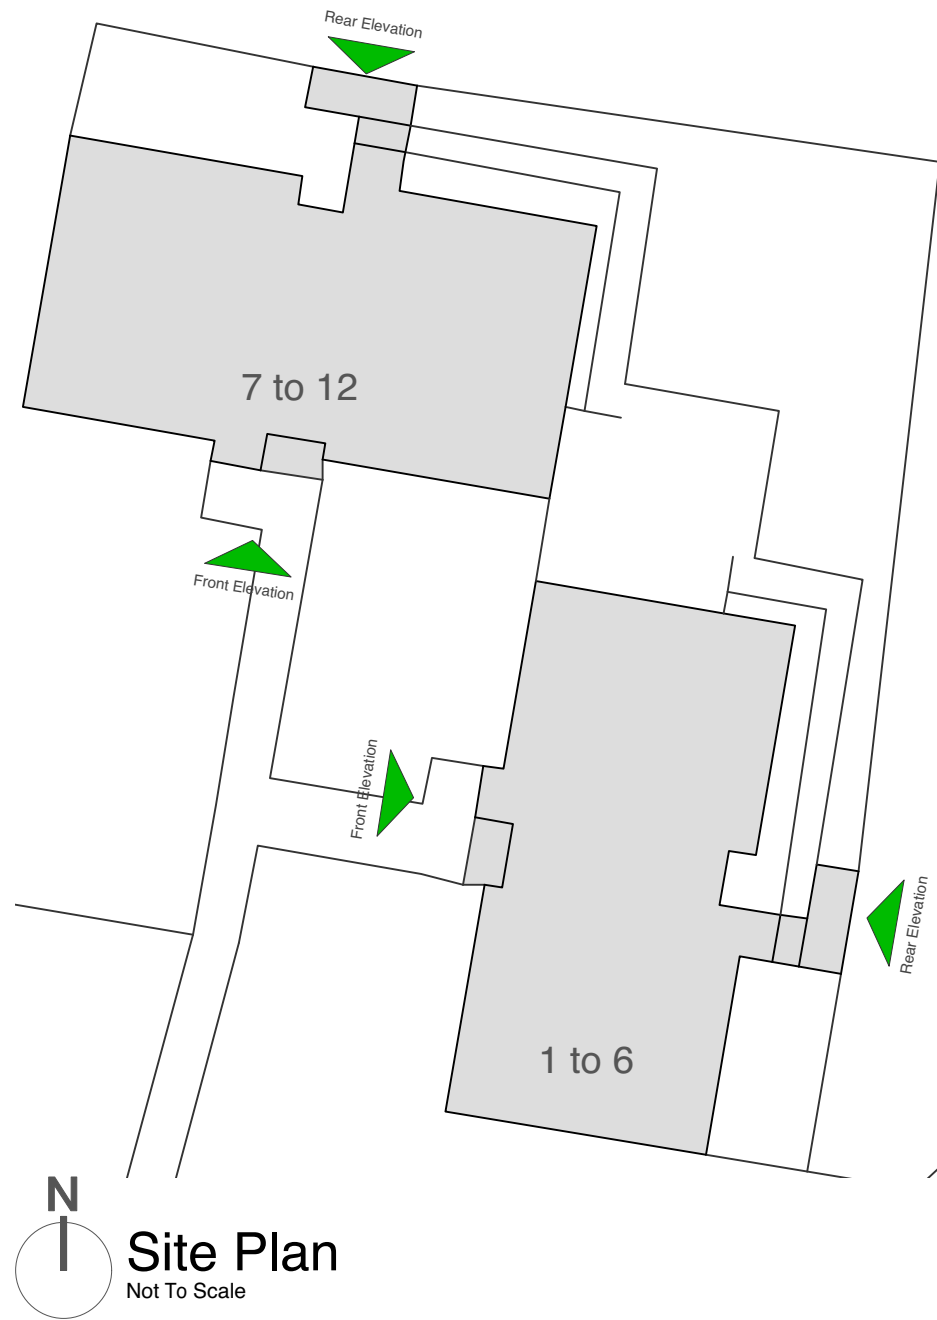

Site Plan

EXISTING AND PROPOSED ELEVATIONS (7-12 MOLE HILL)



Chartered Architects
Chartered Building Surveyors
Interior Designers
CDM Services

3 GP Centre, Yeoman Road,
Ringwood, Hampshire, BH24 3FF
+44 (0)425 472 833
www.kendallkingscott.co.uk

Project
Door Replacements

Client
The Guinness Partnership

Scale
1:50

Paper Size
ISO A1

Filename
200831.vwx

Project
29/09/2020 JG EM Planning Issue.

Rev Date By Ap Note

Drawing Title
Existing & Proposed Elevations
(7-12 Mole Hill)

Project Number
200831-1301

Date
29/09/2020

Check all dimensions and levels on site

Revision
P1

Drawn
JG

Checked
EM

Purpose/Status
PLANNING

Only to be used on the site for which designed. The electronic transmission of design/information contained in this drawing is carried out entirely at the User's risk and Kendall Kingscott Ltd. will have no liability for any errors or inaccuracies arising therefrom. The production of amended or updated information from the said design/information by the User is entirely the responsibility of the User and Kendall Kingscott Ltd. shall have no responsibility in respect thereof whatsoever.