




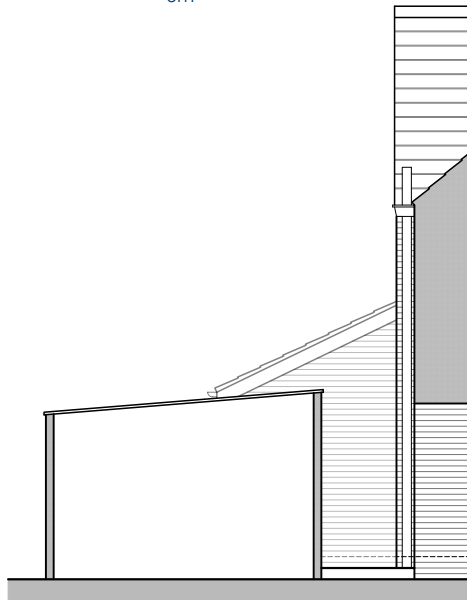


Side Elevation

 

Rear Elevation

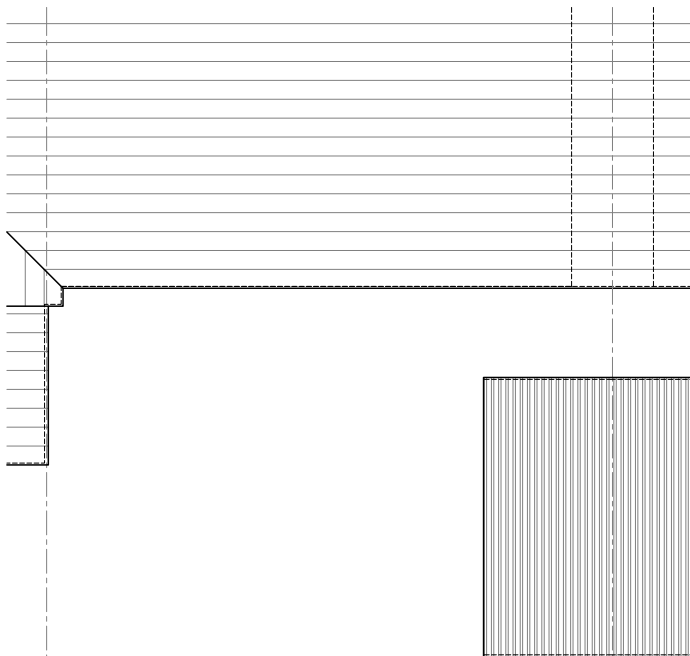

Roof

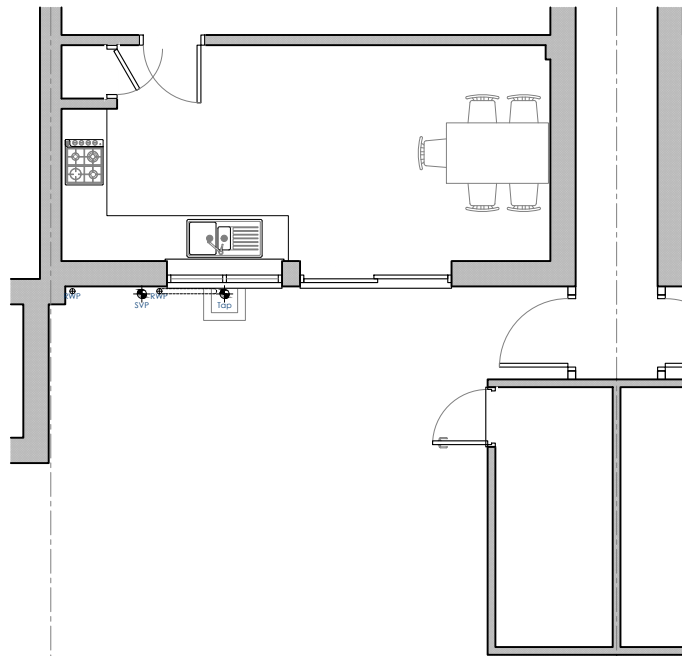

Ground Floor

Rev	By	Notes
 RUSHWORTH ARCHITECTURE info@r-w-a.co.uk 0777 288 0171		
Client Mr & Mrs Laycock		
Project 13 Racton Road Emsworth PO10 7SY		
Drawing Existing Plans & Elevations		
Project No. 20028		
Status Planning		
Scale 1:100		Size A4
Drawn by OR-RWA		Date Oct 2020
Drawing No. EX01		Revision -