



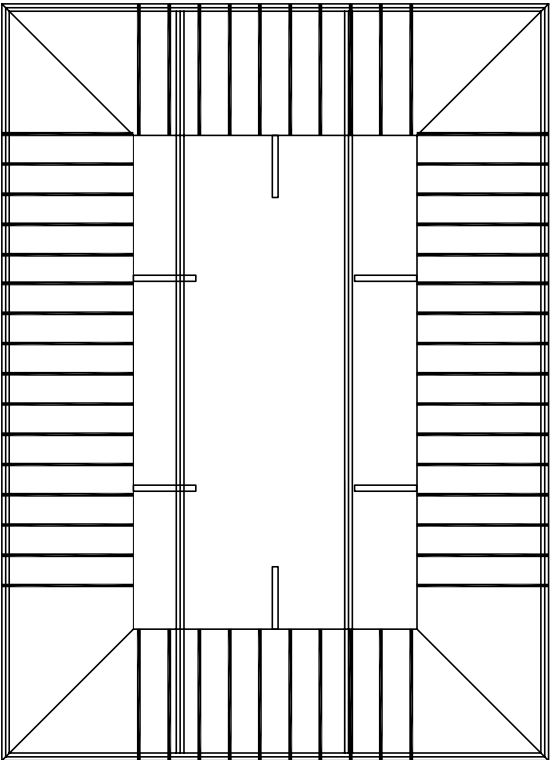


Loft plan

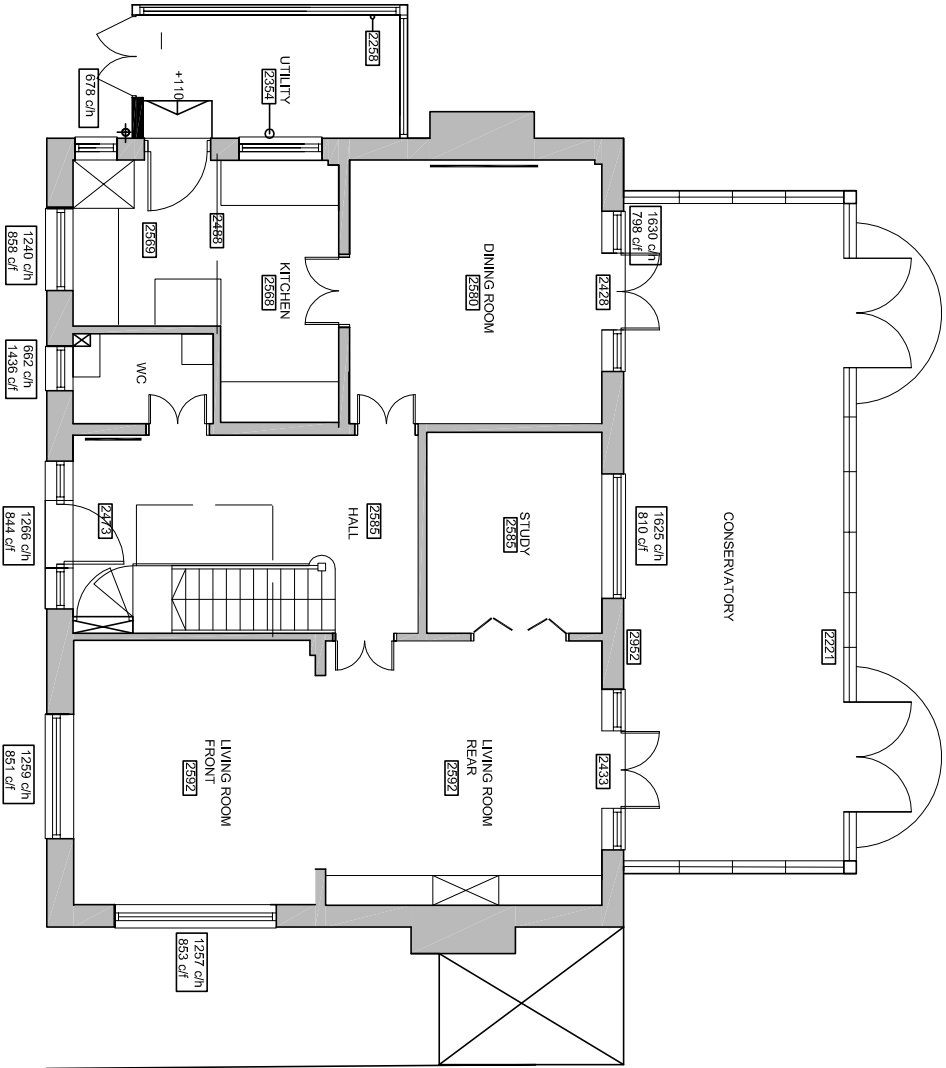

Ground floor plan

Existing floor plans scale 1:100

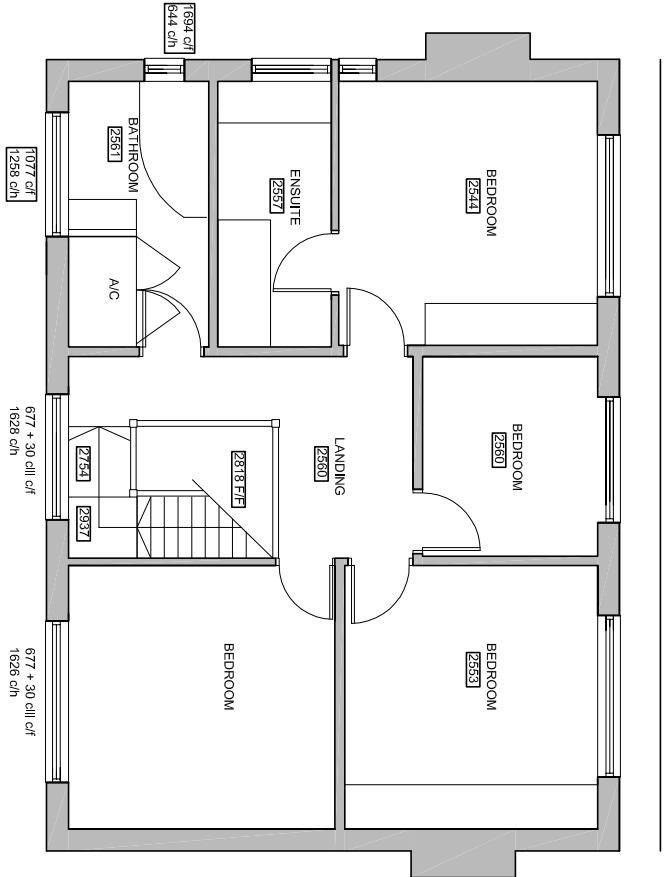

First floor plan

For MR & MRS OTTEN		Title EXISTING FLOOR PLANS		Office Tel: 01243 933732	
Project PROPOSED EXTENSION AT 51 BACON LANE, HAYLING ISLAND, PO11 0DW		Date AUGUST 2020	Drawn JB	Scale 1:100 @ A3	Checked -
Job Number FL07/20		Drawing Number -01		Revision	
Email: admin@jb-architecturedesign.com		Web: www.jb-architecturedesign.com		JB ARCHITECTURE	