


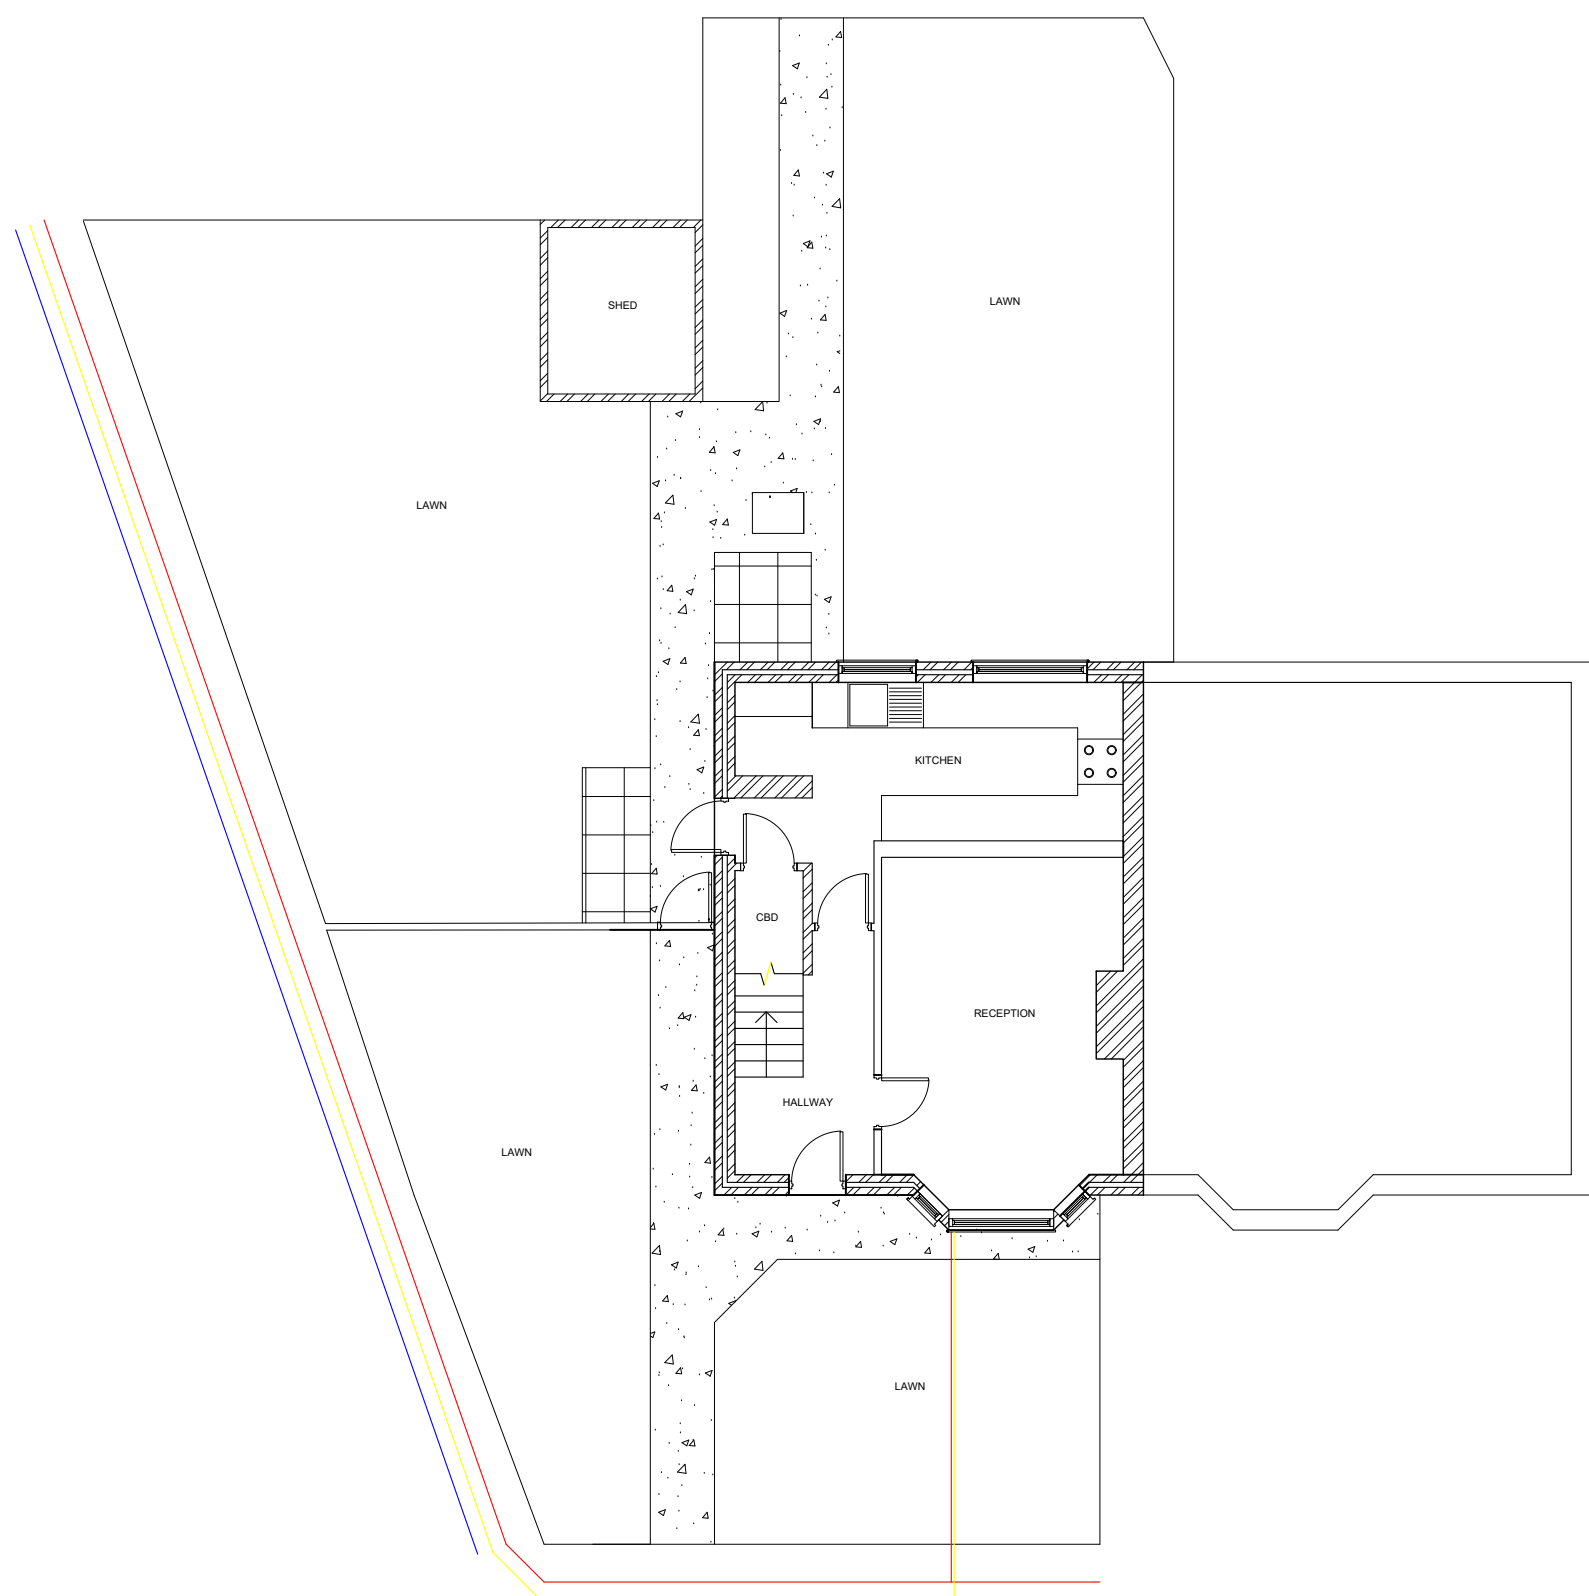

EXISTING PROPERTY FLOOR PLAN

N
Scale: 1:100

Key

Water Mains

Gas

Electricity

Portsmouth
CITY COUNCIL

PROJECT TITLE:

DFG - 344 Middle Park Way

DRAWING TITLE:

Floor Plans: Existing Floor Plan

JUN-2020

24/06/2020

A3 - Scale as Indicated

Drawn by: SR

DWG No: 0008

REV No:

OS License No.: 100019671