


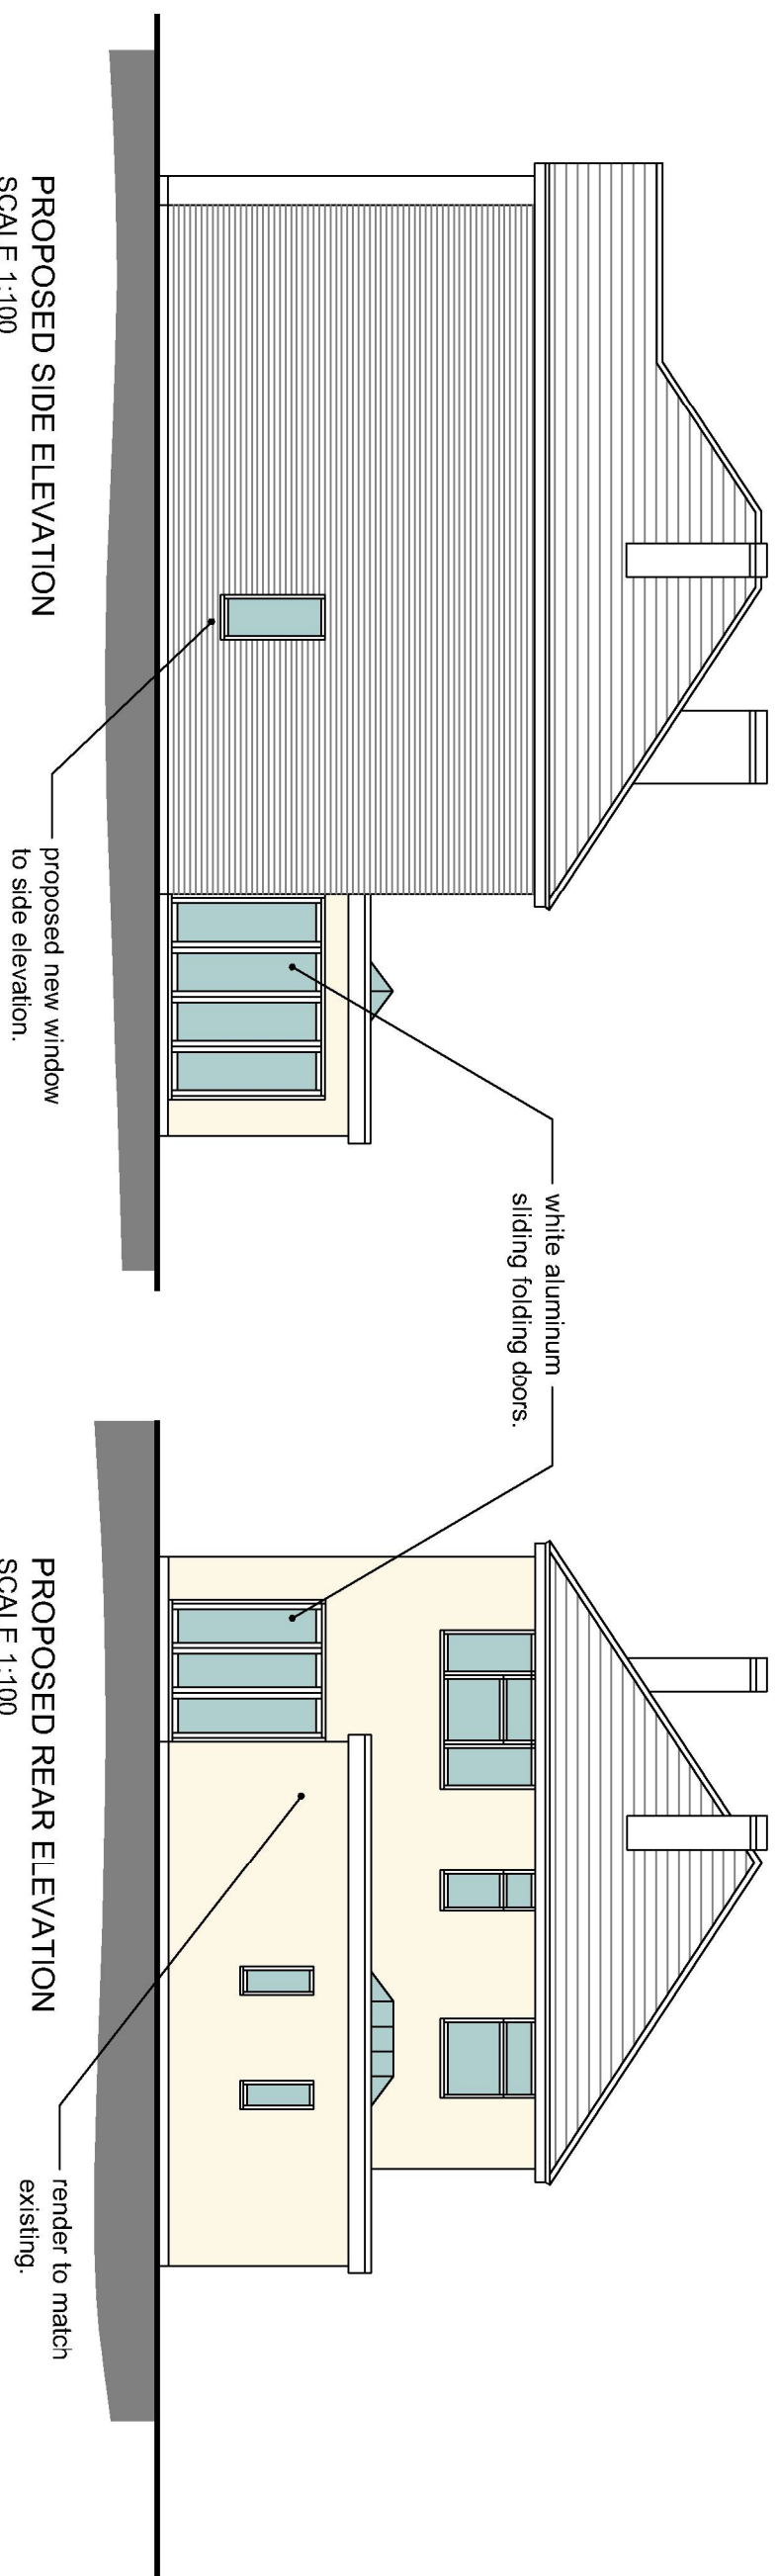

PROPOSED SIDE ELEVATION
SCALE 1:100

PROPOSED REAR ELEVATION
SCALE 1:100

Note:
Do not Scale from this Drawing (except for planning approval).
All dimensions are in millimetres and to be checked on site.
All Dimensions relating to subcontractors or suppliers work
must be checked and agreed between the main contractor and
the sub-contractors and suppliers.

DRAWING TITLE -
CERTIFICATE OF LAWFULNESS -
PROPOSED ELEVATIONS

DATE - Sept 2020

SCALE -
1:100 @ A3

DRN -	CHK -	DRAWING REF -	Rev
00	-	20167 PI 304	-

CLIENT -
Mr & Mrs Carter, 11 Queen Anne's Drive, Bedhampton, Hants.

Gavin Page BA(hons)
tel. 07747 011252
email. gavin.page77@gmail.com

grp architectural design