




NOTES
All dimensions must be checked on site and not scaled from this drawing.

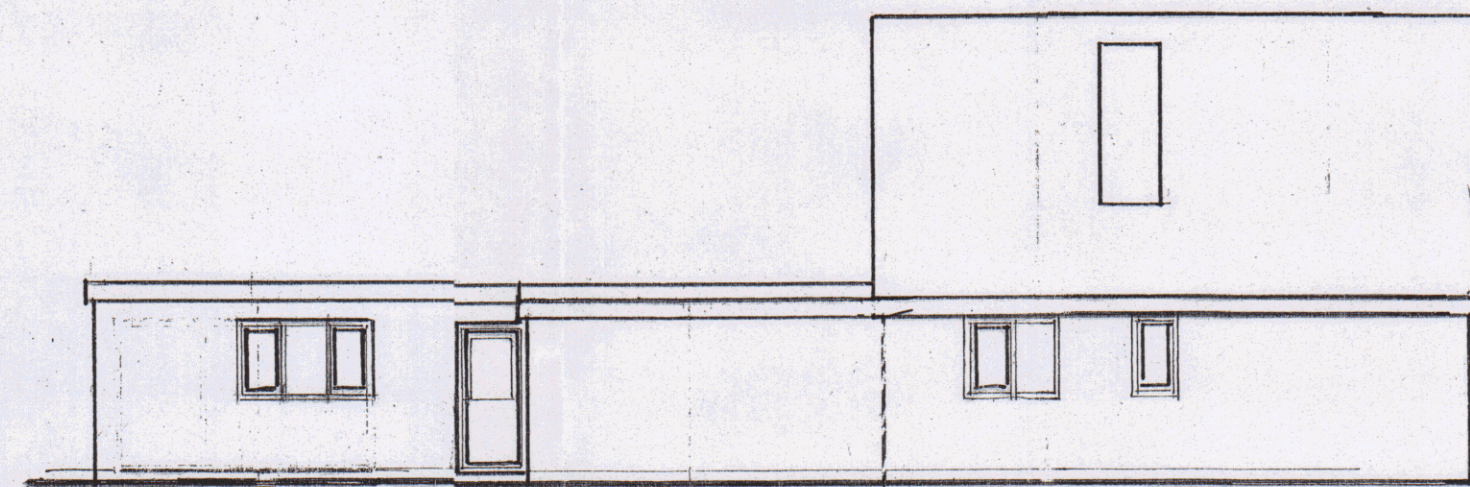


EAST ELEVATION 1:100

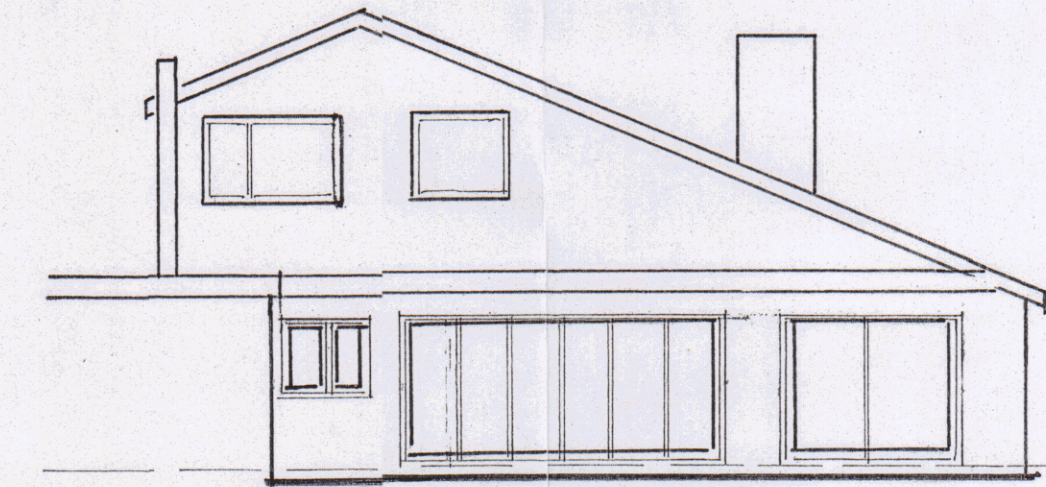


SOUTH ELEVATION

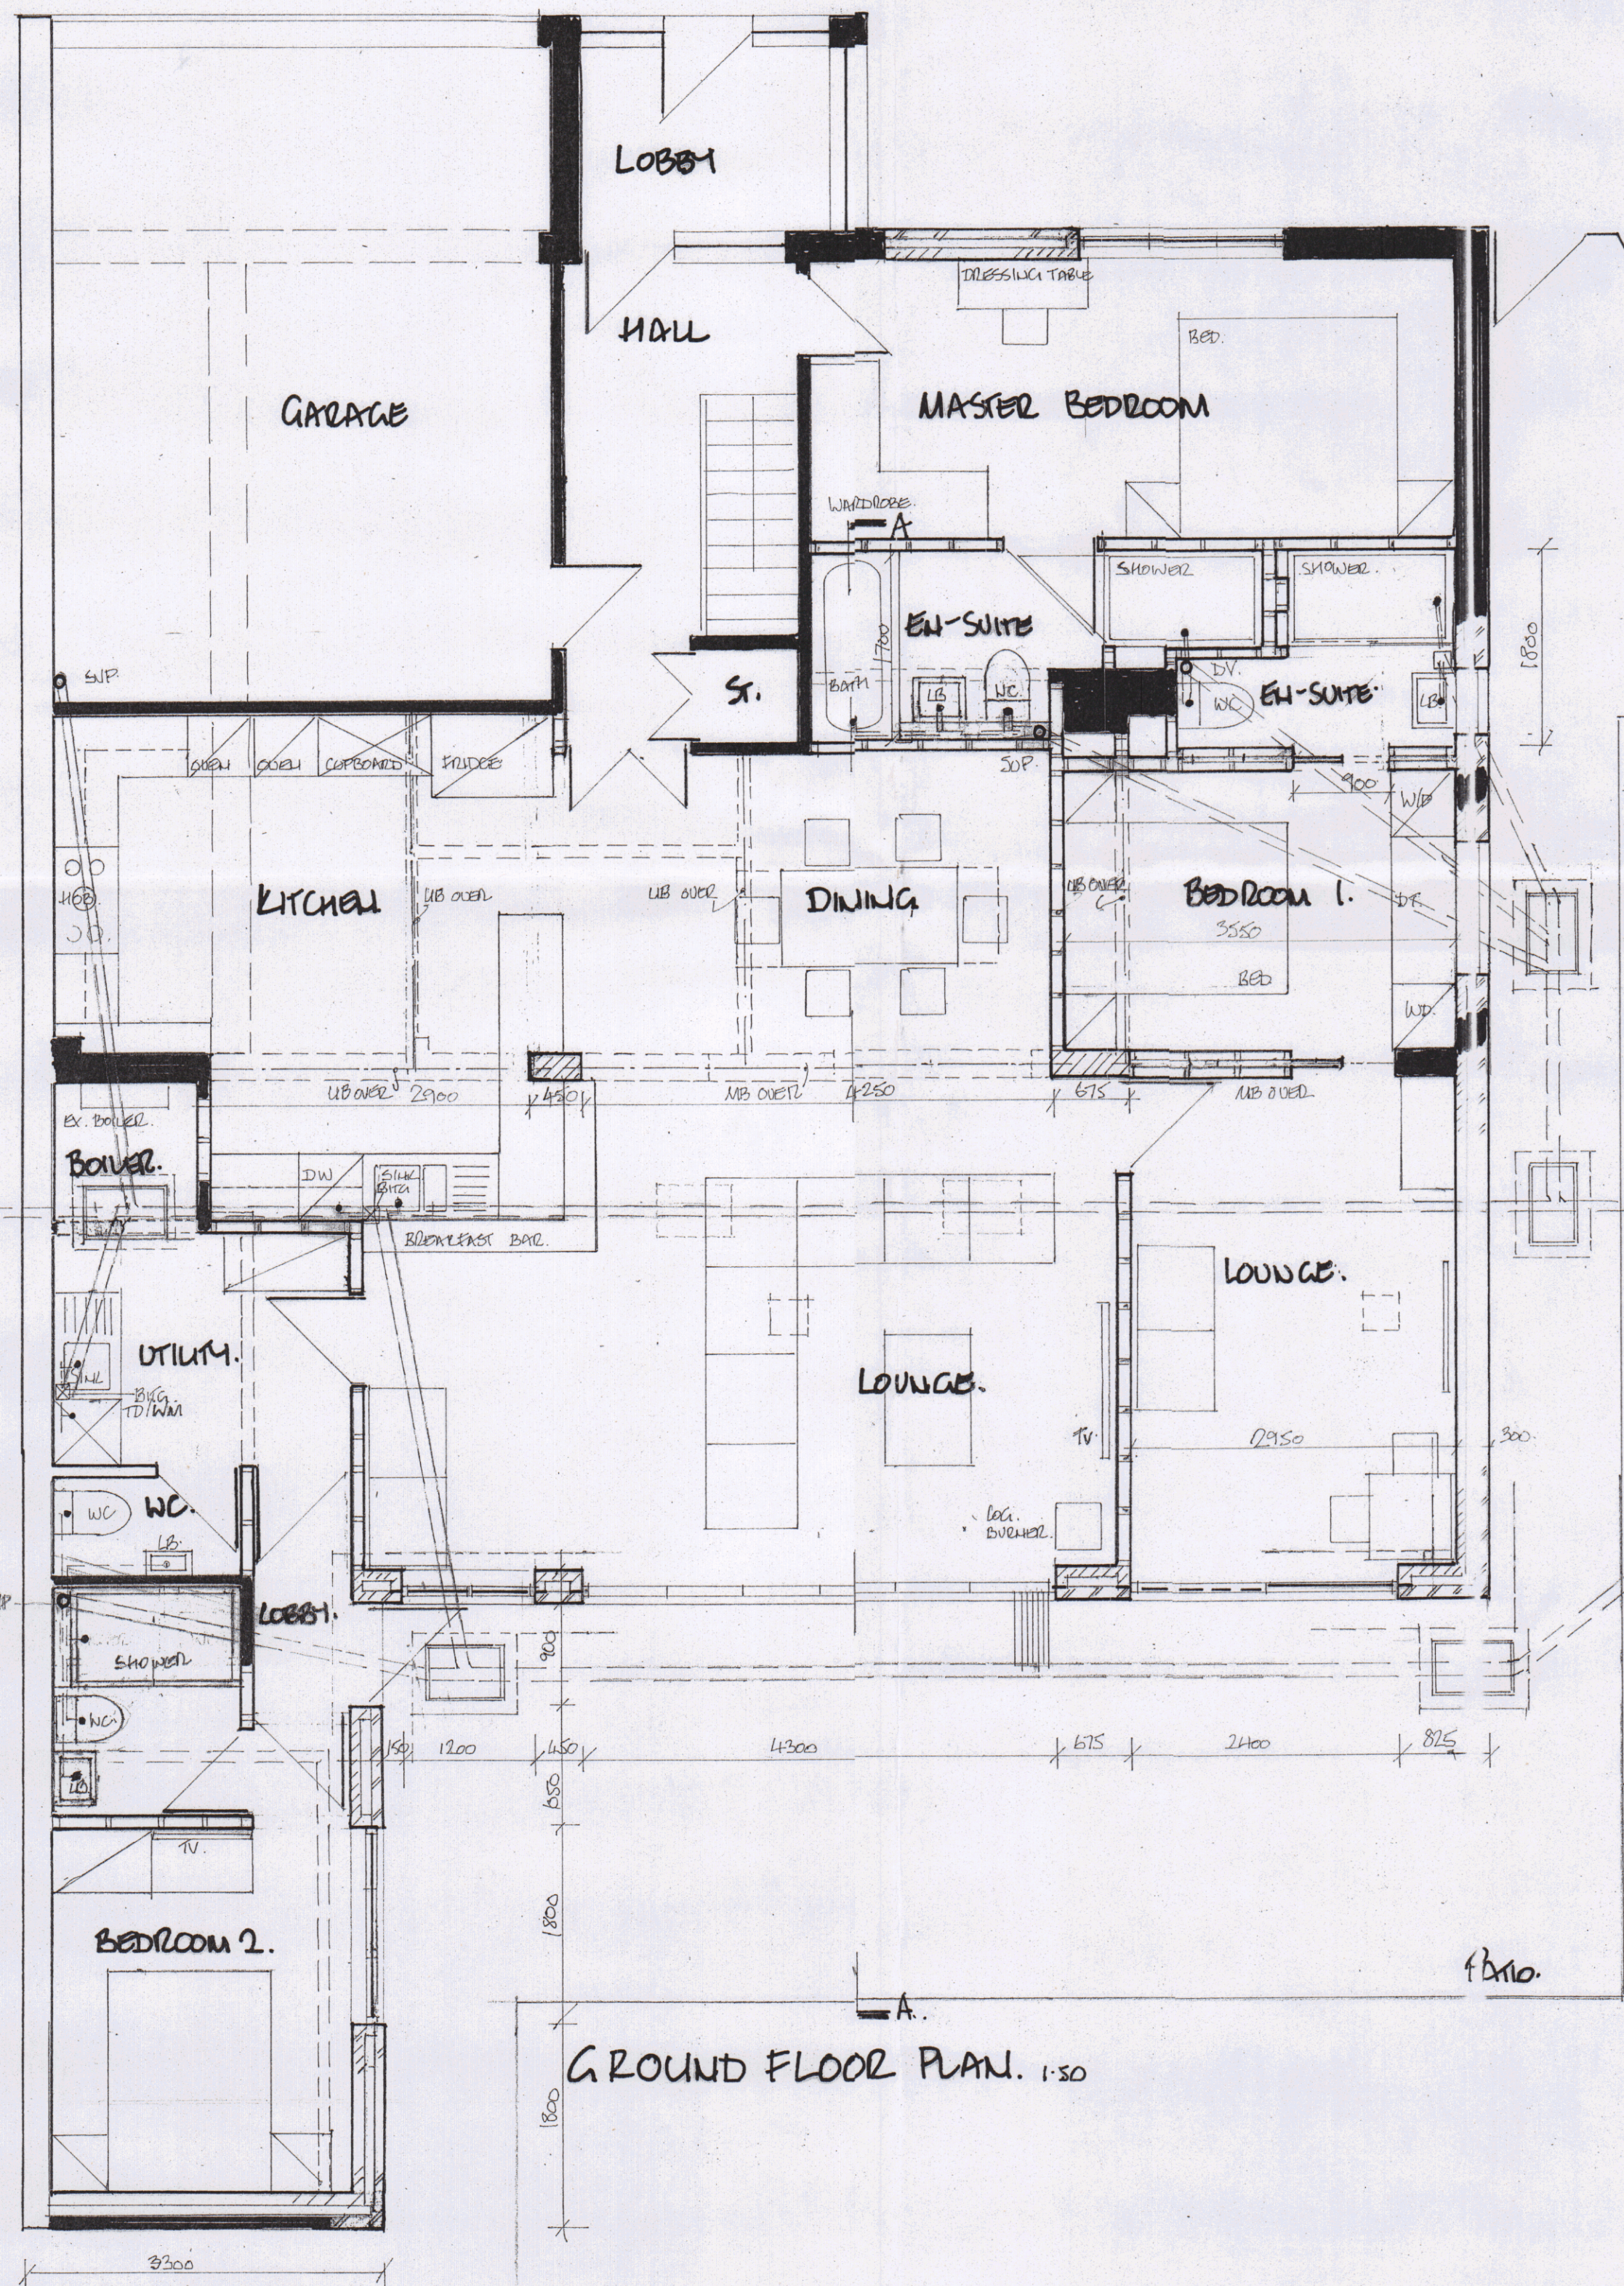

GROUND FLOOR PLAN. 1:50

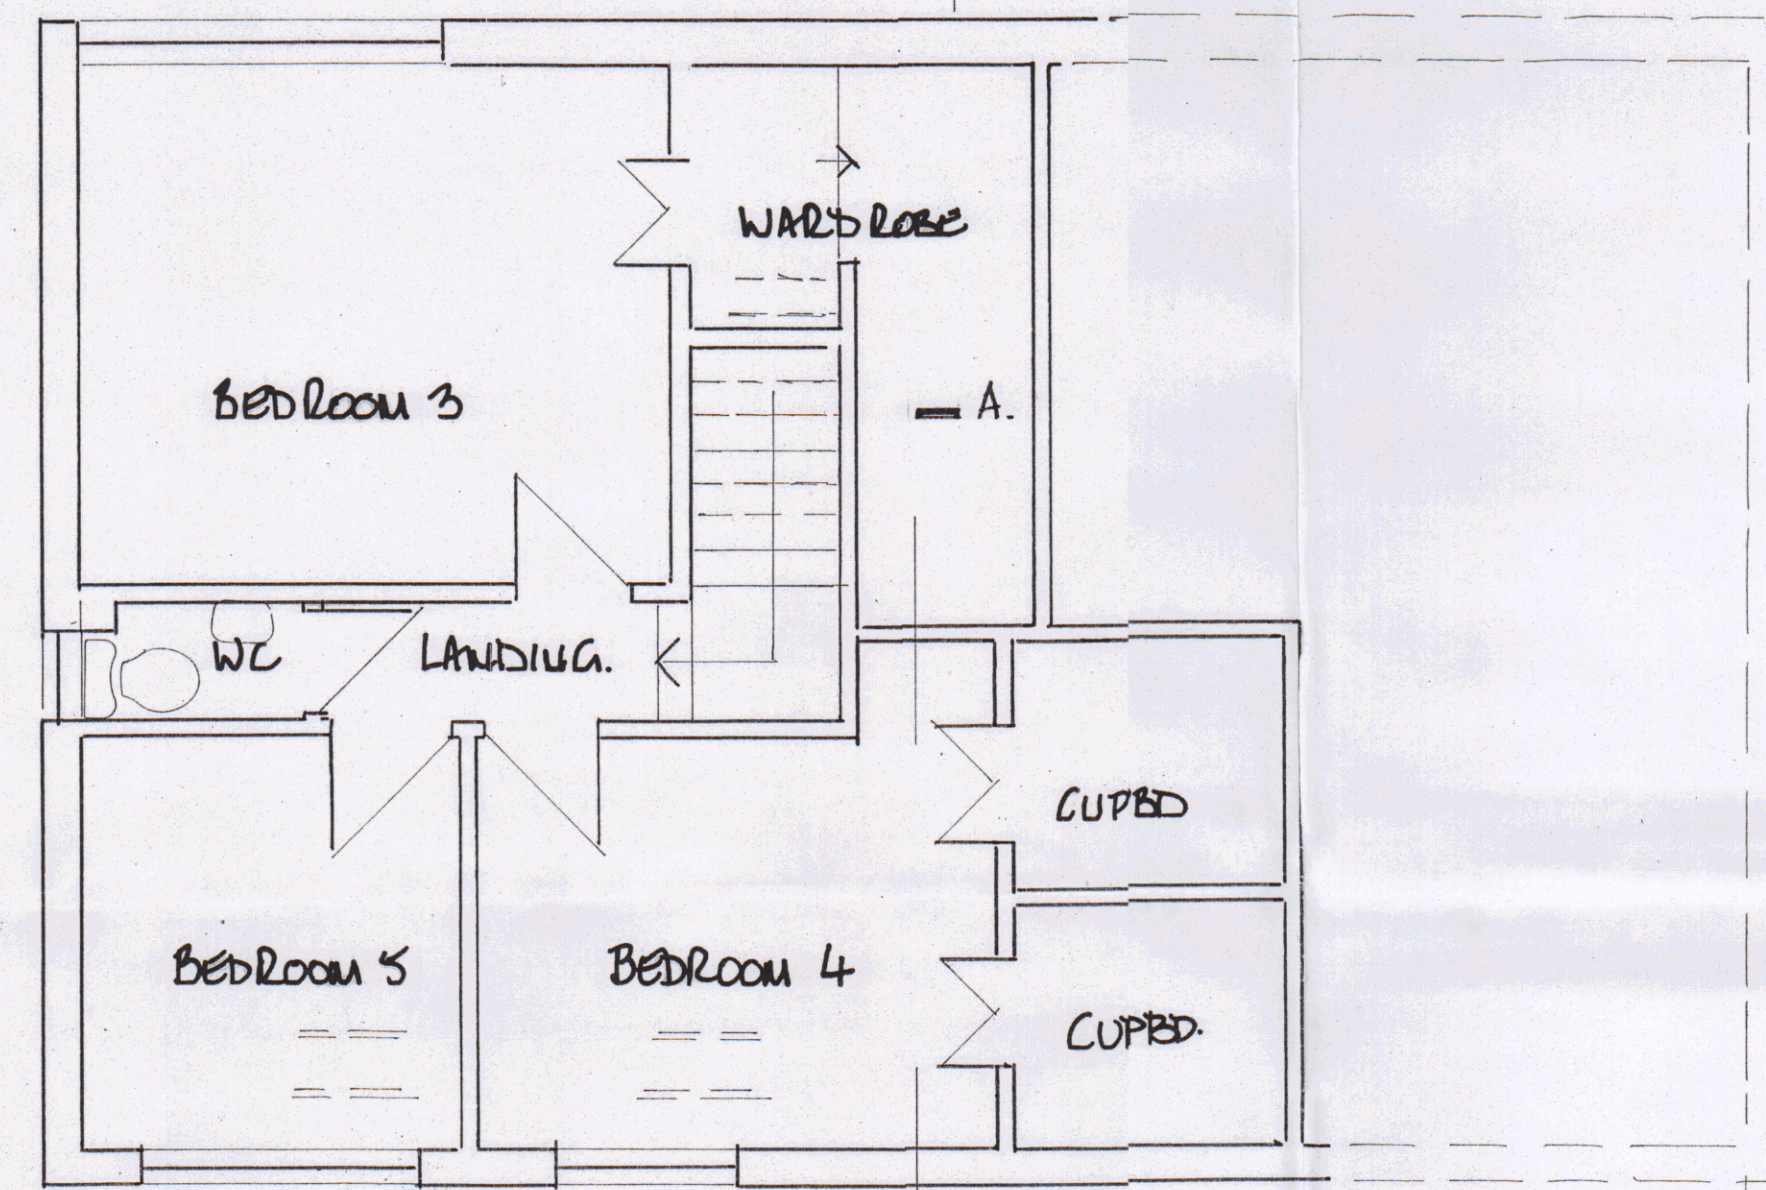

FIRST FLOOR PLAN.


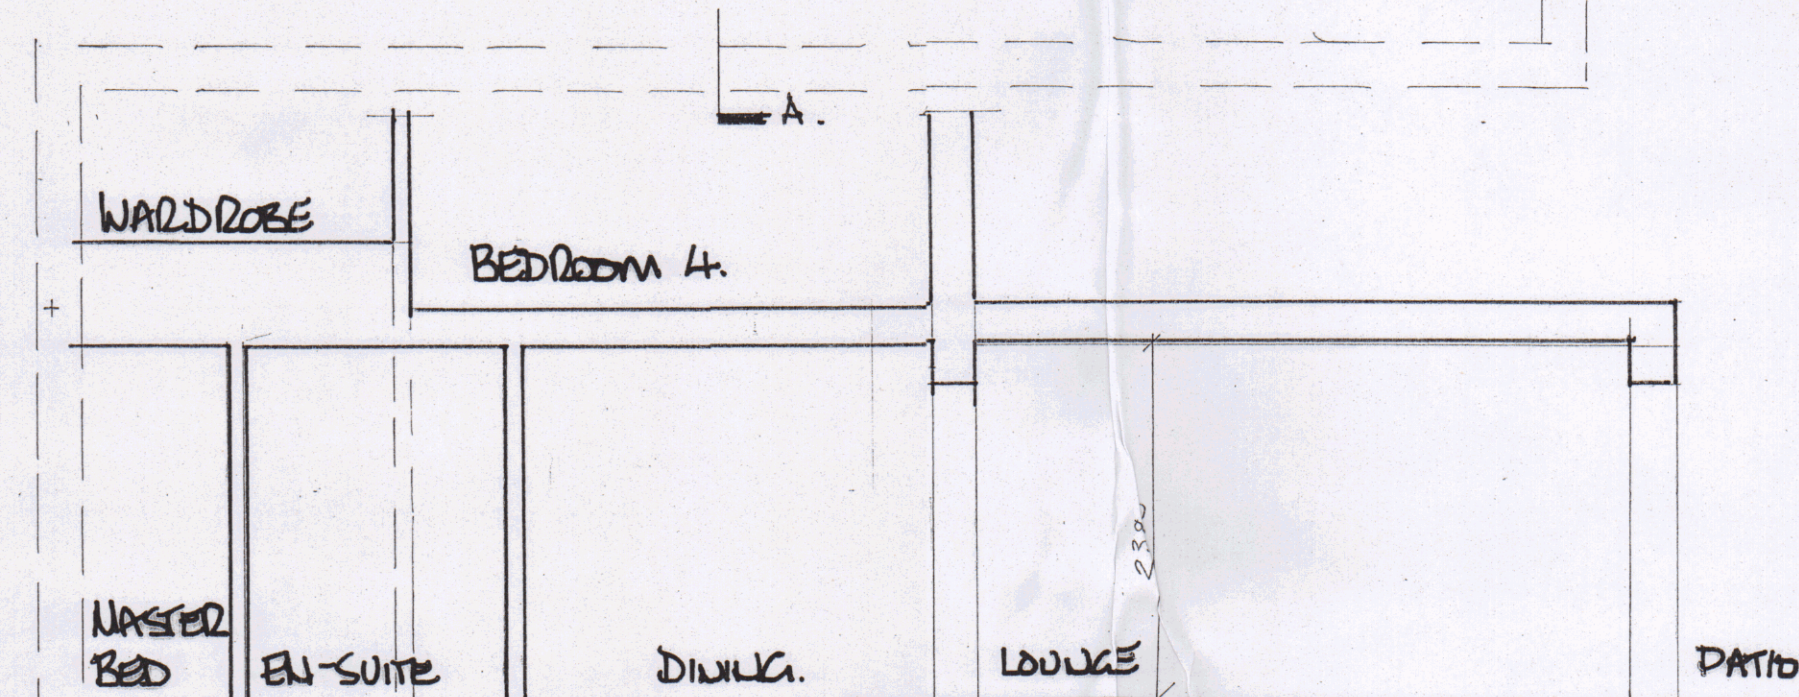


SECTION A-A. 1:50

HAVANT BOROUGH
COUNCIL
23 SEP 2020
RECEIVED

E		
D		
C		
B		
A		
Date		Revisions

© copyright

 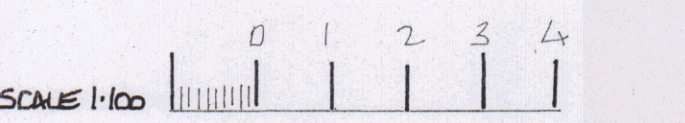

Client

Job Title

PROPOSED ALTERATIONS
TO 14 STIRLING AVENUE
WATER LOUISE HAWK
POT 1.1.1.

Drawing Title

PROPOSED PLANS, ELEVATIONS
AND SECTION.

Scale 1:50 + 1:100

Date 1/9/20.

Drawn by

Drg. No.

202.

Rev.