


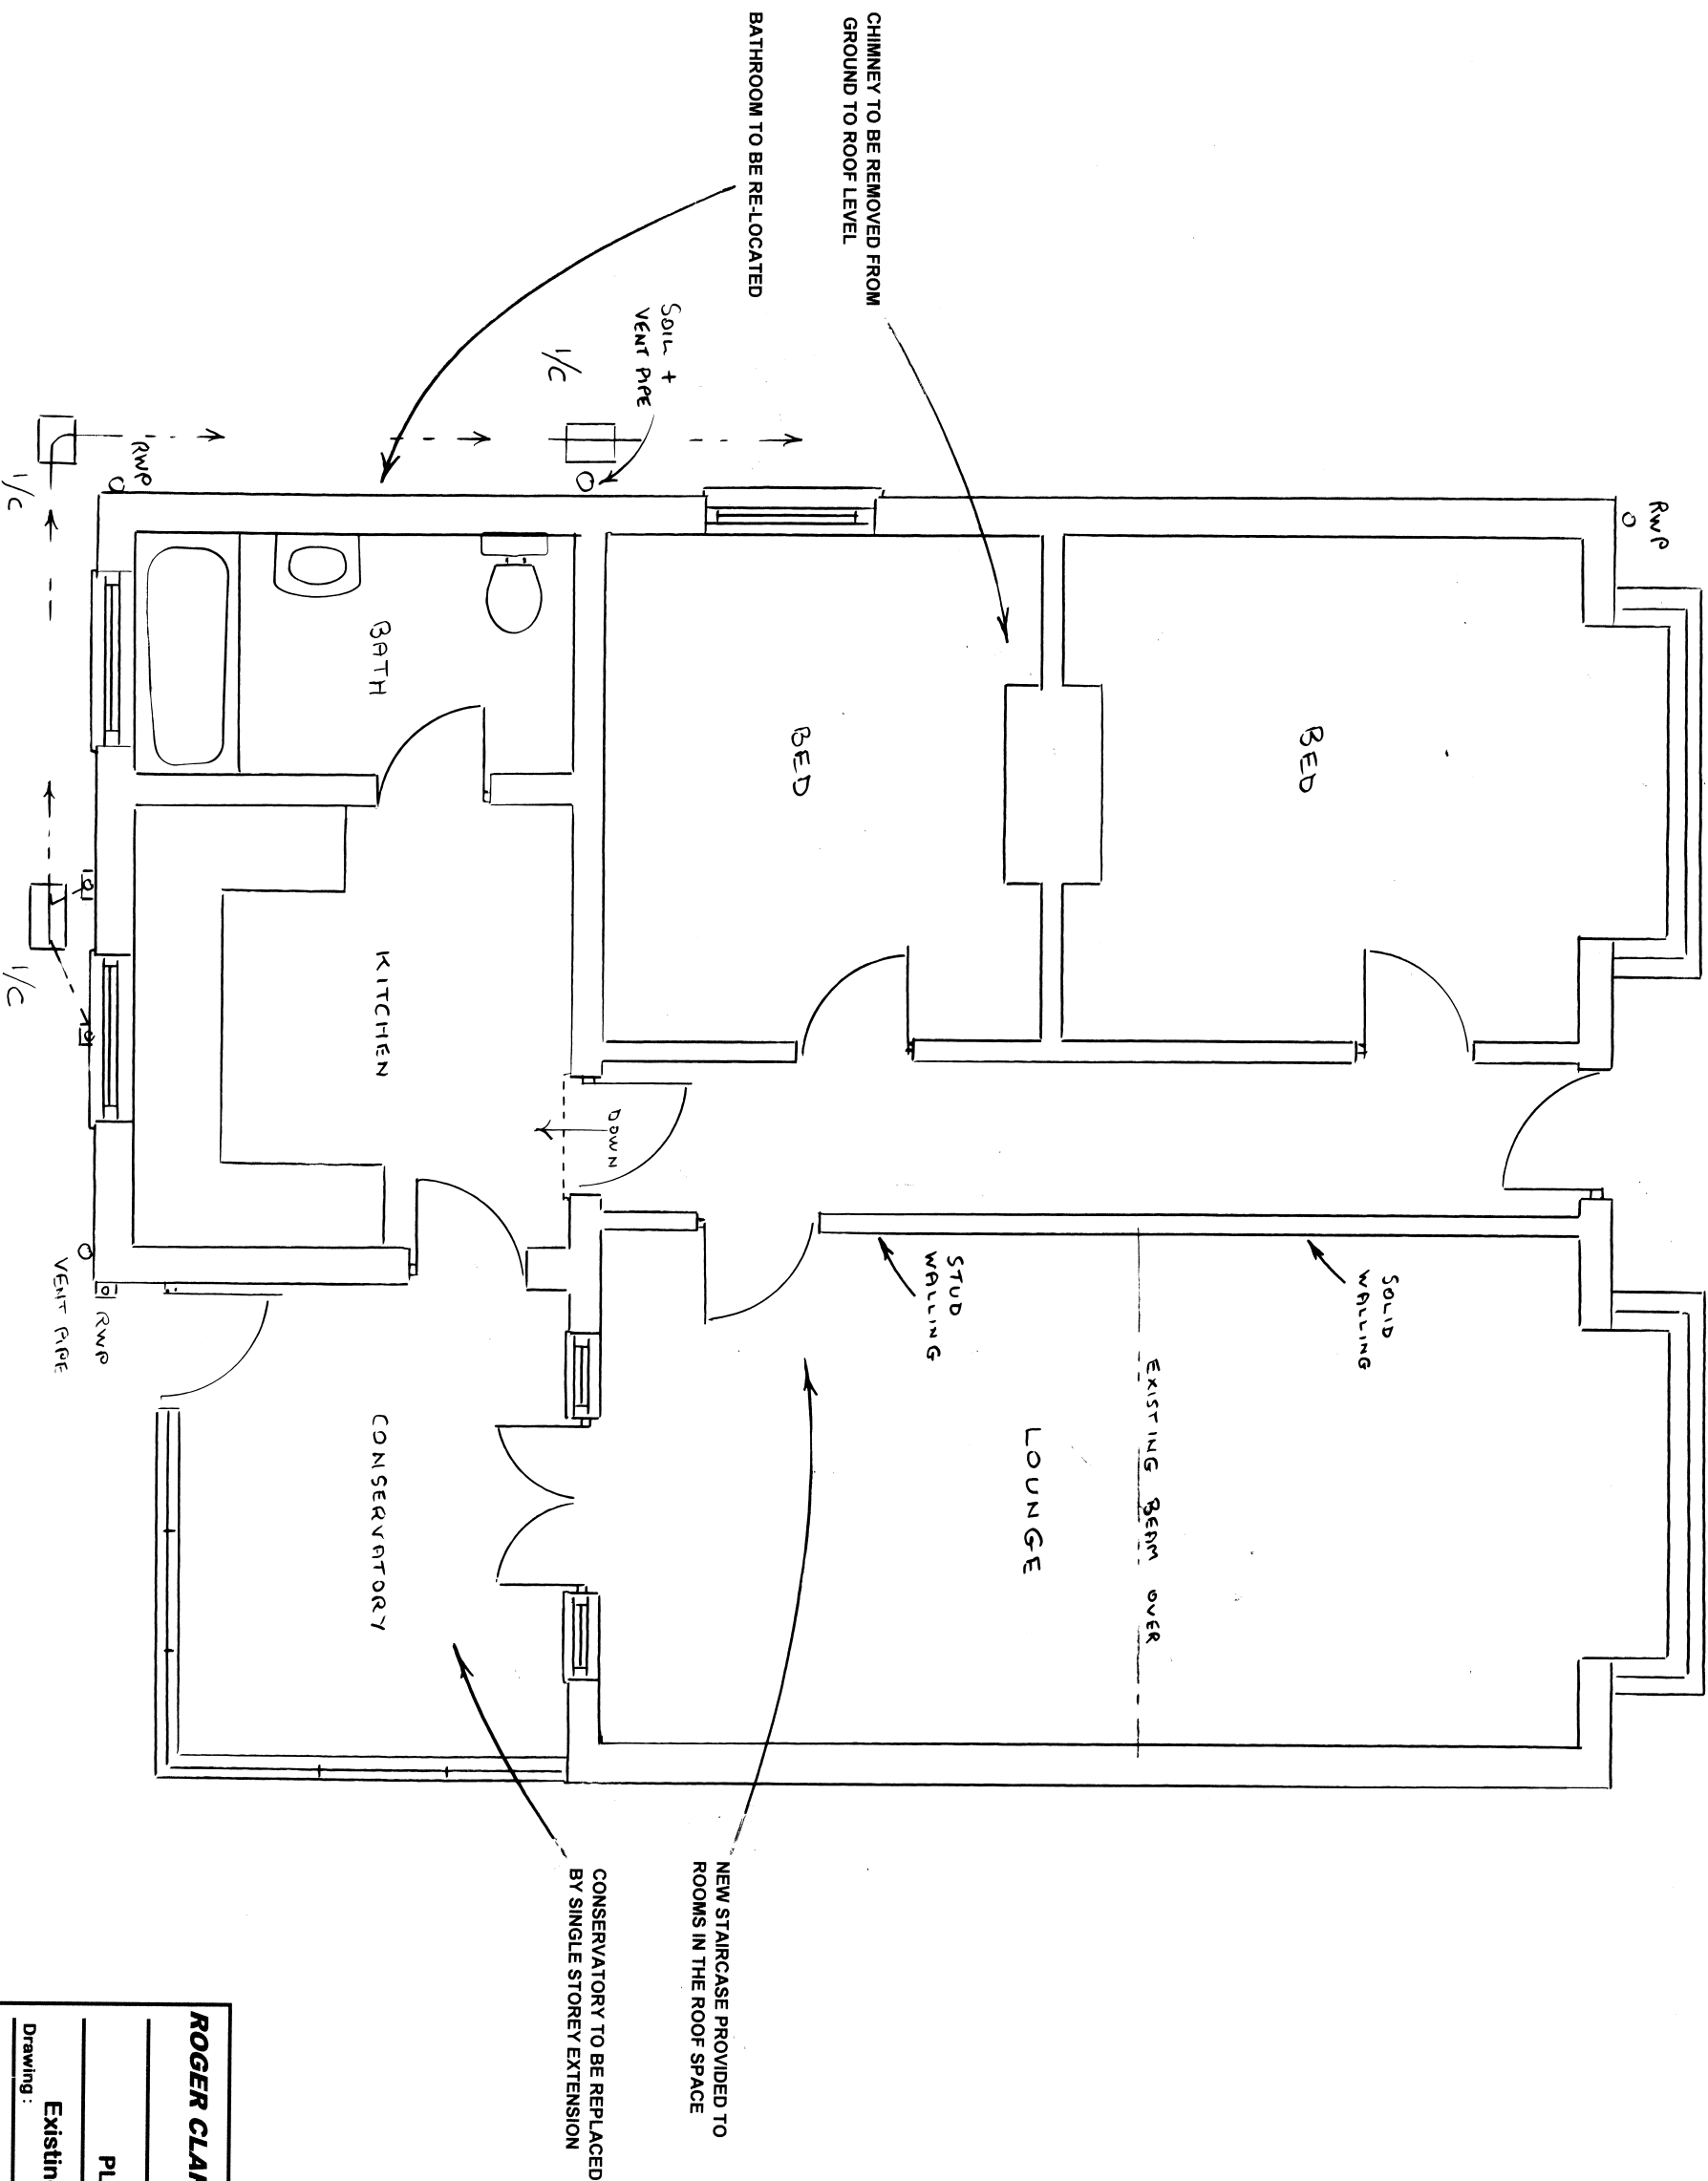

EXISTING GROUND FLOOR 1:50

Scale 1:50
Metres

ROGER CLARK (ARCHITECTURAL SERVICES)	
Tel: 023 9237 3841	
PLAN No:	24490 / 1
Existing Floor Plan	1:50 @ A3
Drawing:	Scale:
PROPOSED ALTERATIONS	
23 BOUNDARY WAY	
HAVANT	