



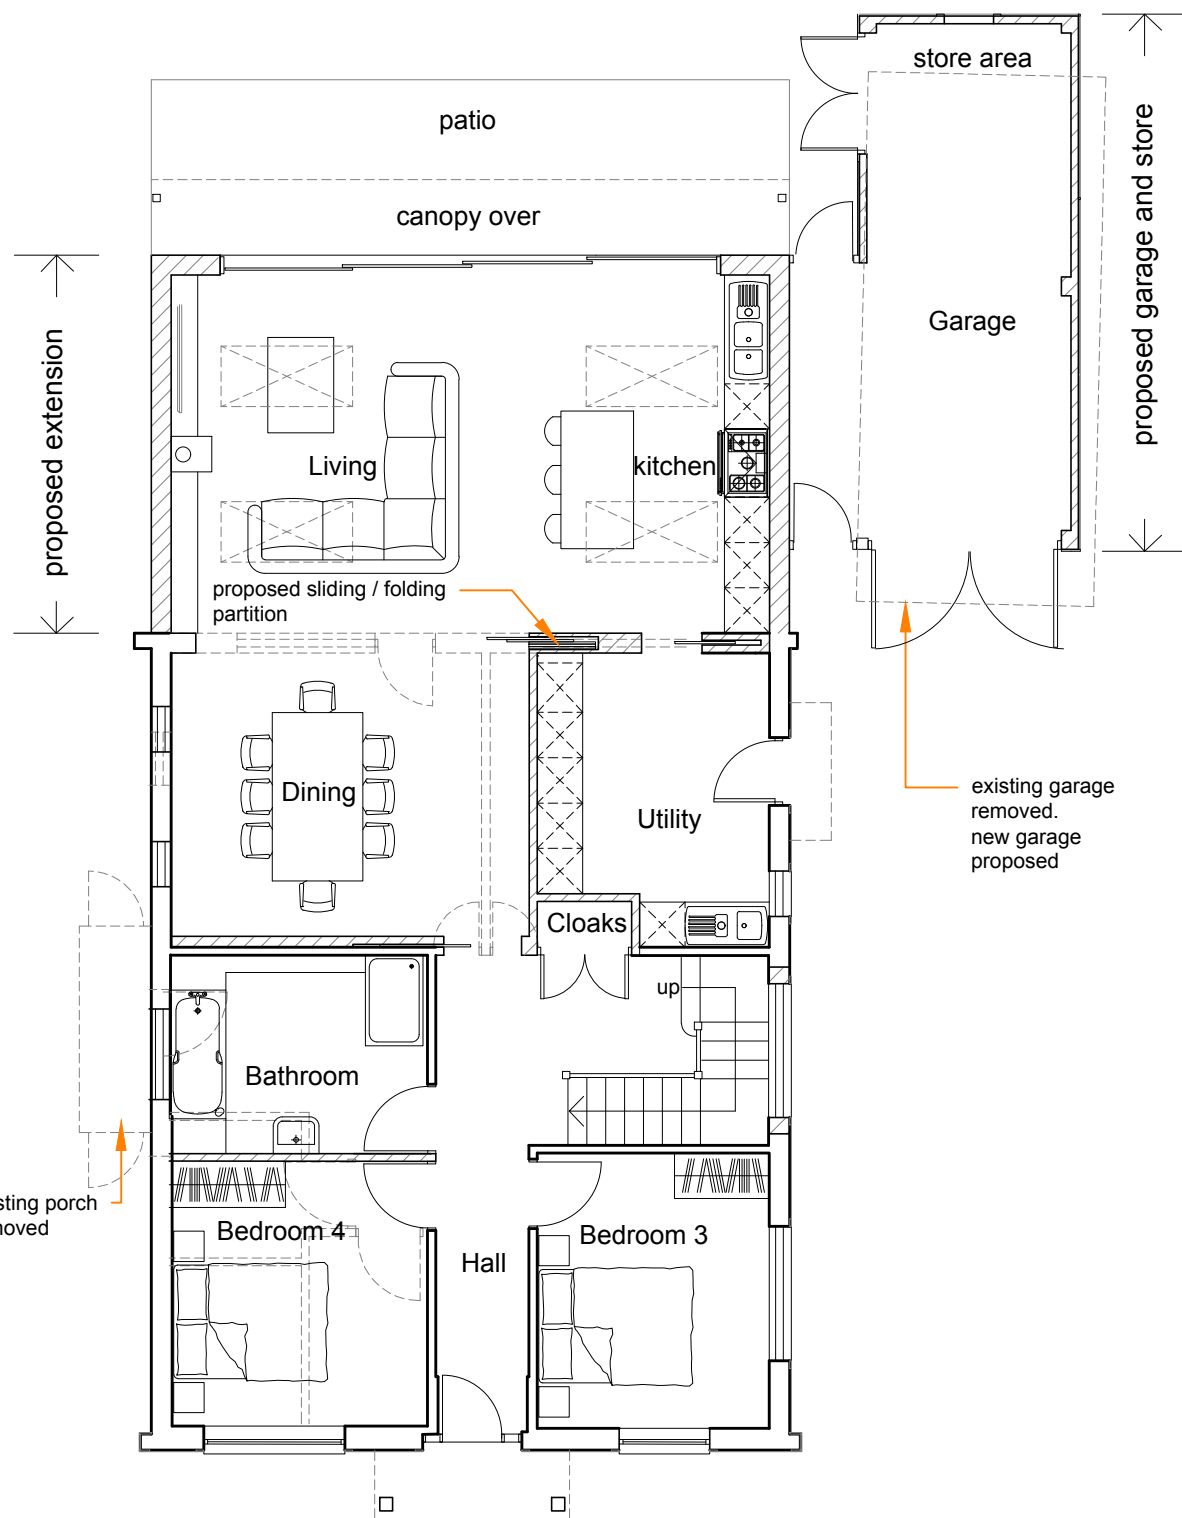


PROPOSED GROUND FLOOR PLAN

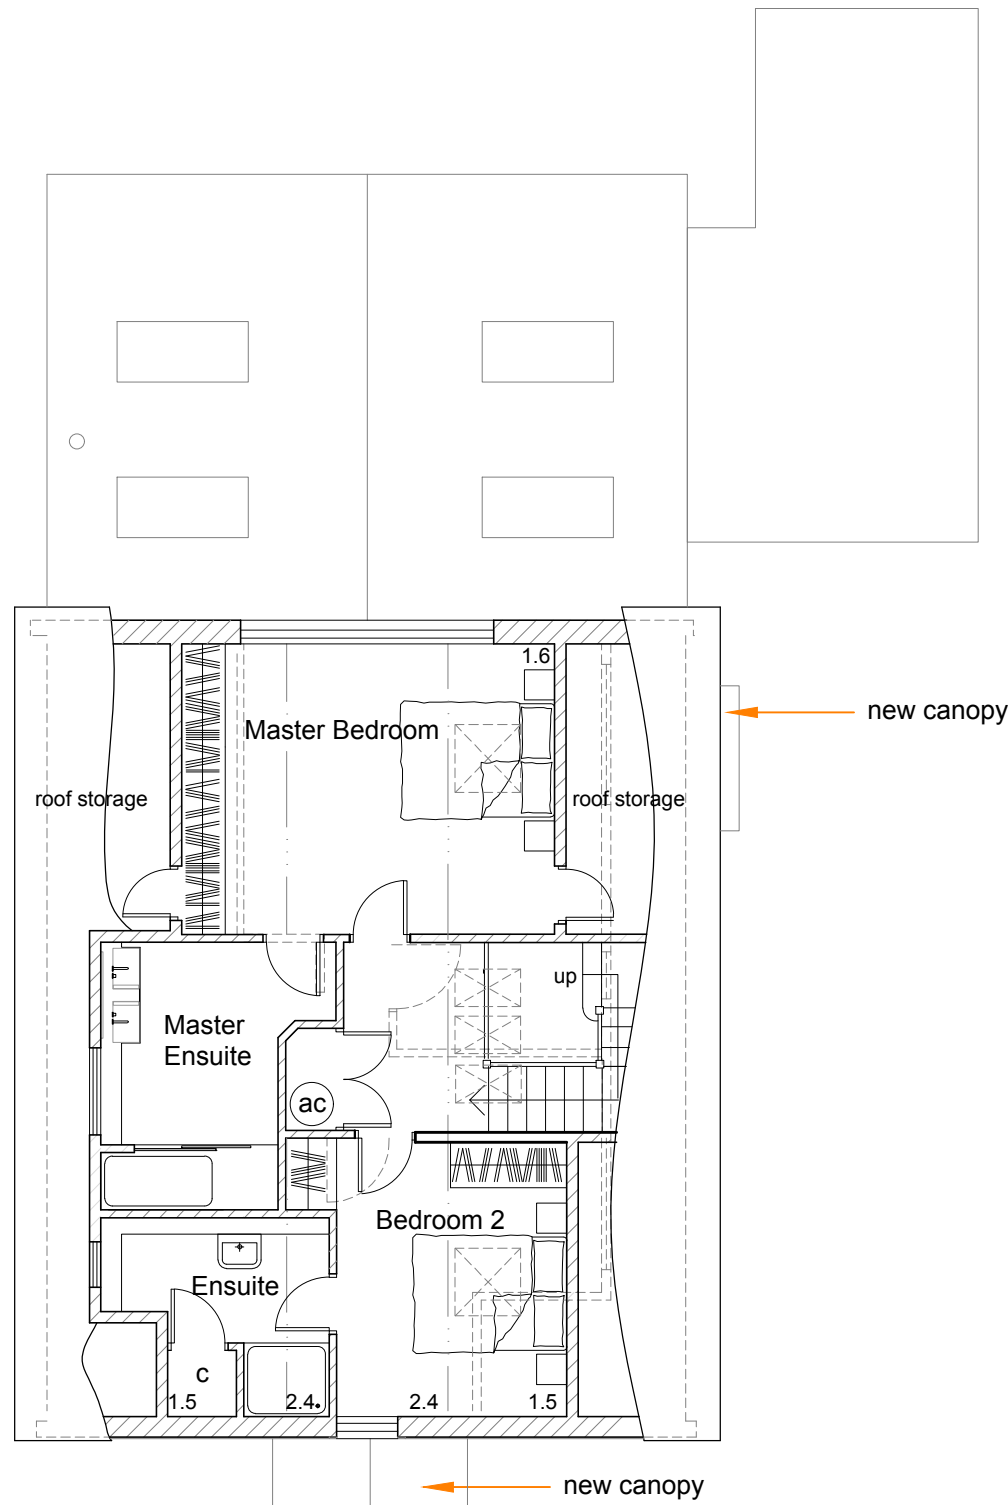

PROPOSED FIRST FLOOR PLAN

All dimensions to be checked on site prior to construction or manufacture.
Refer also to written specification of works where applicable.
Any discrepancies to be verified with Architects prior to commencement of works.
This drawing is the property of Gina Design. They reserve copyright, and the drawing issued on the condition that it is not retained by any unauthorised person.
It may not be reproduced or disclosed, either wholly or in part without written consent from Gina Design.


REVISION:	DESCRIPTION:	DATE:

 

Key

Proposed work

Existing building

 

Scale bar 1-100 @ A3

PLANNING

G

gina design

architectural & interior design

PROJECT:	18 SPRING VALE, WATERLOOVILLE, PO8 9DA		
CLIENT:	MR & MRS SOUTHWOOD		
DRAWING:	PROPOSED FLOOR PLANS		
DATE:	MARCH 2020	SCALE:	1:100 @ A3
DWG. NO:	10338.05	REVISION:	
ADDRESS:	Studio 4, Manor Farm, Lasham, Alton, Hants GU34 5SL		
TEL:	01256 381644	FAX:	01256 381401
EMAIL:	info@ginadesign.co.uk WEB: www.ginadesign.co.uk		