


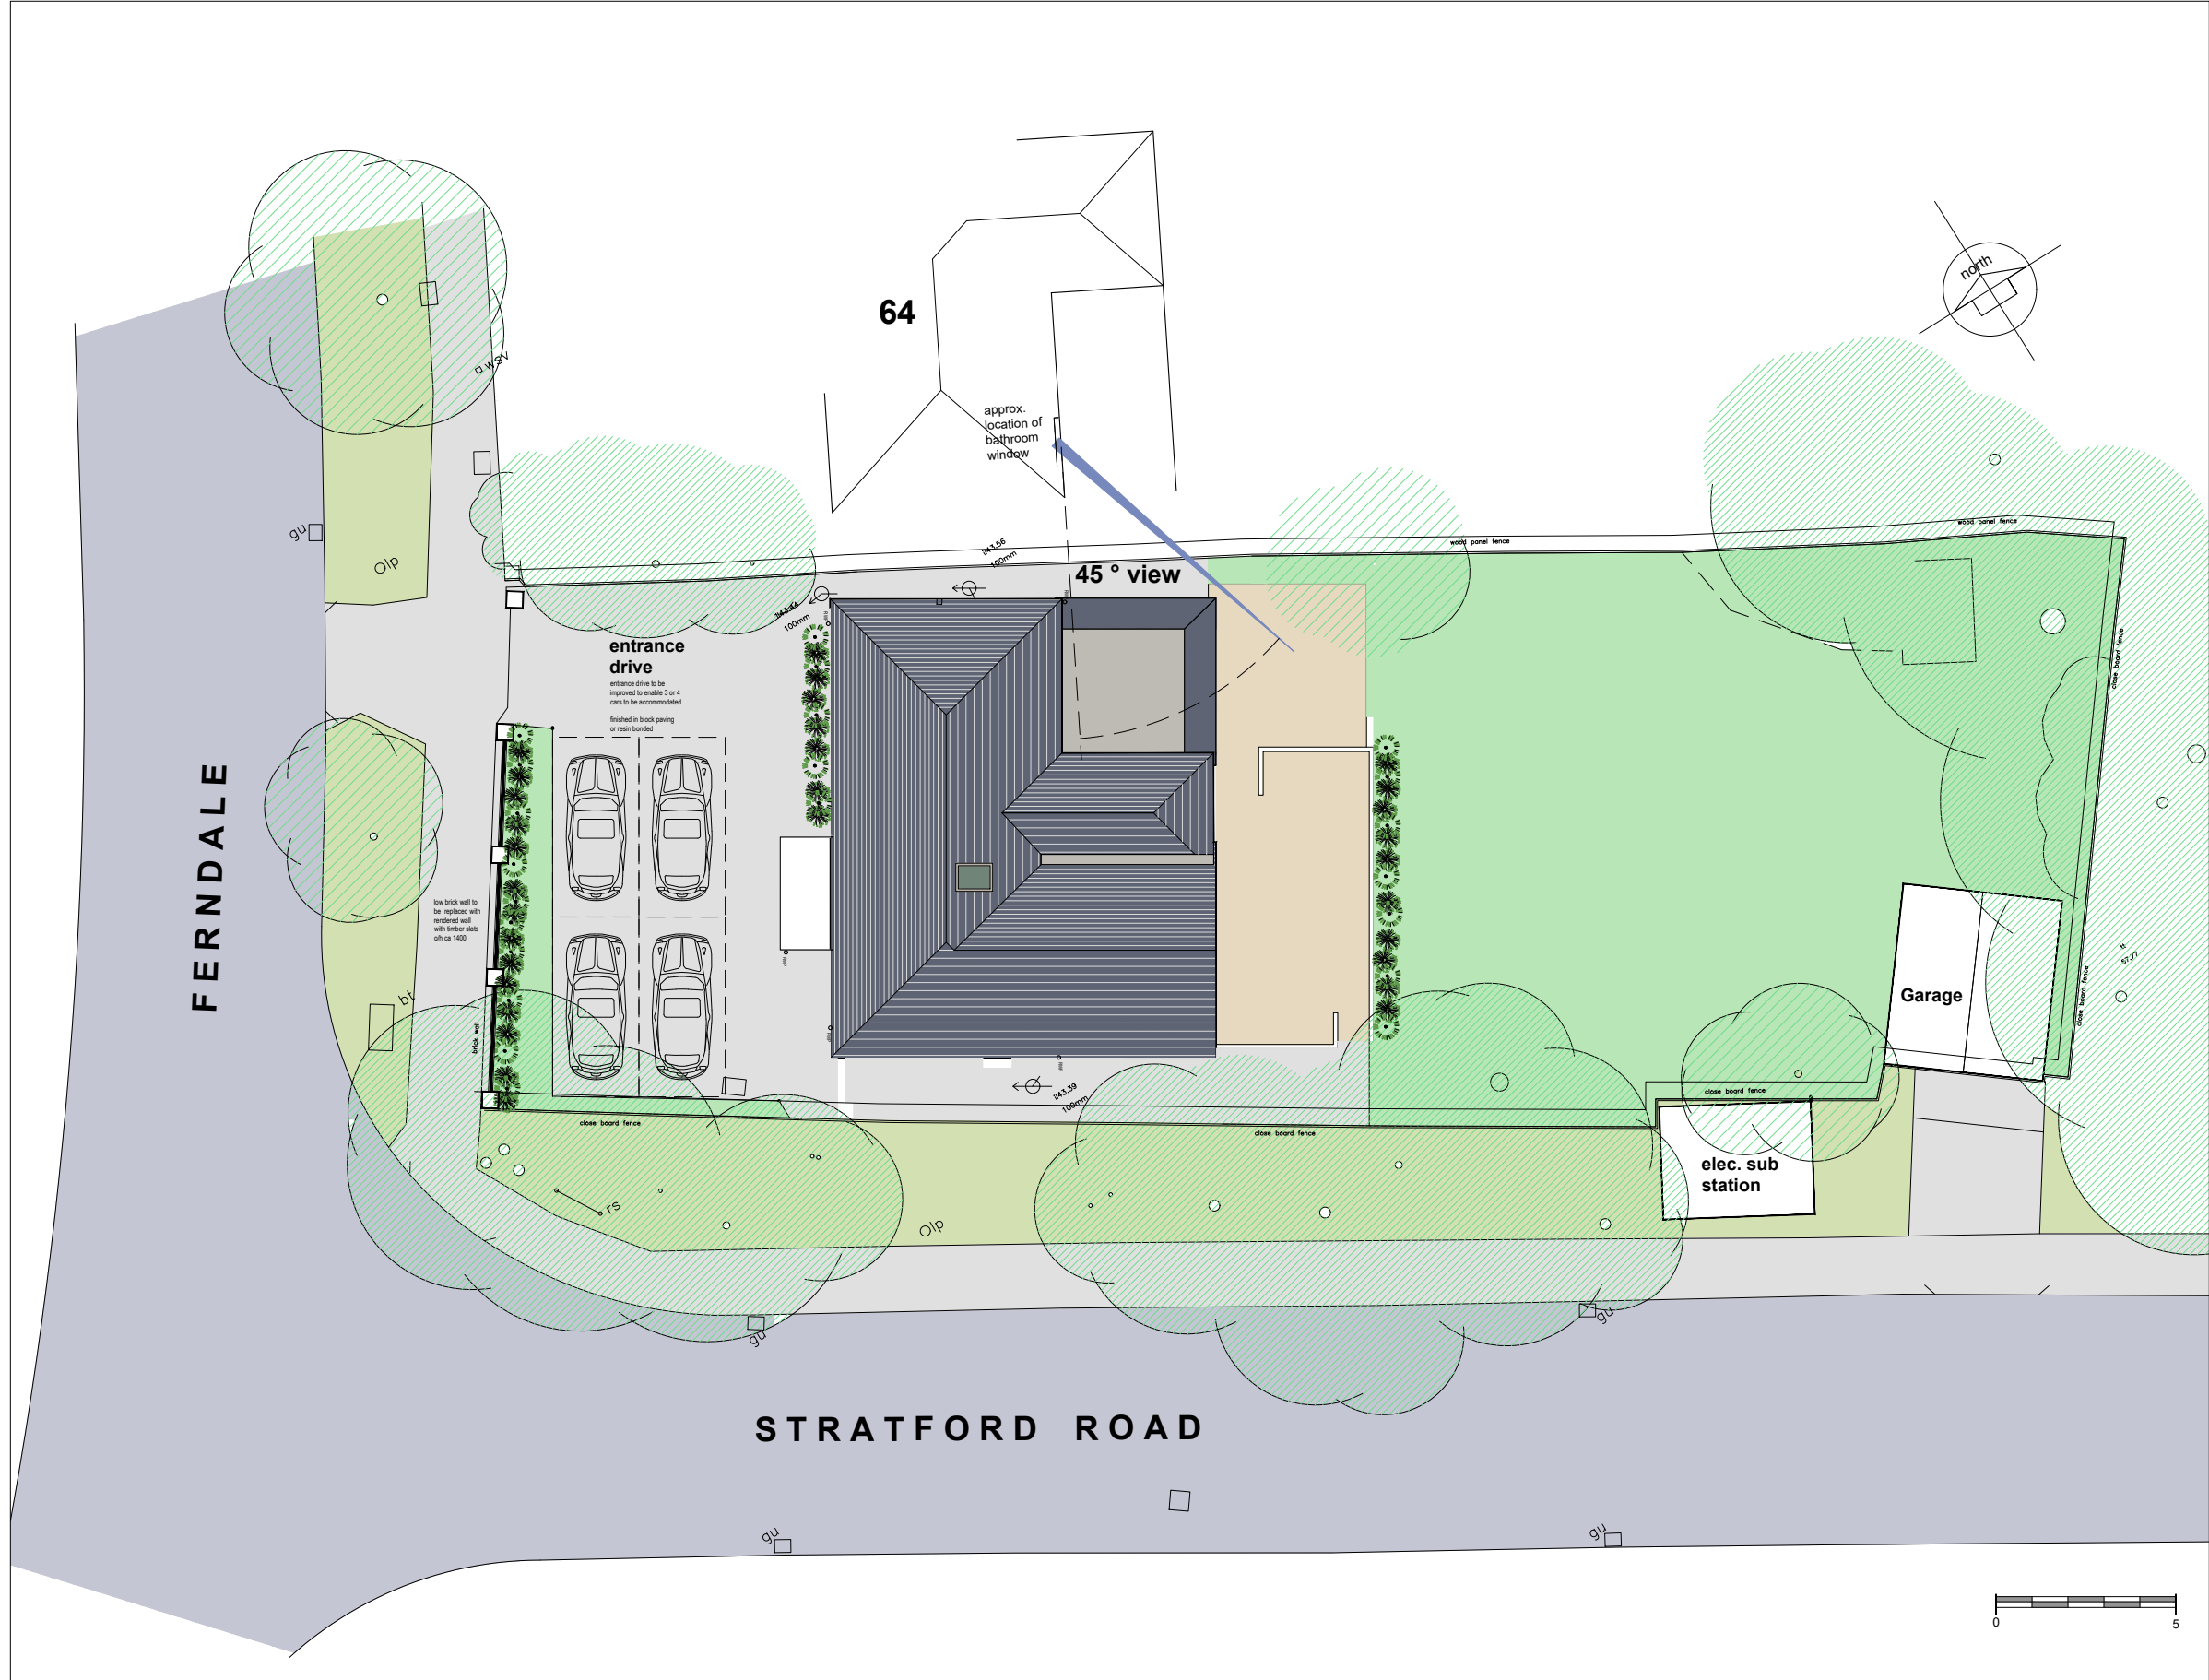

SITE PLAN AS PROPOSED

# 62 FERNDAL - WATERLOOVILLE

**NOTES:**

This drawing has been prepared for the purposes of submitting a Planning Application and is not to be used for any other purpose. Dimensions are indicative and should be referenced against measured surveys only.

This drawing is the property of Martin Ralph and must not be reproduced, in part or whole, or deviated from, without their permission.

| AMENDMENTS |                                      | DATE     |
|------------|--------------------------------------|----------|
|            |                                      |          |
|            |                                      |          |
|            |                                      |          |
| A          | Description of boundary wall amended | 08.10.20 |

**CLIENT**

Neil and Jodie Perkins  
62 Ferndale  
Waterlooville  
Hampshire, PO7 7PB

**PROJECT**

PROPOSED FIRST FLOOR REAR  
EXTENSION & INTERNAL and  
EXTERNAL RECONFIGURATION

**DRAWING TITLE**

SITE PLAN  
as proposed

**DATE**

AUGUST 2020

**SCALE**

1:200 @ A3

|                    |                 |
|--------------------|-----------------|
| <b>DRAWING No.</b> | <b>REVISION</b> |
| 20A_031 03         | A               |

MARTINRALPH

ARCHITECTS

RIBA

CHARTERED ARCHITECTS  
SURVEYORS & ENGINEERS

Chartered Practice

Part of THE MARTIN RALPH GROUP

|                                                                                                  |   |
|--------------------------------------------------------------------------------------------------|---|
| 11 Dragoon House<br>Hussar Court<br>Brambles Business Park<br>Portsmouth<br>Hampshire<br>PO7 7SF | <a href="http://www.martinralph.co.uk">www.martinralph.co.uk</a><br><a href="mailto:info@martinralph.co.uk">info@martinralph.co.uk</a><br>T. 023 9225 7711<br>F. 023 9225 7712 |
|--------------------------------------------------------------------------------------------------|---|