




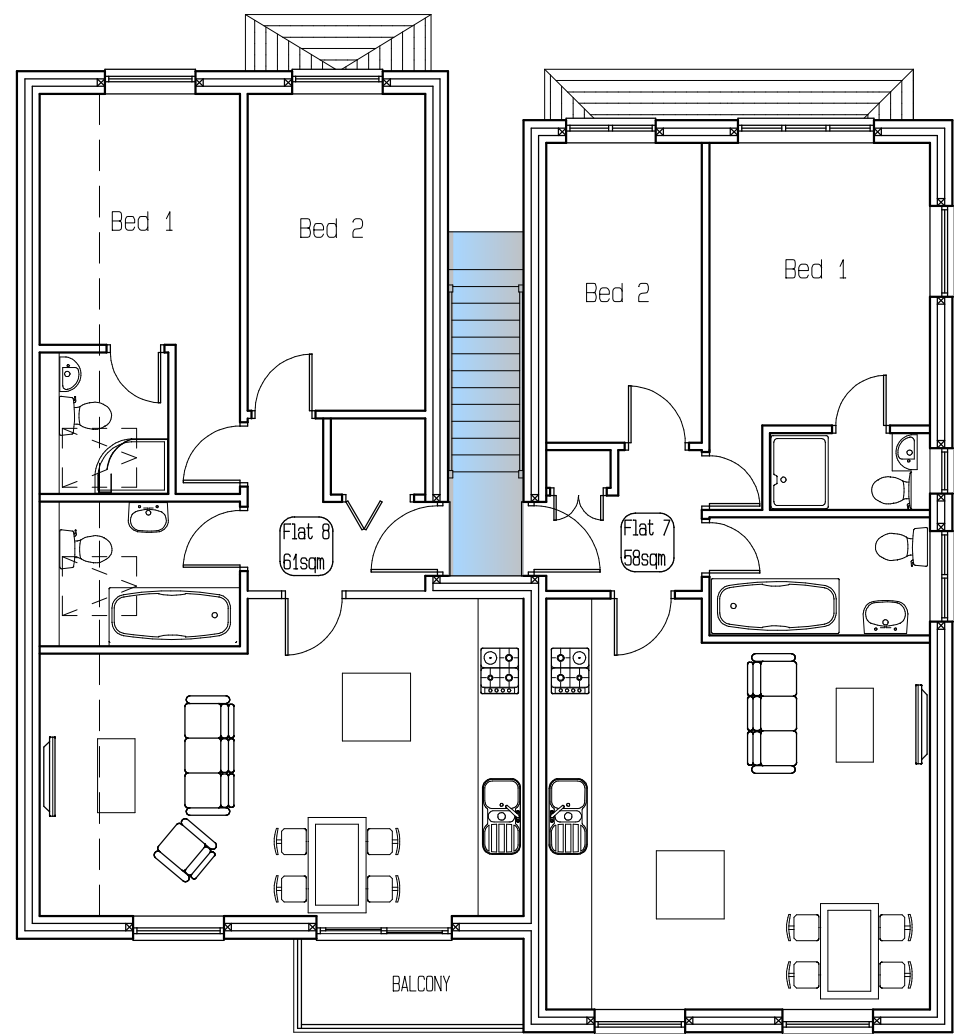

FIRST FLOOR PLAN

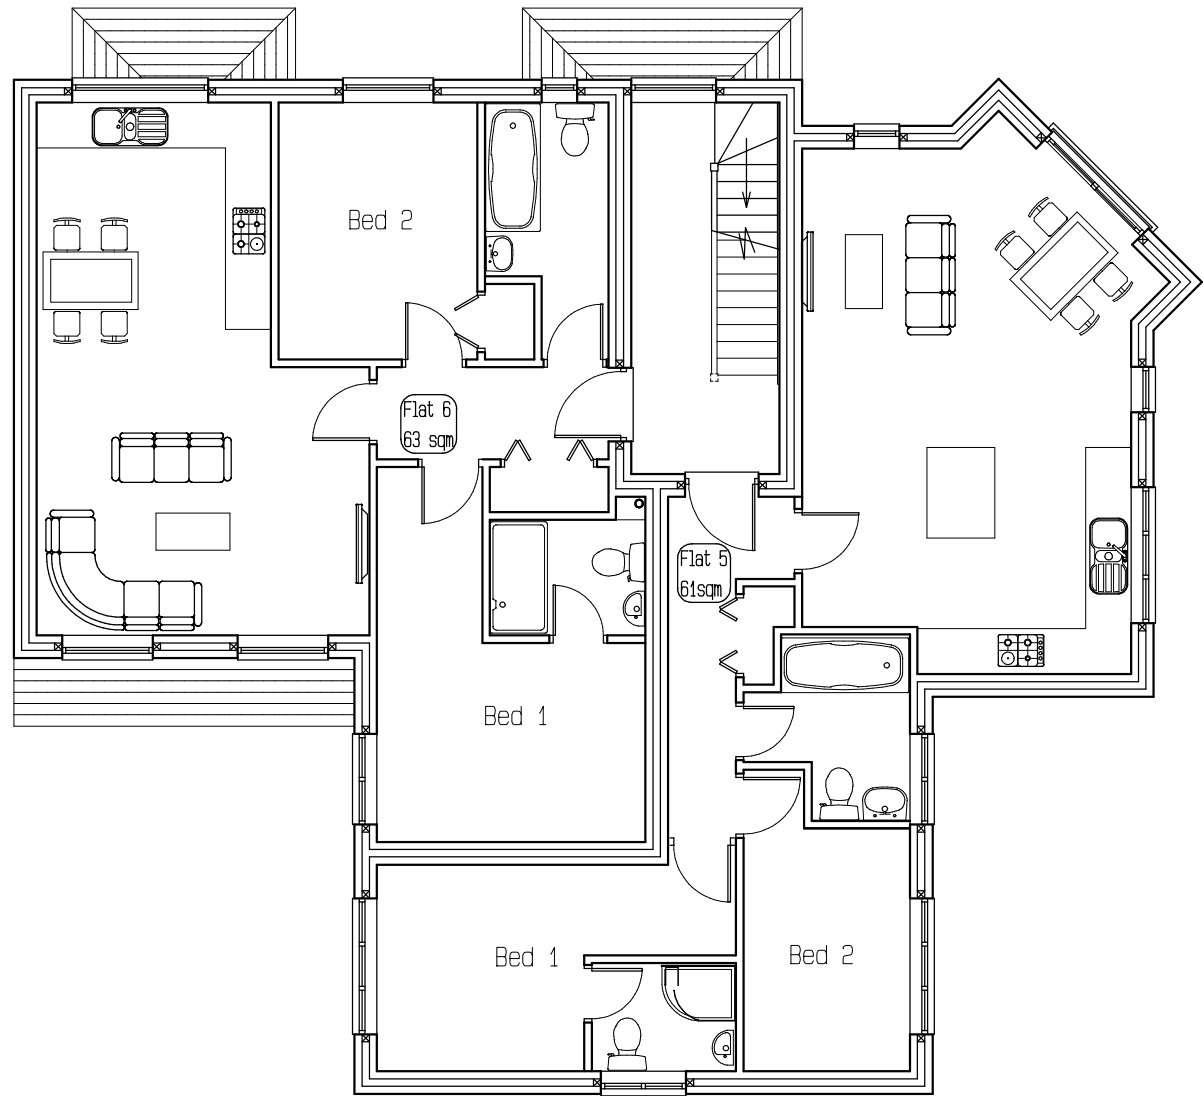

SECOND FLOOR PLAN

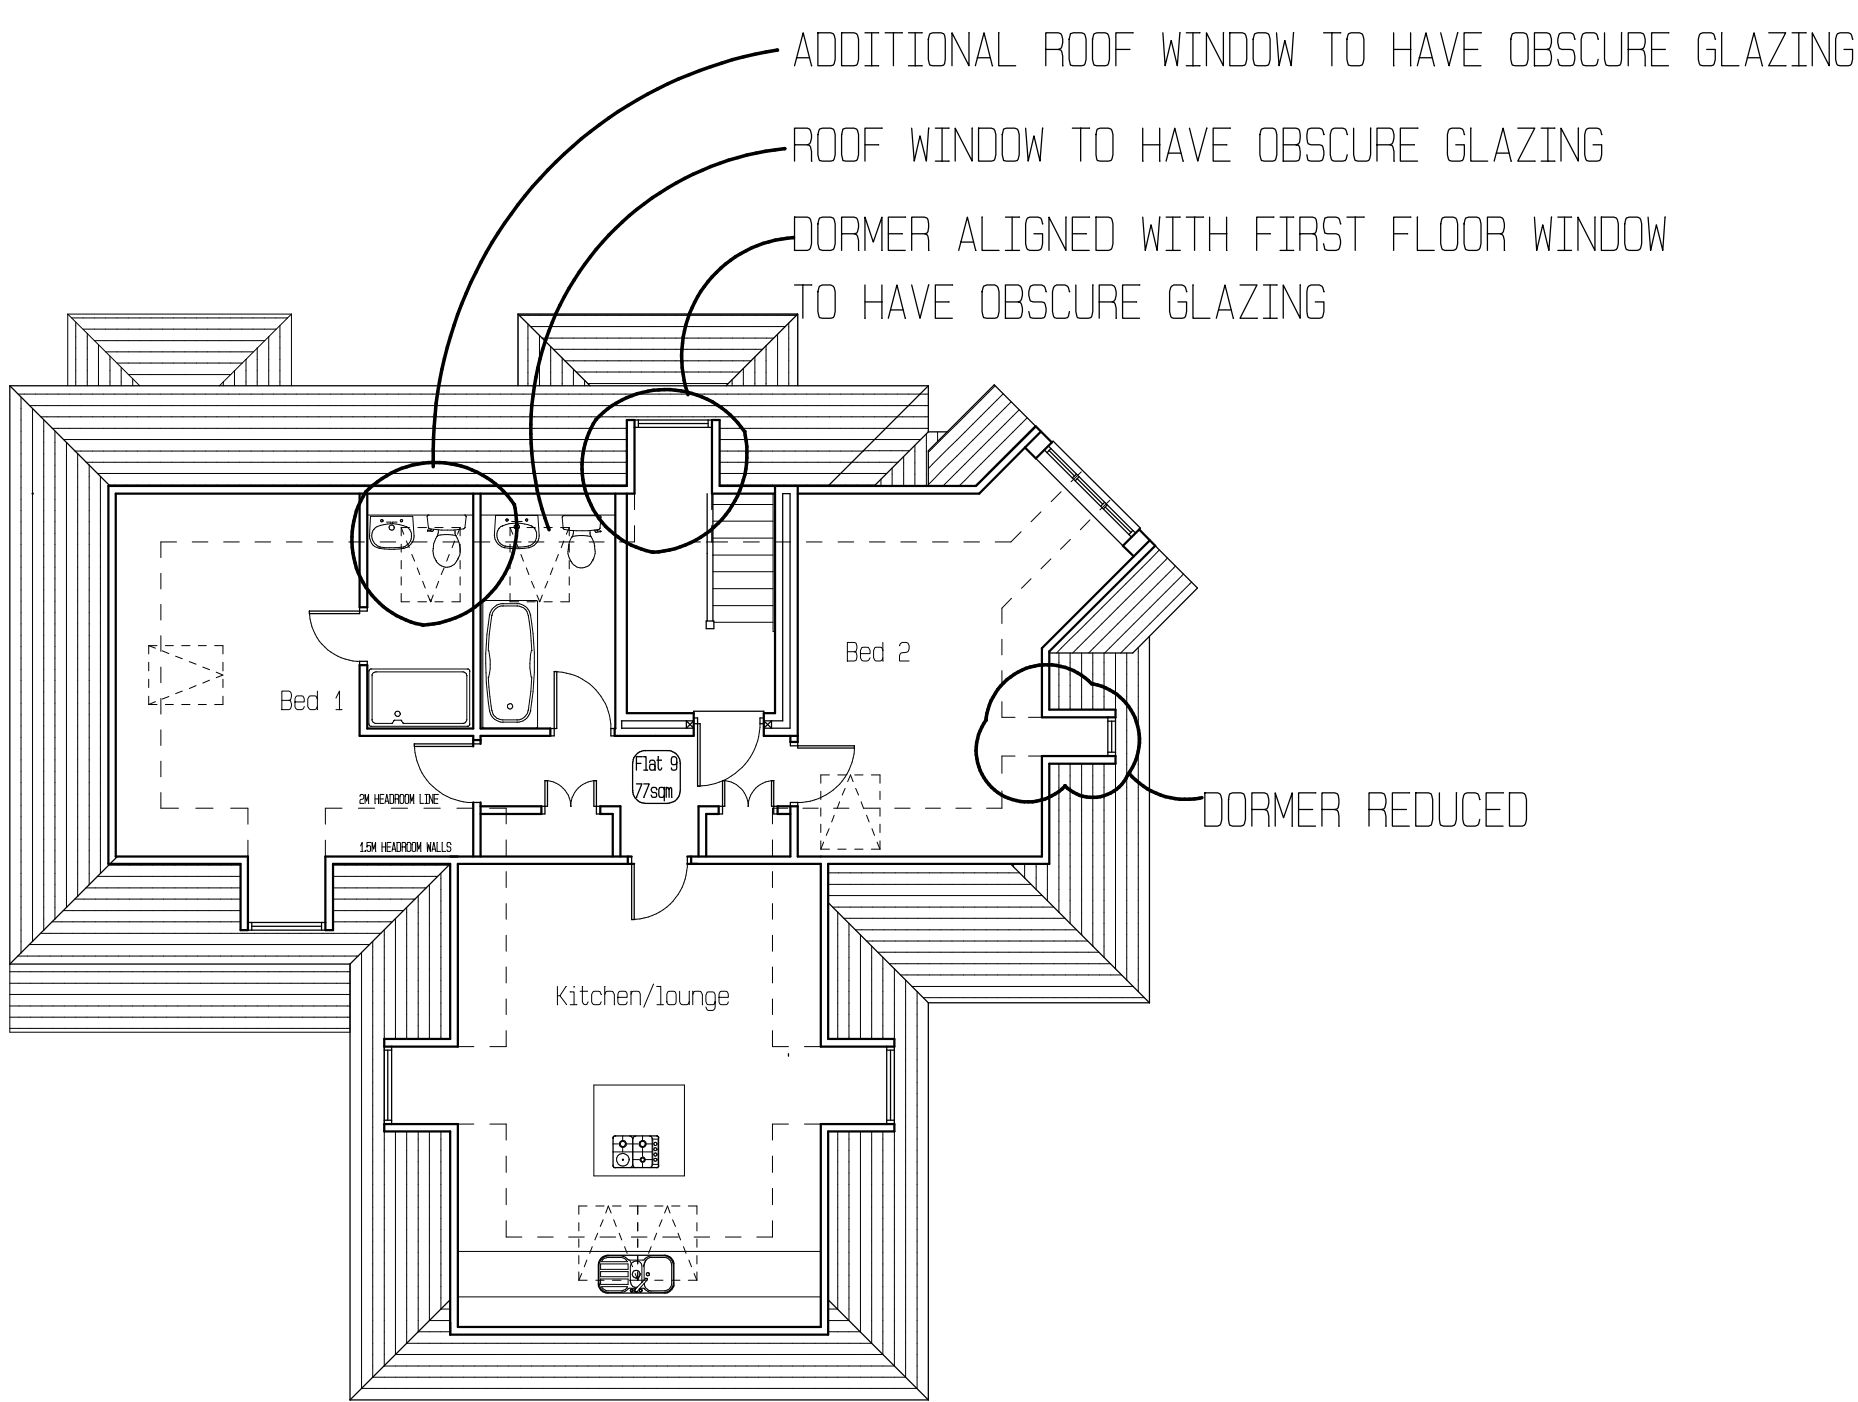

GROUND FLOOR PLAN

LANDSCAPE KEY;

- FOOTPRINT OF CONSENTED APPLICATION APP/17/00234
- GRASS
- CAR PARKING BAYS X 10 - PERMEABLE PAVING
- ASGARD TWIN CYCLE STORAGE 1900MM (D) X 900MM (W) X 1200MM (H)
- FOOTPATH IN PERMEABLE PAVING
- REFUSE STORAGE 3 X 1100 LITRE
- LOW LEVEL PLANTING BEHIND BOUNDARY FENCE AND TO CREATE DEFENSIBLE SPACE TBA
- VISITOR CYCLE STAND (5 CYCLE SPACES)

SCHEDULE OF ACCOMMODATION;

- UNIT 1 = 61SQM OR 656SQFT (2 BEDROOM)
- UNIT 2 = 61SQM OR 656SQFT (2 BEDROOM)
- UNIT 3 = 60SQM OR 645SQFT (2 BEDROOM)
- UNIT 4 = 61SQM OR 656SQFT (2 BEDROOM)
- UNIT 5 = 61SQM OR 656SQFT (2 BEDROOM)
- UNIT 6 = 63SQM OR 678SQFT (2 BEDROOM)
- UNIT 7 = 58SQM OR 624SQFT (2 BEDROOM)
- UNIT 8 = 61SQM OR 656SQFT (2 BEDROOM)
- UNIT 9 = 67SQM OR 721SQFT (2 BEDROOM - WITHIN 2m HEADROOM)

**D & K Contracting Services Ltd**  
Unit 5, Frobisher Industrial Centre  
Budds Lane, Romsey SO51 0EZ  
Tel: 01794 519500 Mobile: 07836 386496  
Email: dnkcountrysomes@aol.com

Client  
D & K

Project Title  
157 Milton Road, Cowplain  
Waterlooville, PO8 8RE

Drawing Title  
Proposed Plans

Scale  
1:100 On A1 Paper

Drawn By  
AC

0 2m 4m 6m 8m 10m

© This drawing is the copyright of ACA Design Limited. It may not be copied, altered or reproduced without their written authority.  
IF IN DOUBT ASK !!

Drawing No.  
2019/01

Rev.  
G