


NOTES:

All dimensions to be checked on site and any discrepancy notified to The Martin Ralph Group. Written dimensions are to be used in preference to scaled dimensions.

This drawing is the property of The Martin Ralph Group and must not be reproduced, in part or whole, or deviated from, without their permission.

It is essential that prior to commencement and during construction works, the contractor reviews the drawings and specification and immediately reports any discrepancies, omissions, anomalies, non-industry standard features or other concerns.

For both pricing and construction purposes Structural, Mechanical, Electrical and Services drawings shall be coordinated and shall take precedence over the layout drawings. Any discrepancies are to be brought to the immediate attention of The Martin Ralph Group.



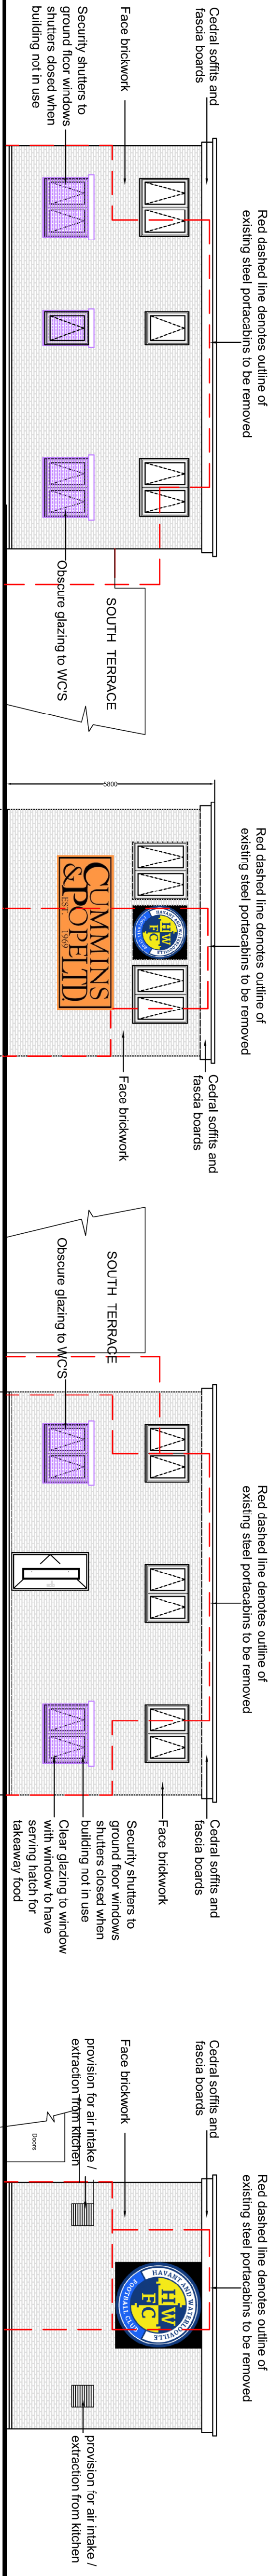


SOUTH ELEVATION
Scale 1:100 @ A1


EAST ELEVATION
Scale 1:100 @ A1

NORTH ELEVATION
Scale 1:100 @ A1



WEST ELEVATION
Scale 1:100 @ A1

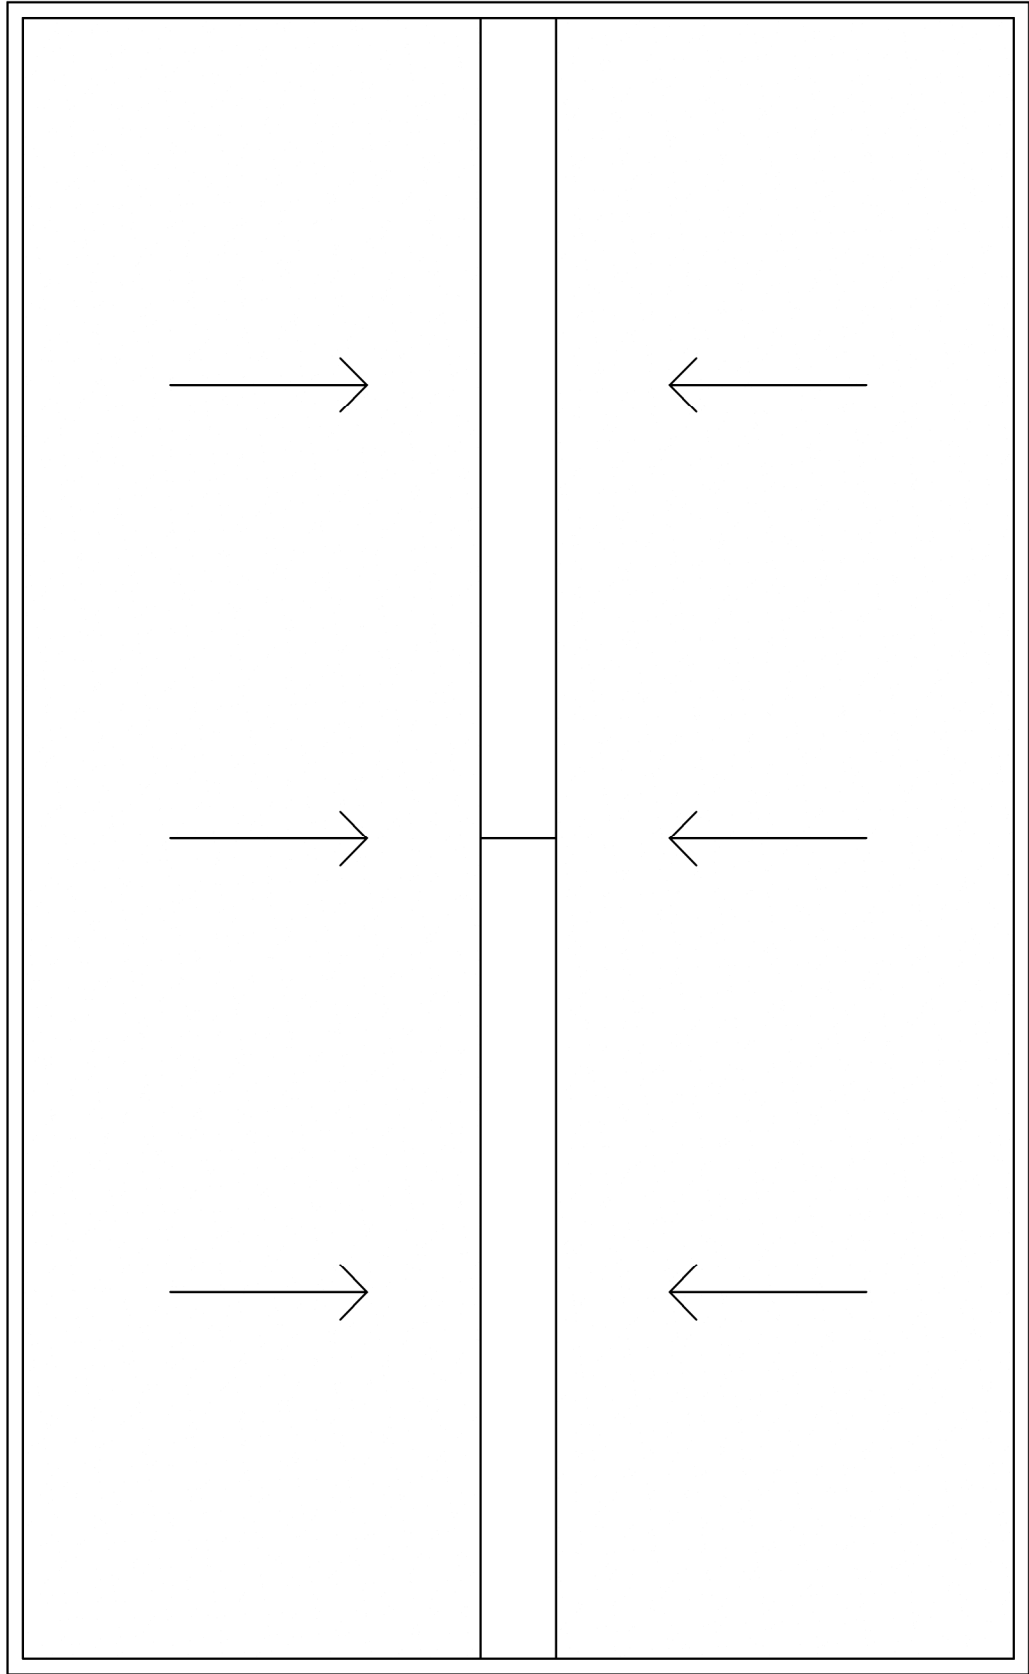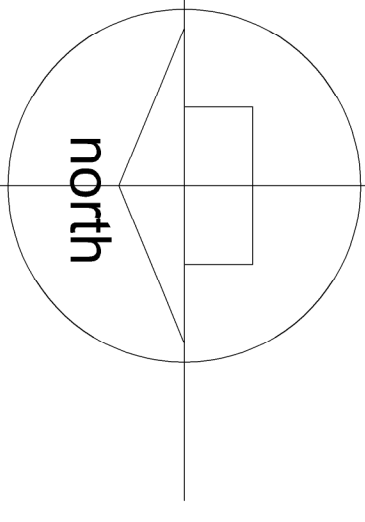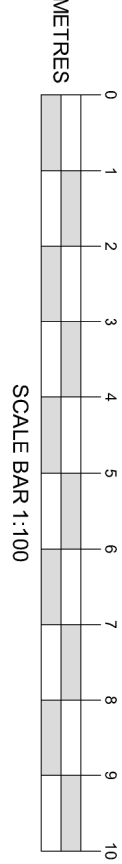


ROOF PLAN
Scale 1:50 @ A1

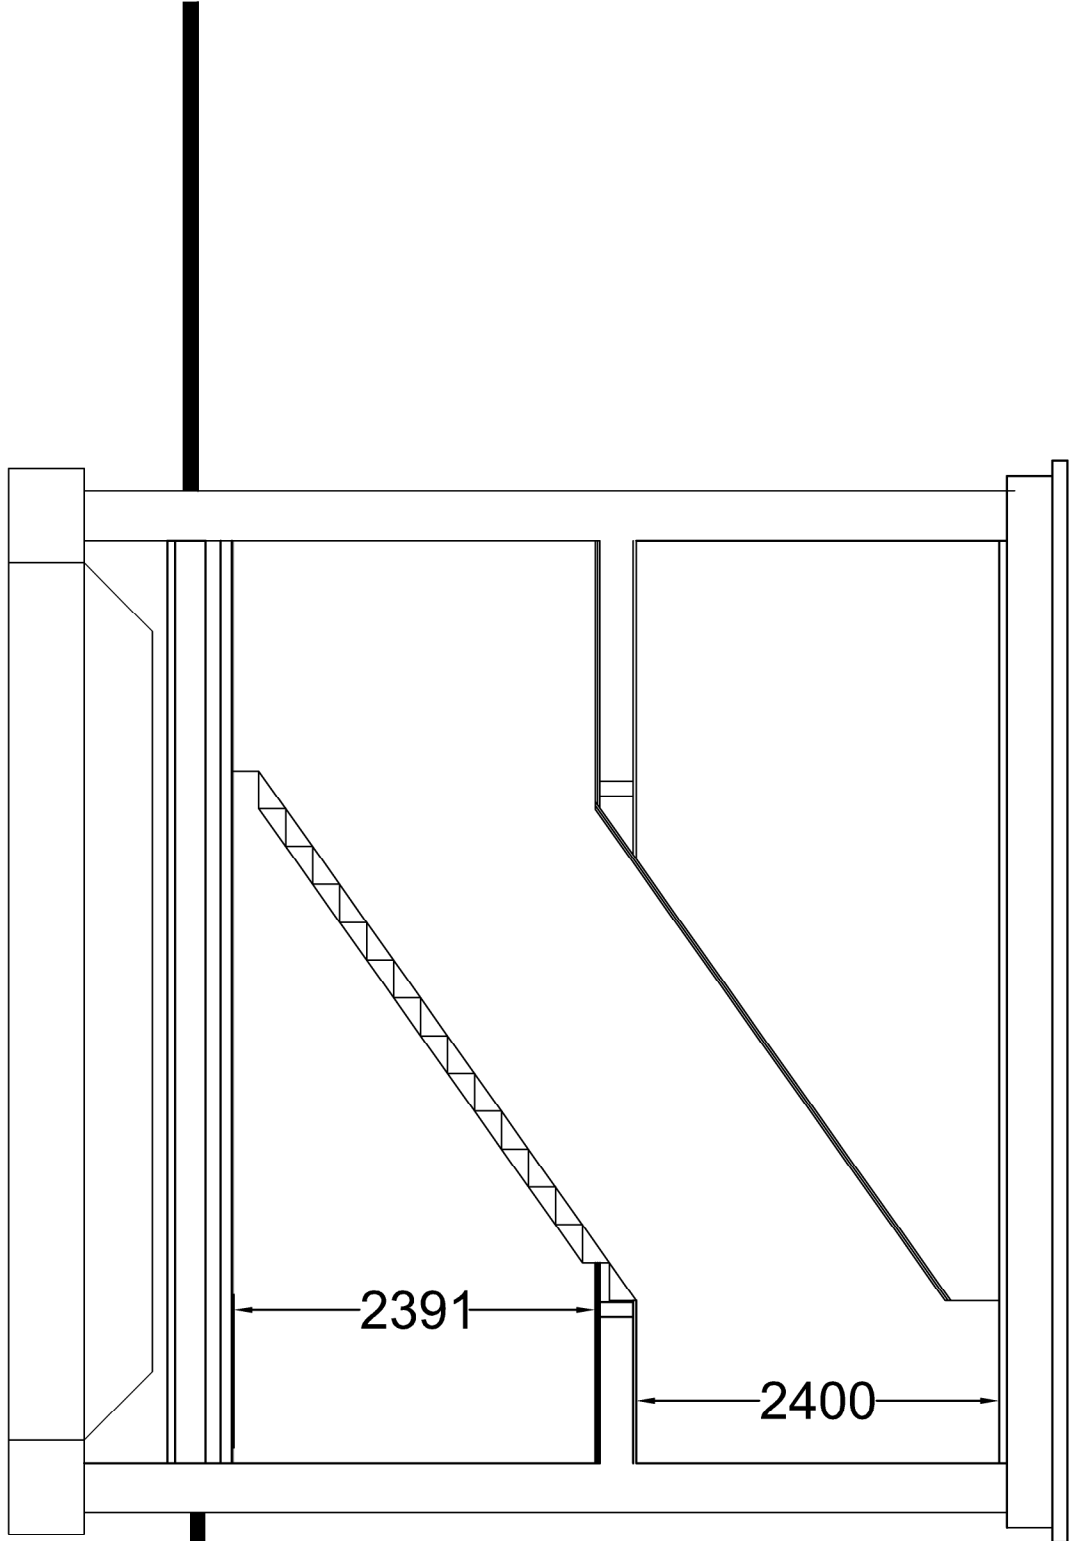

SECTION A A
Scale 1:50 @ A1

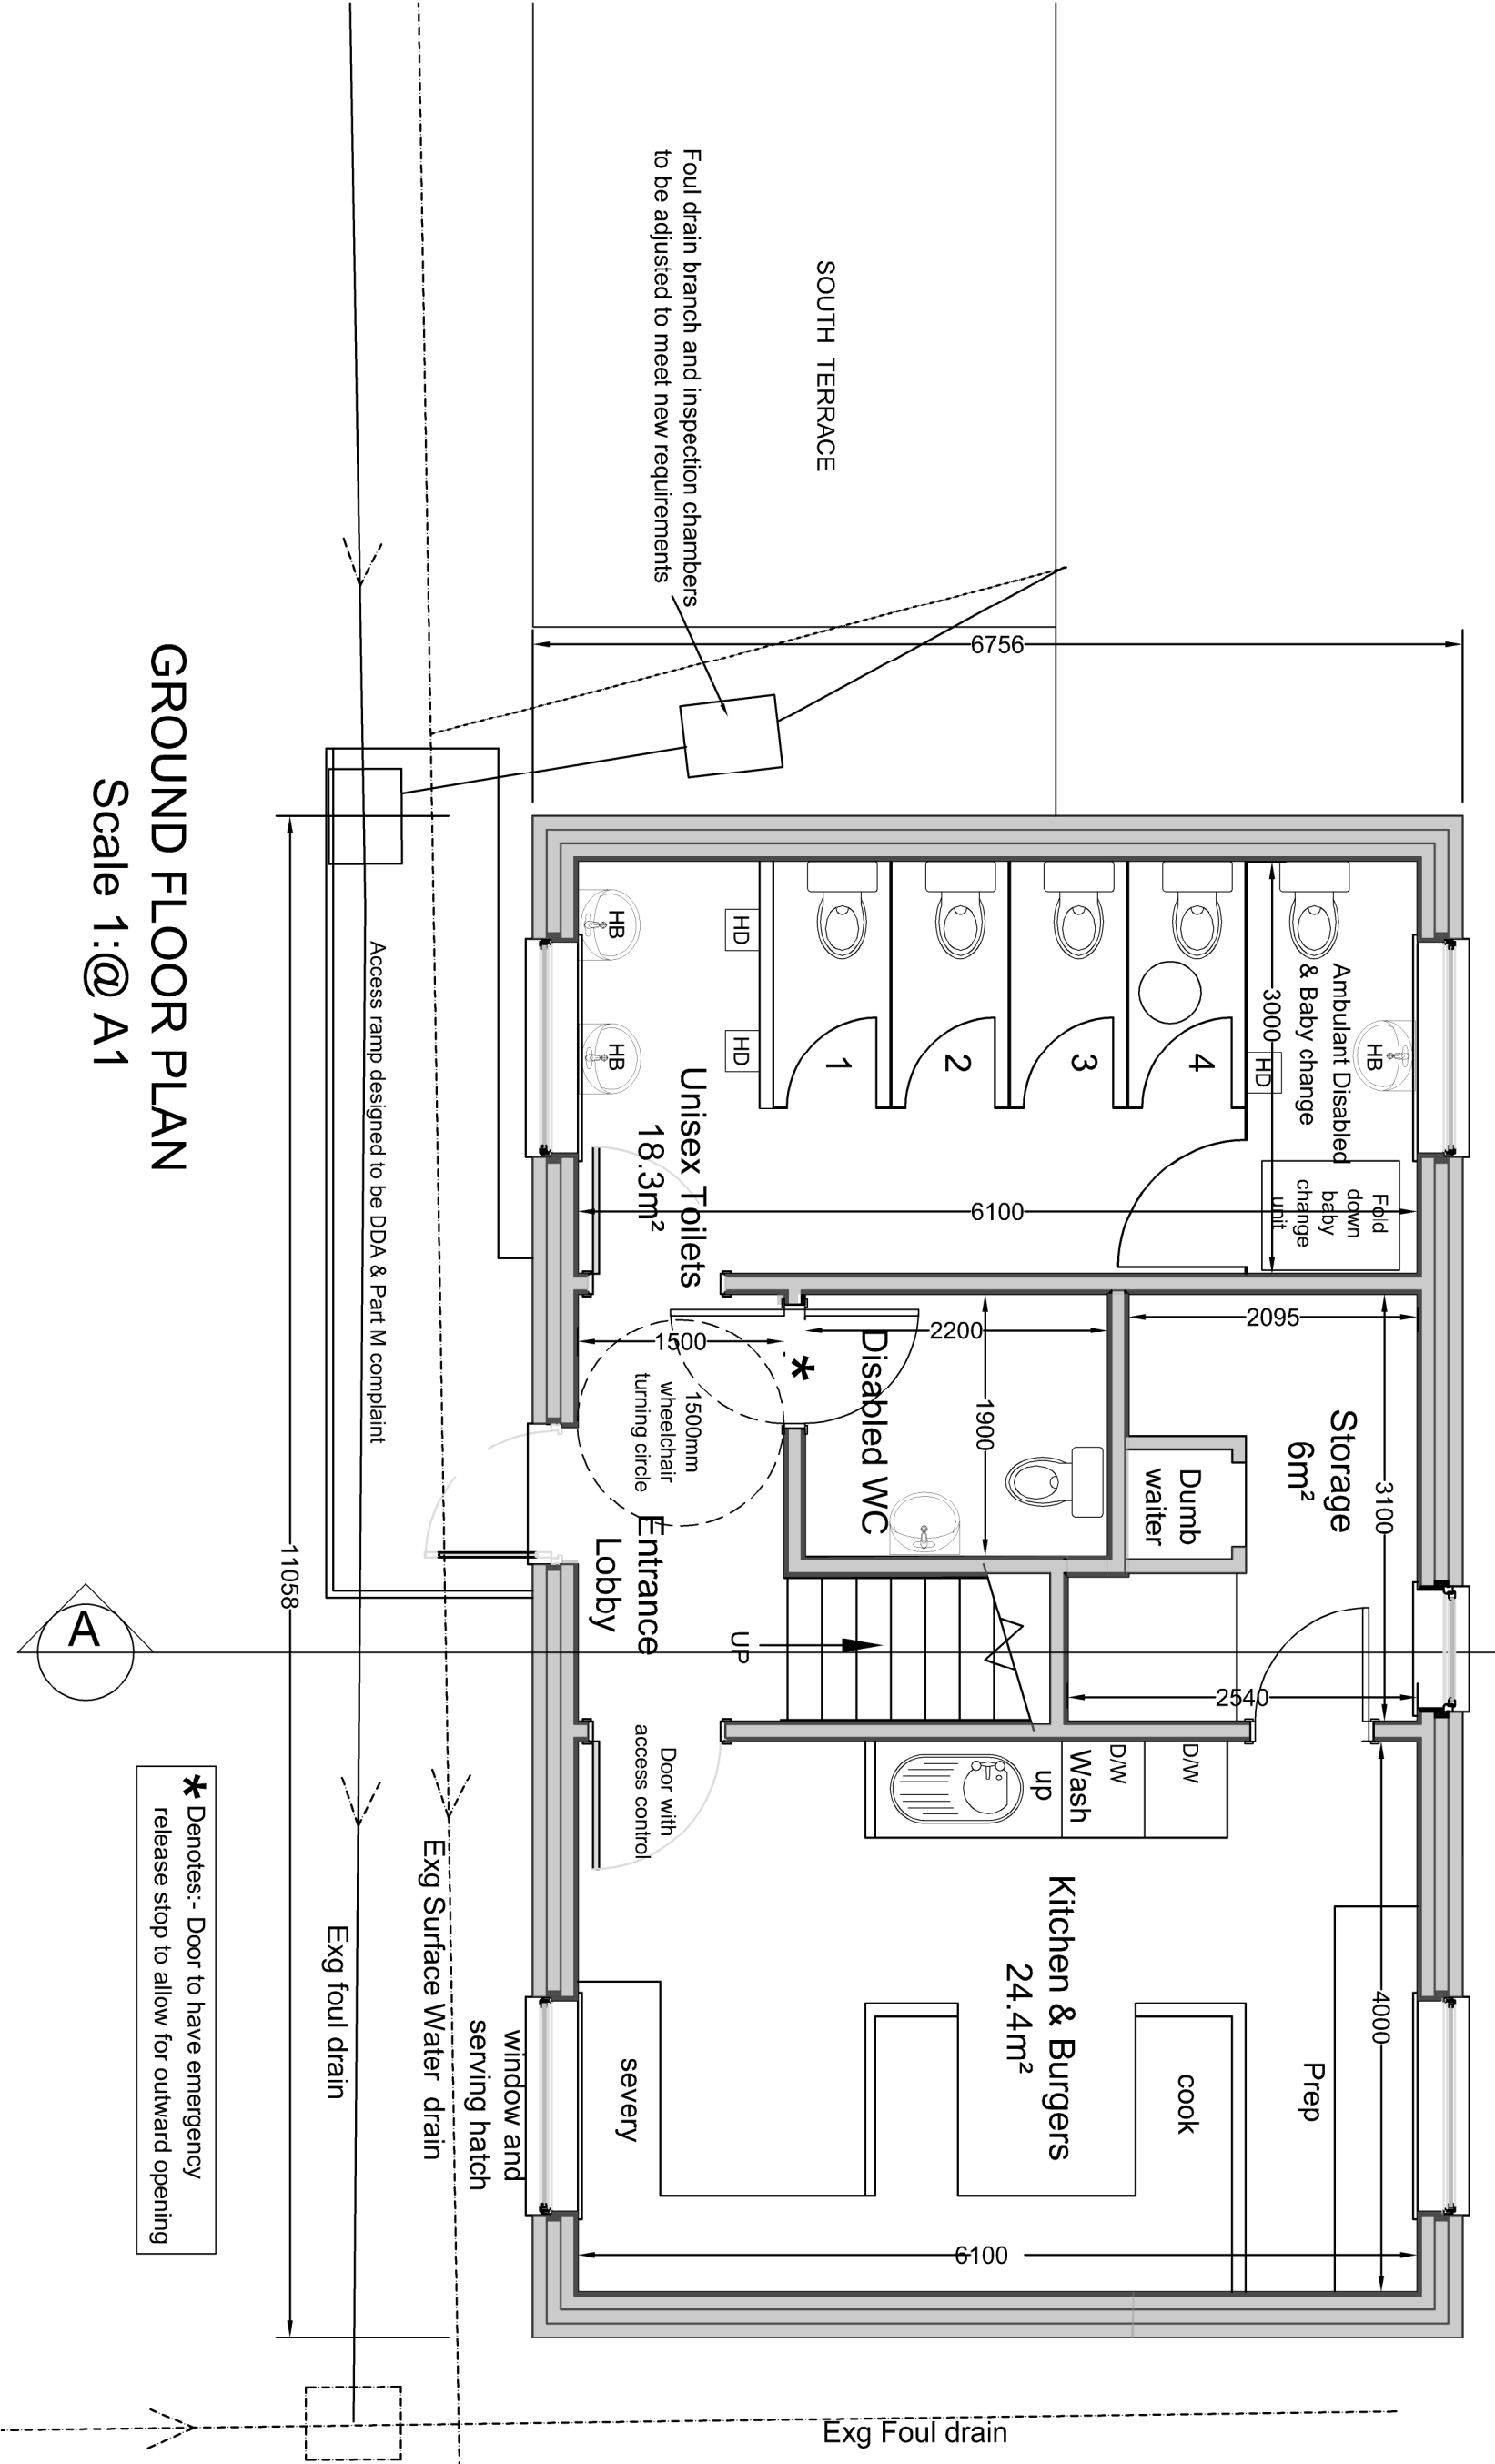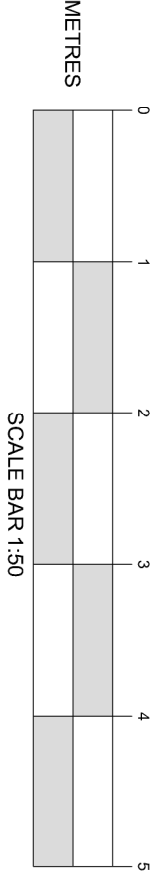

GROUND FLOOR PLAN
Scale 1:50 @ A1

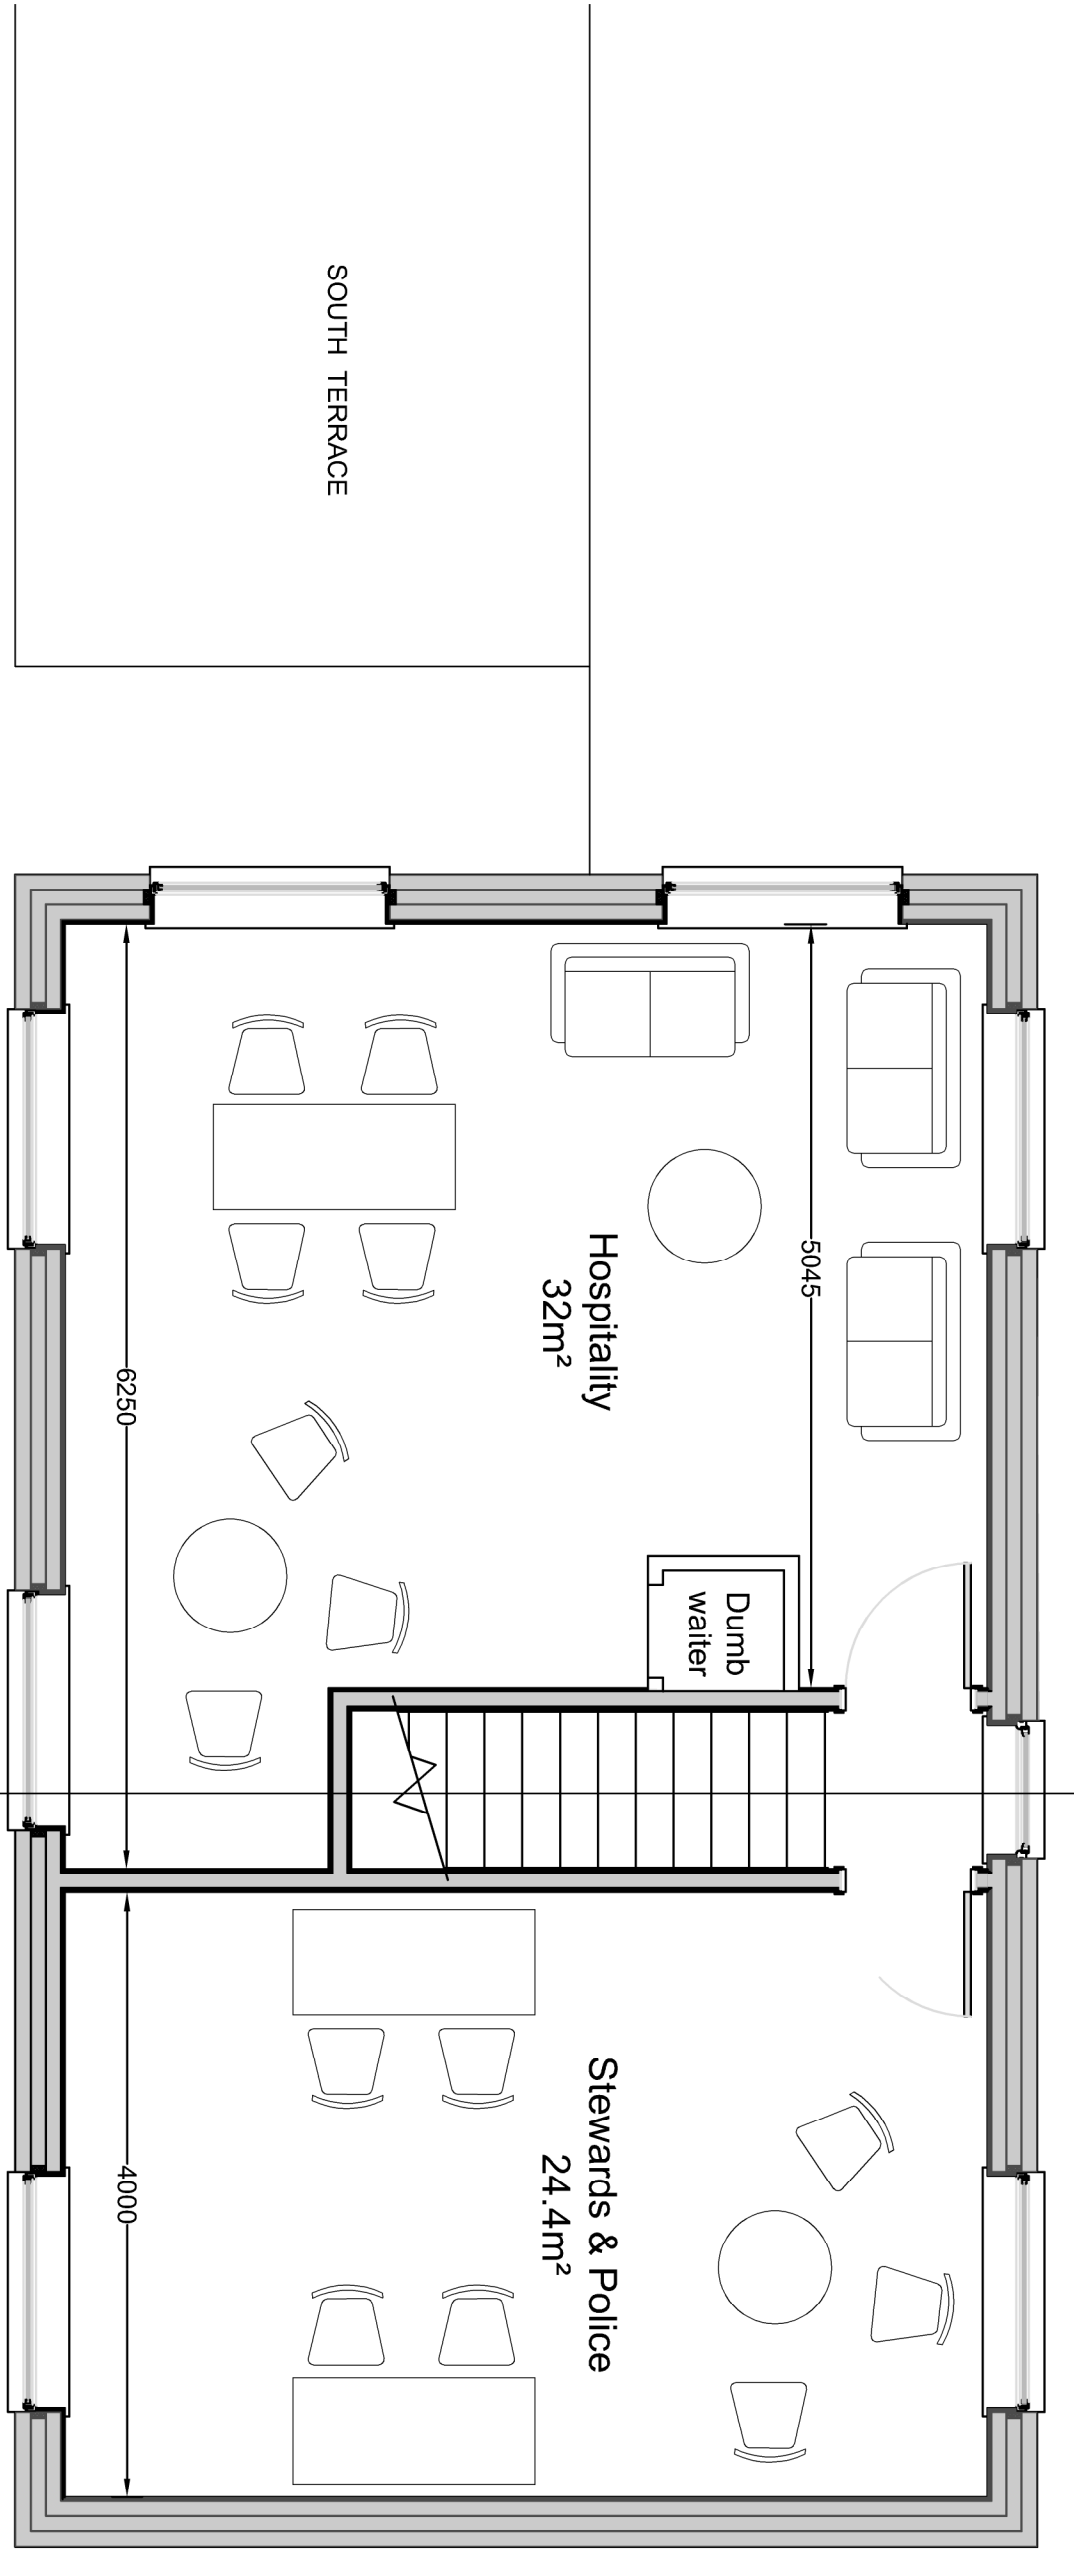

FIRST FLOOR PLAN
Scale 1:50 @ A1

PLANNING

AMENDMENTS

DATE

P1 First issued 30.06.2020

CLIENT
HAYANT & WATERLOOVILLE FOOTBALL CLUB
WESTLEIGH PARK
WESTLEIGH ROAD
WESTLEIGH
HANTS
PO9 5TH

PROJECT
PROPOSED REPLACEMENT OF PORTACABINS
WITH NEW HOSPITALITY SUITE

PROPOSED FLOOR PLANS
AND ELEVATIONS

DATE

30.06.2020

SCALE

1:100 & 1:50 @ A1

DRAWING No

18.127/103

REVISION

P1

TITLE

MARTIN RALPH GROUP

CHARTERED SURVEYORS
ARCHITECTS & ENGINEERS

11 Dragon House
Hillside Court
Hillside Business Park
Pottersdown
Hartlepool
TS27 7BP

www.martinralph.co.uk
info@martinralph.co.uk
T. 023 8225 7711
F. 023 8225 7712