




Proposed Front Elevation

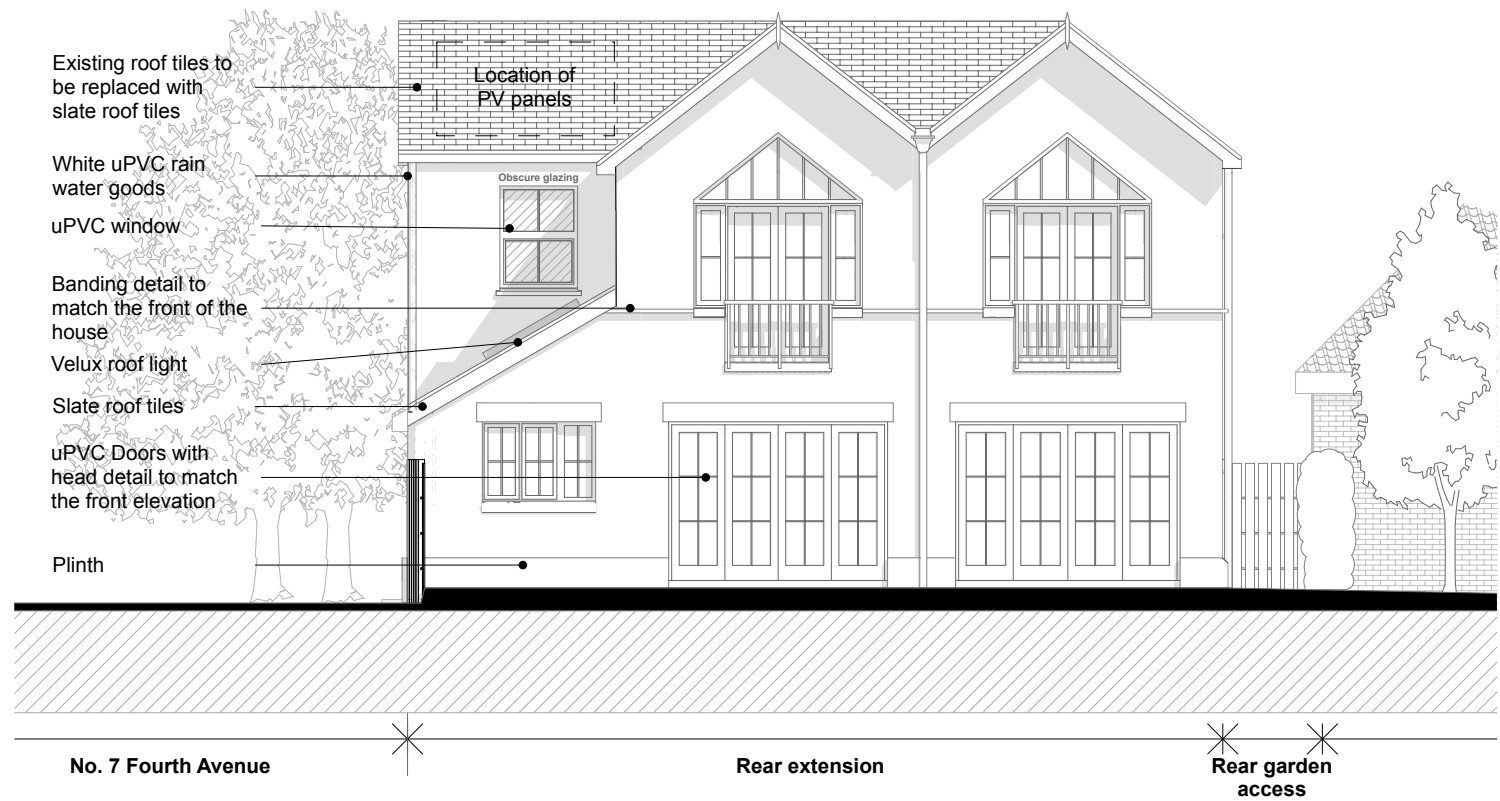

Proposed Rear Elevation



C	28.05.20	Chimney removed
B	17.01.18	Rear window amended
A	07.07.15	PV panels added

Client	Ivy Lodge 5 Fourth Avenue Havant New Build House		
Architect	Innovate 4 Limited Studio 2, Villiers Road Southsea, Hampshire PO5 2HG www.innovate4.com		
Drawing	Proposed Elevations	Scale	1:100@A3
Drawing No.	PL 06	Status	Planning
		Revision	C