




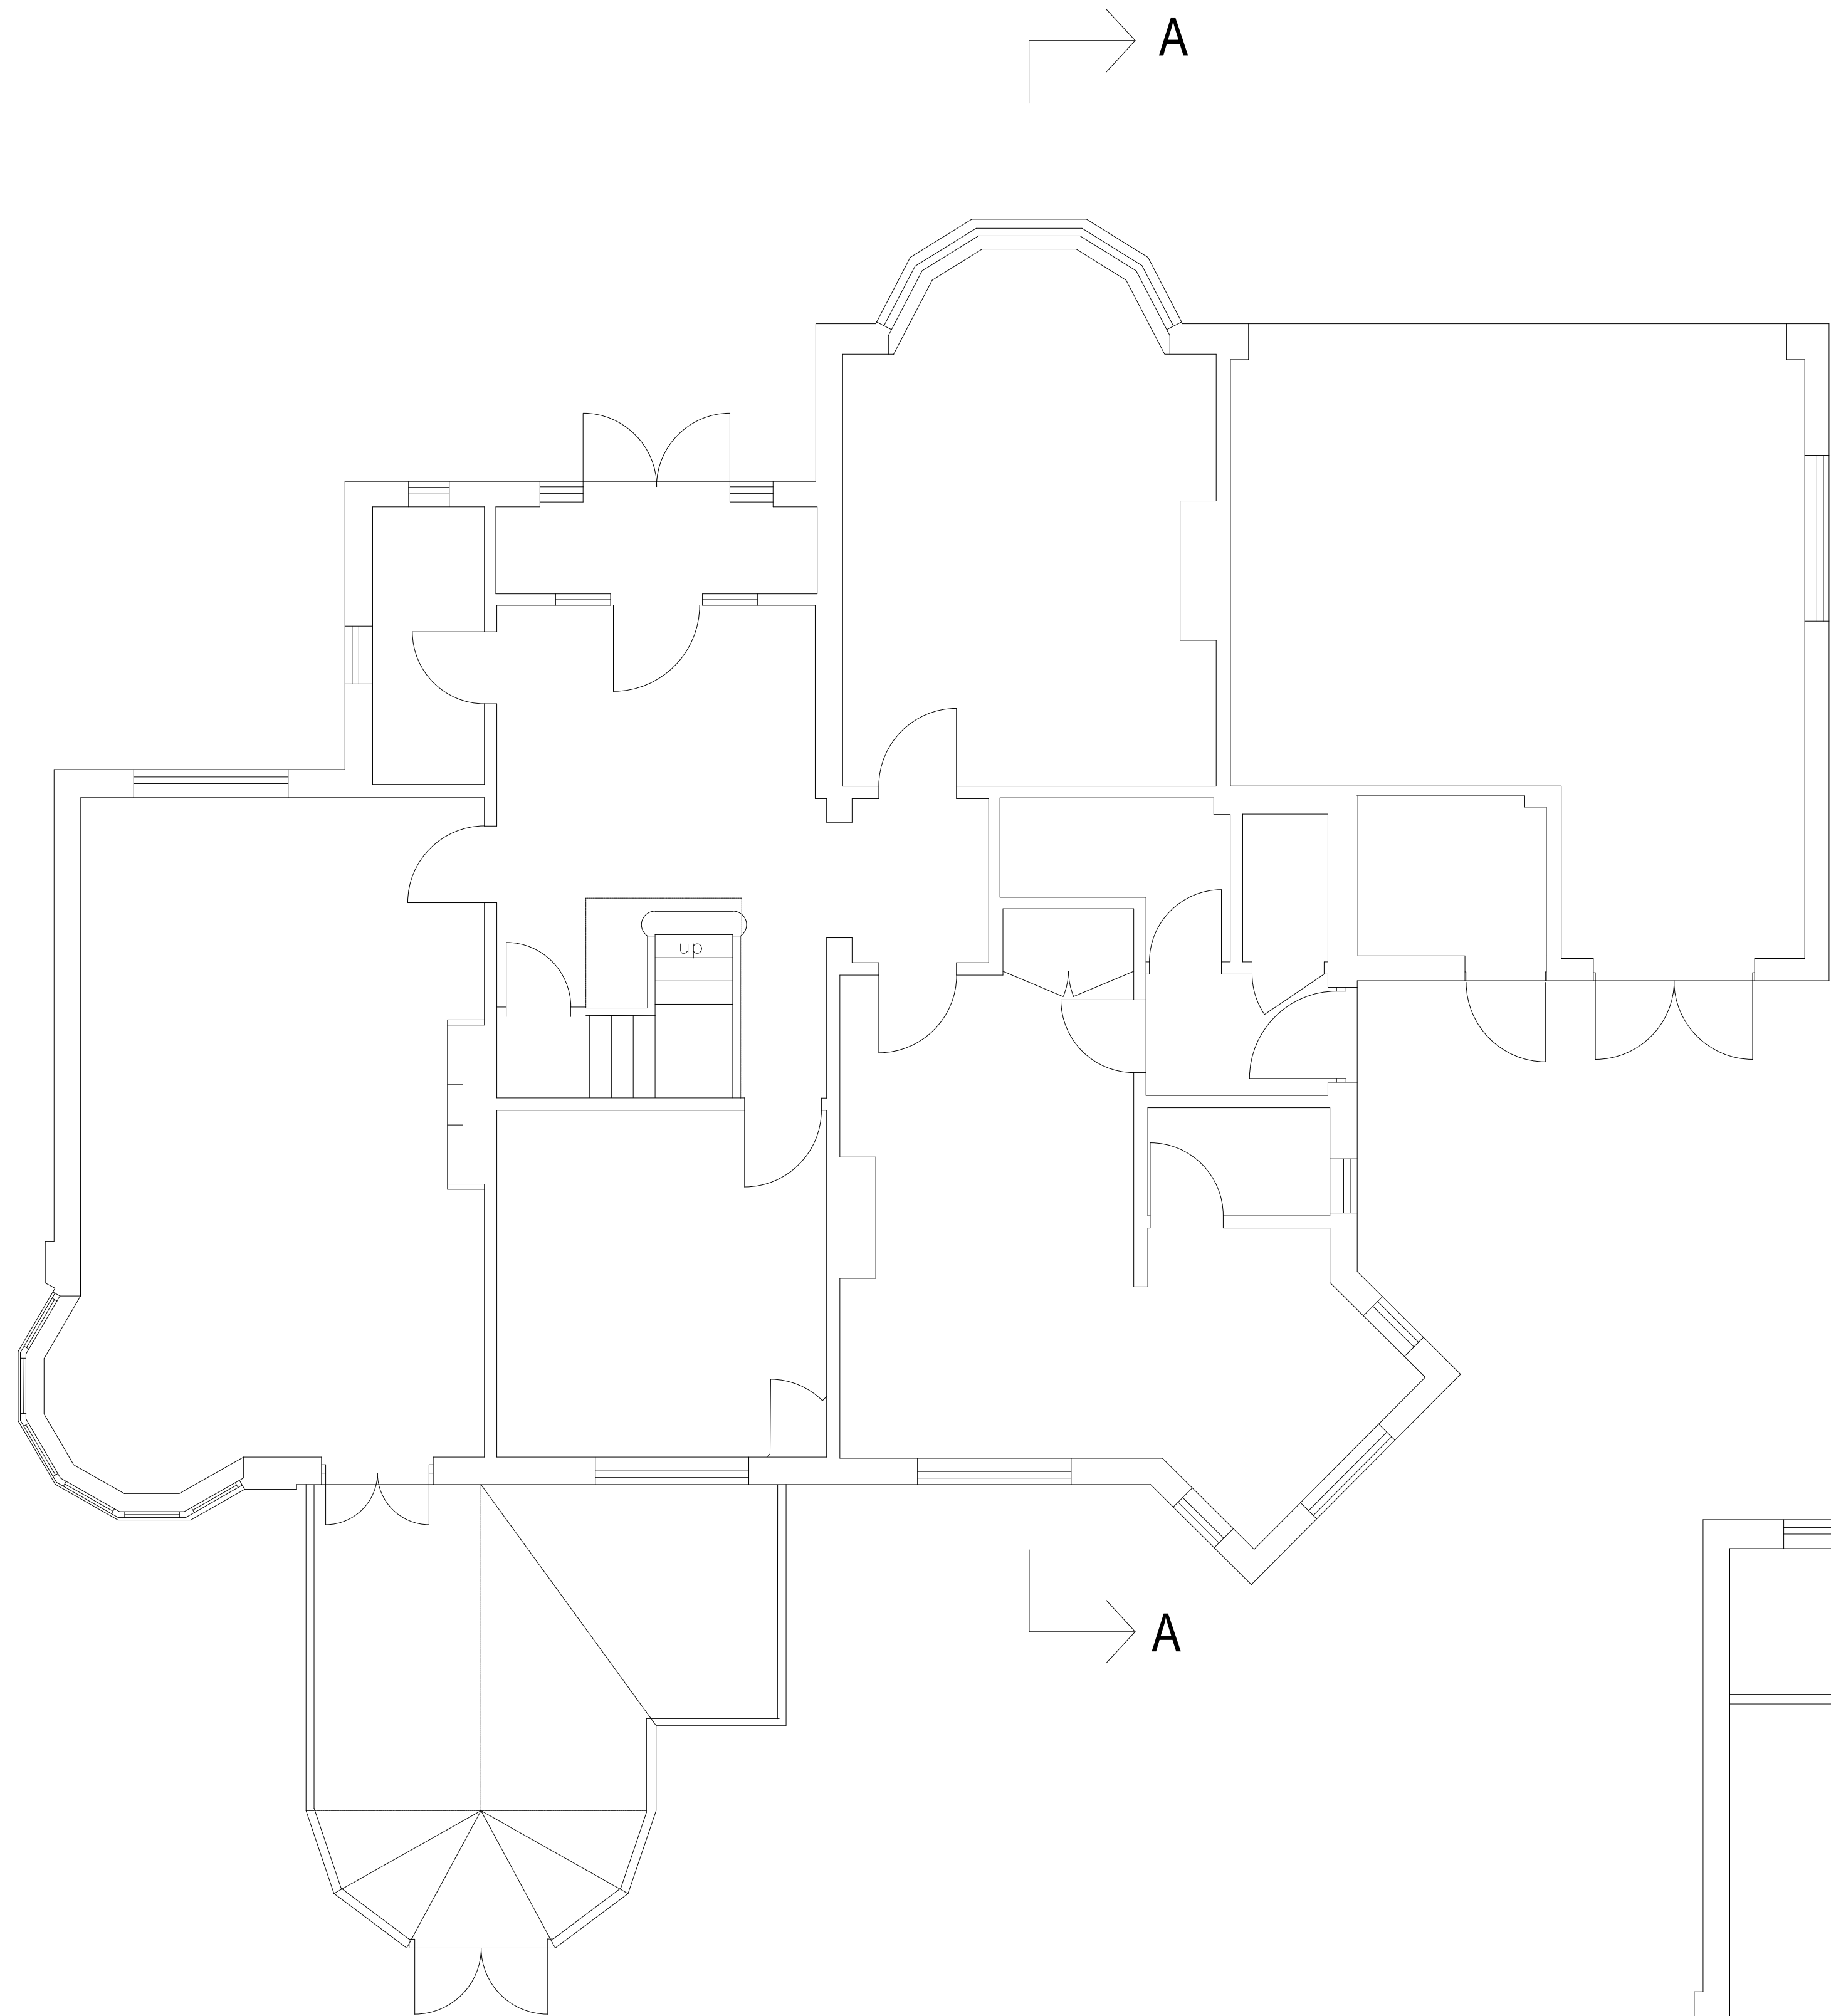

Existing Ground Floor Plan (Scale 1:50)

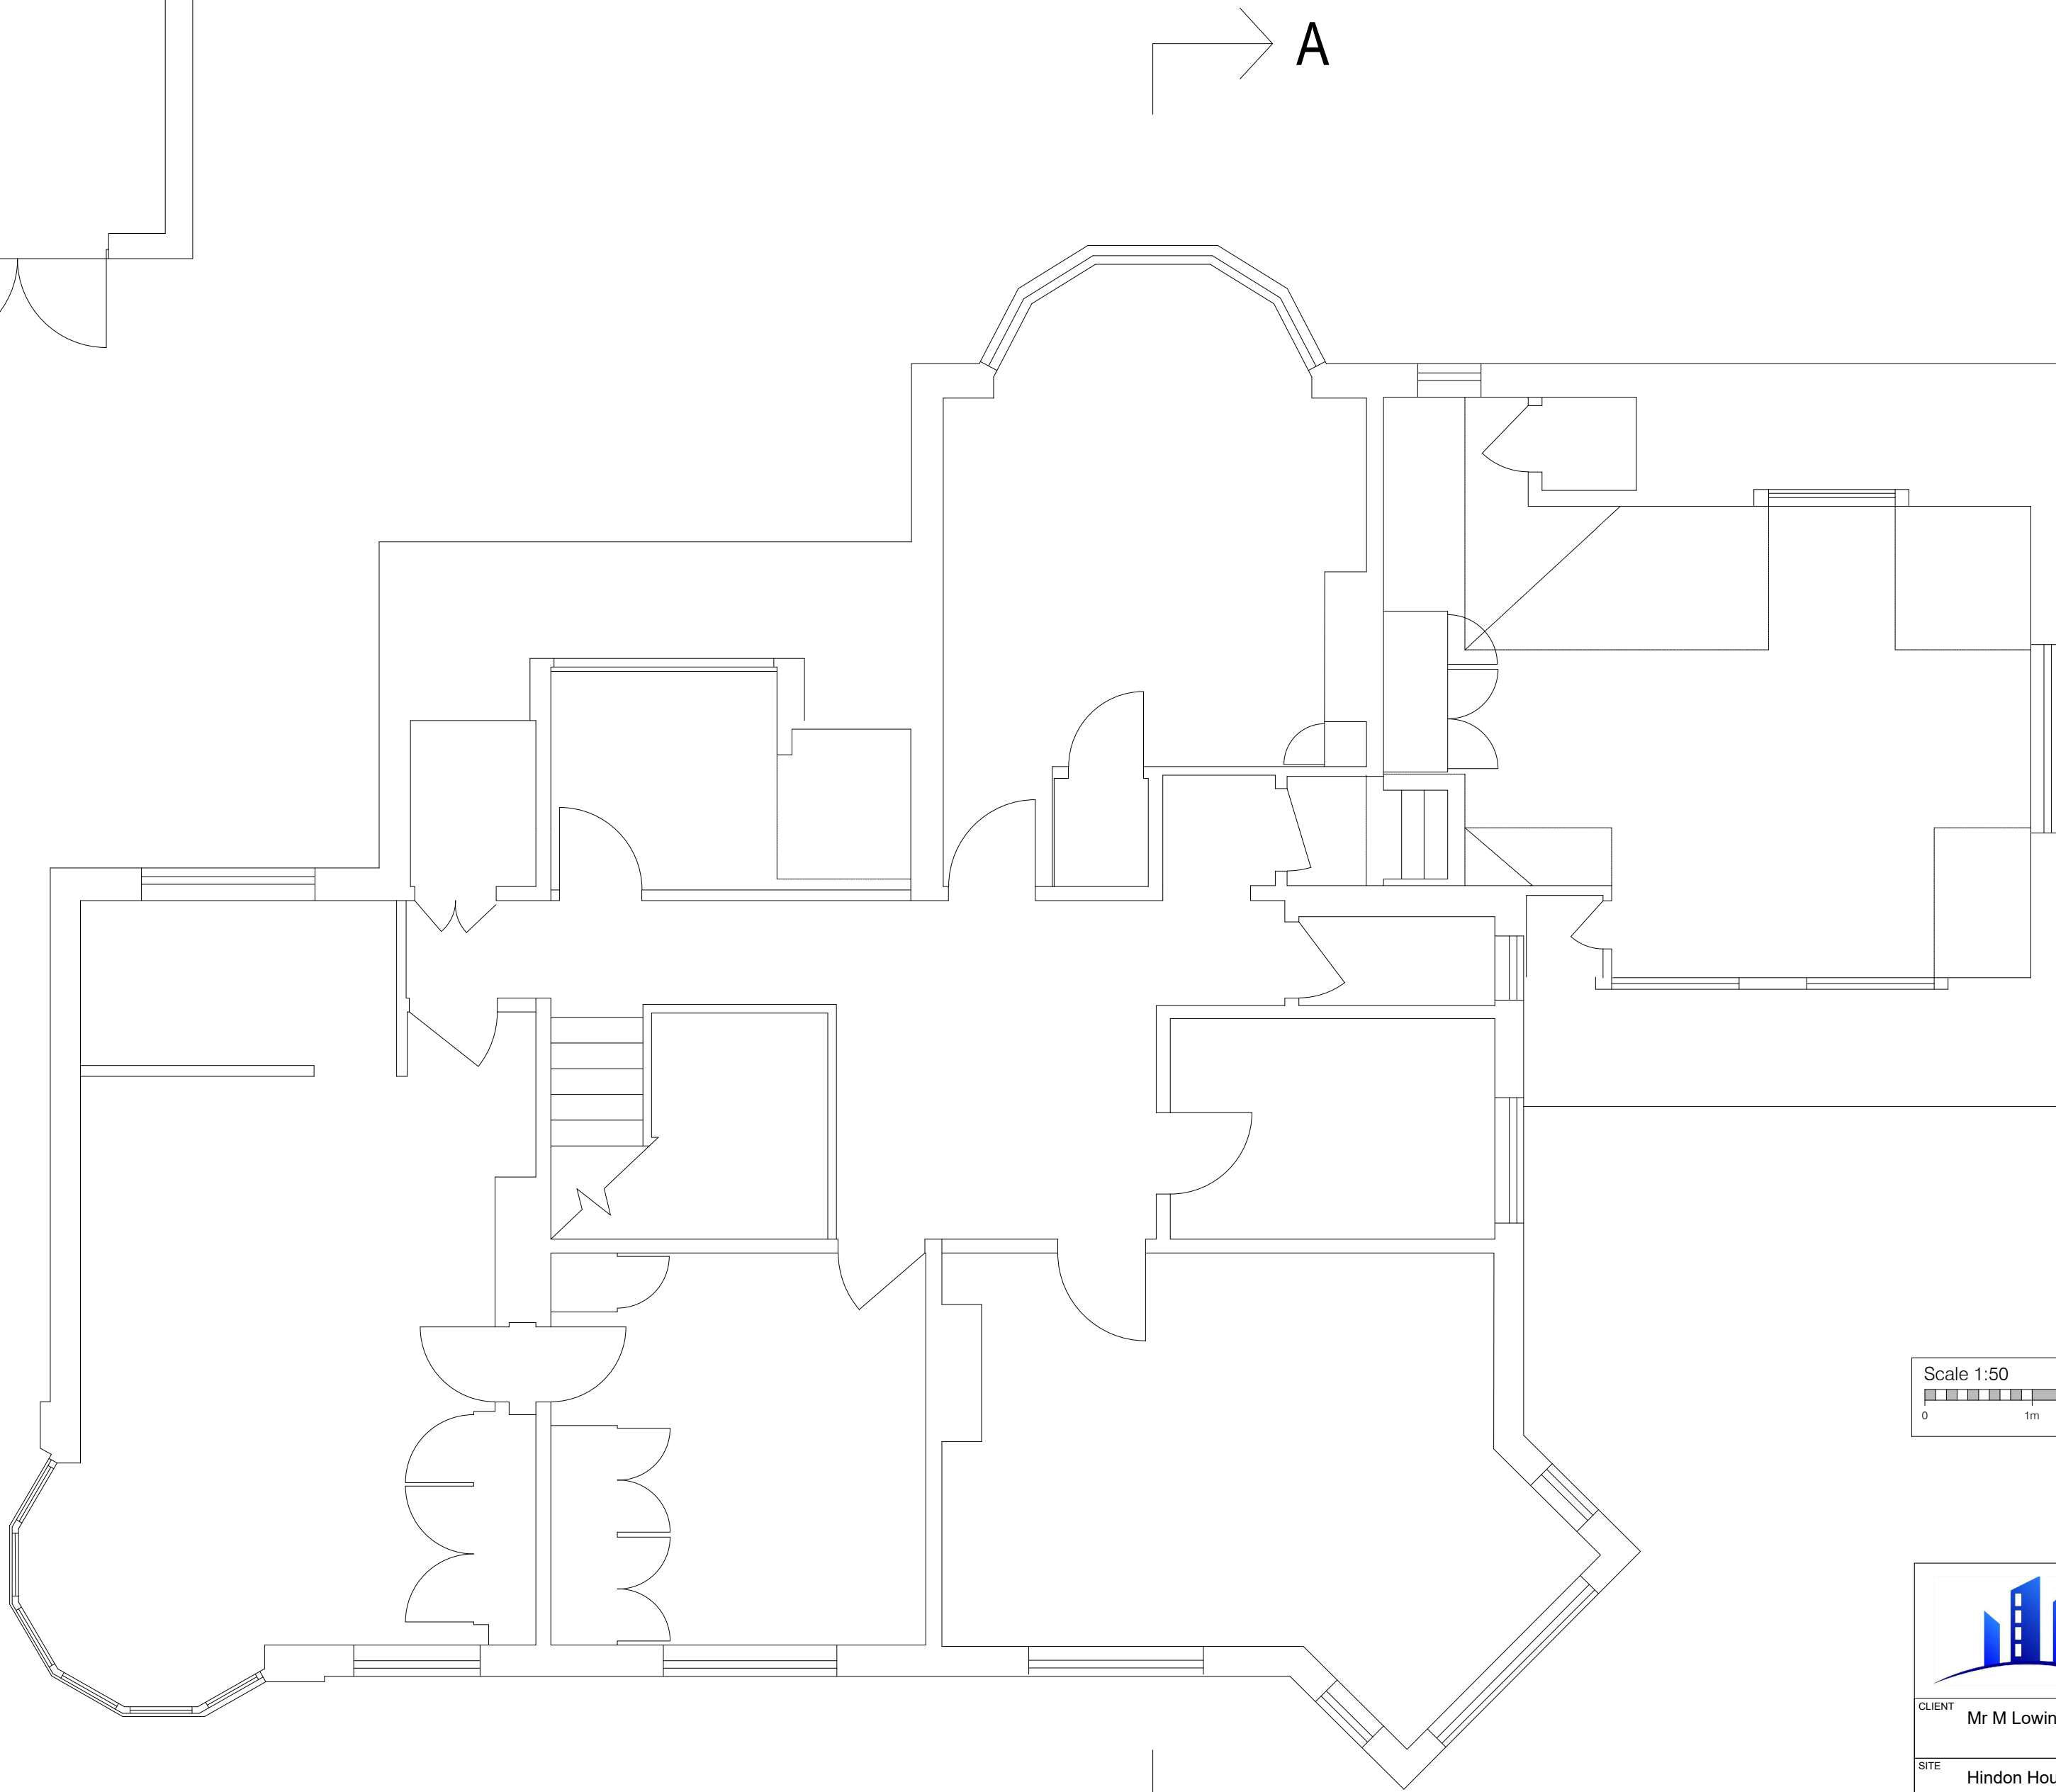

Existing First Floor Plan (Scale 1:50)

 

 Residential Development Solutions		
CLIENT Mr M Lowings		
SITE Hindon House, Emsworth		
TITLE Existing Floor Plans - Extension		
SCALE 1:50(A1)	DRAWING NO. KALO-0226-EX20	REVISION
DATE Dec 19	CHECKED	
DRAWN		
KALOTEC LIMITED, Camo Hall, Farnham, Hampshire, PO16 8AB Telephone: 01299 227 424 Email: info@kalotec.co.uk Website: www.kalotec.co.uk		
COPYRIGHT © KALOTEC LIMITED		