

1 J Murray Associates Ltd
200 Seafort
Havning Island
Hampshire
PO11 9HR
Phone 07779 246915
e-mail ian@ijma.co.uk

These drawings are the property of IJ Murray Associates Ltd and should not be reproduced or used in any way without the permission of a Director of IJ Murray Associates Ltd


Mr & Mrs Spraggs
38 The Kench HI
Proposed Building V6

Enlarged floor plan

Project number	Project Number
Date	Issue Date
Drawn by	Author
Checked by	Checker

A106.3

1:50

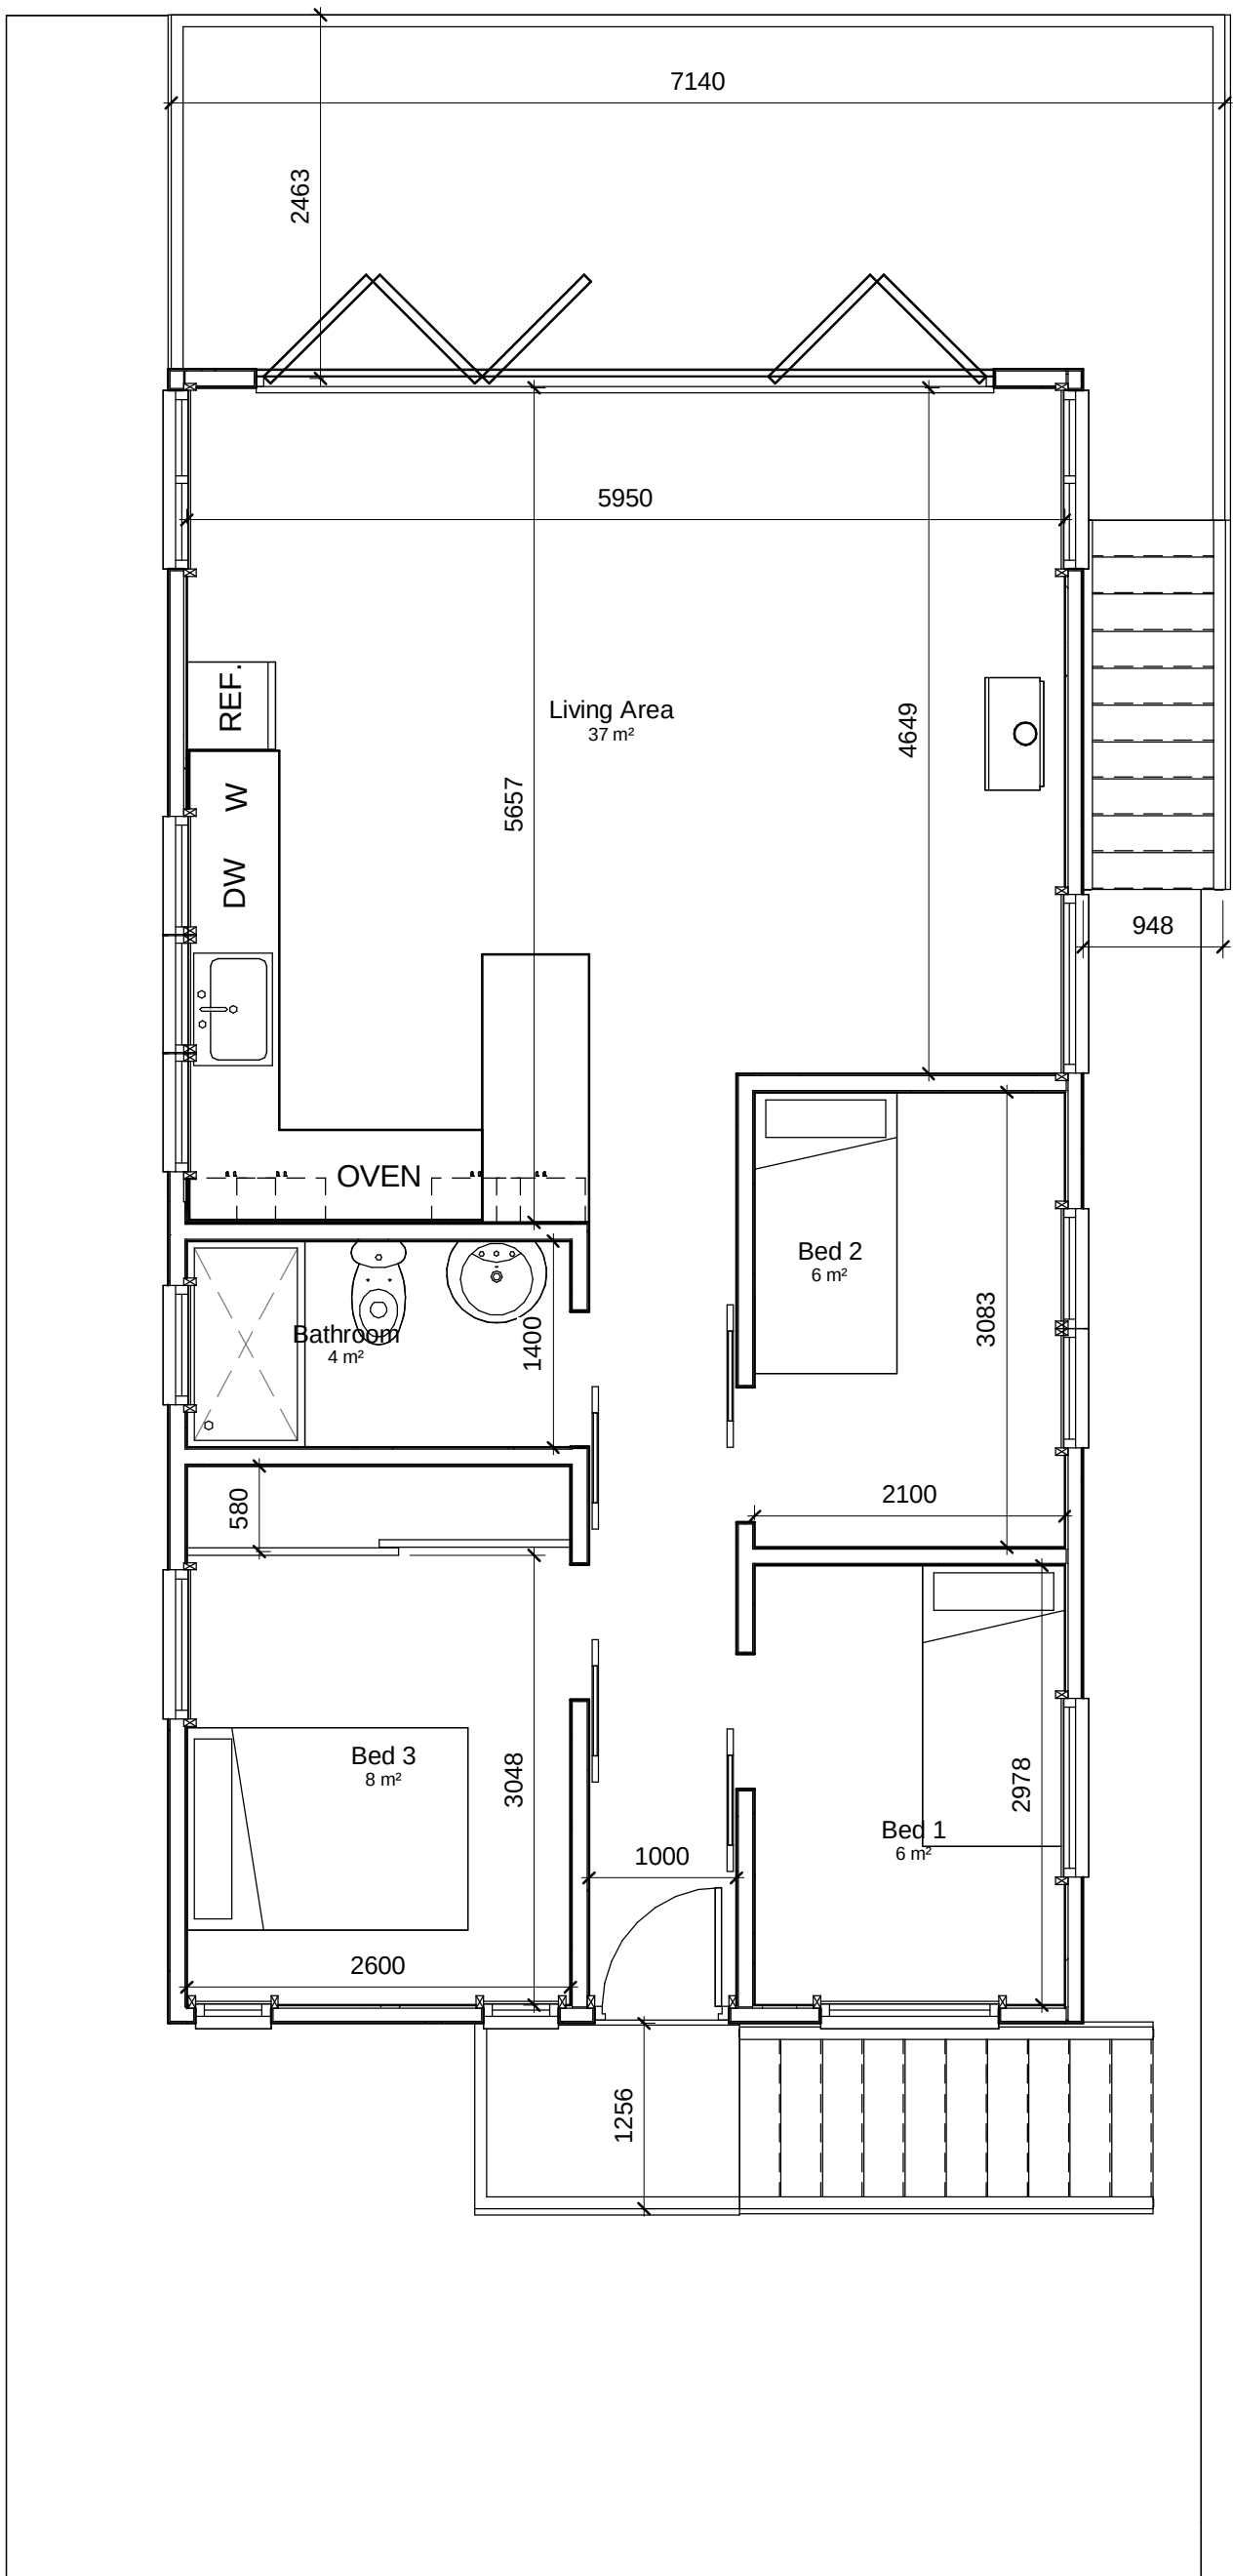

Floor Plan Copy 1

1 : 50