


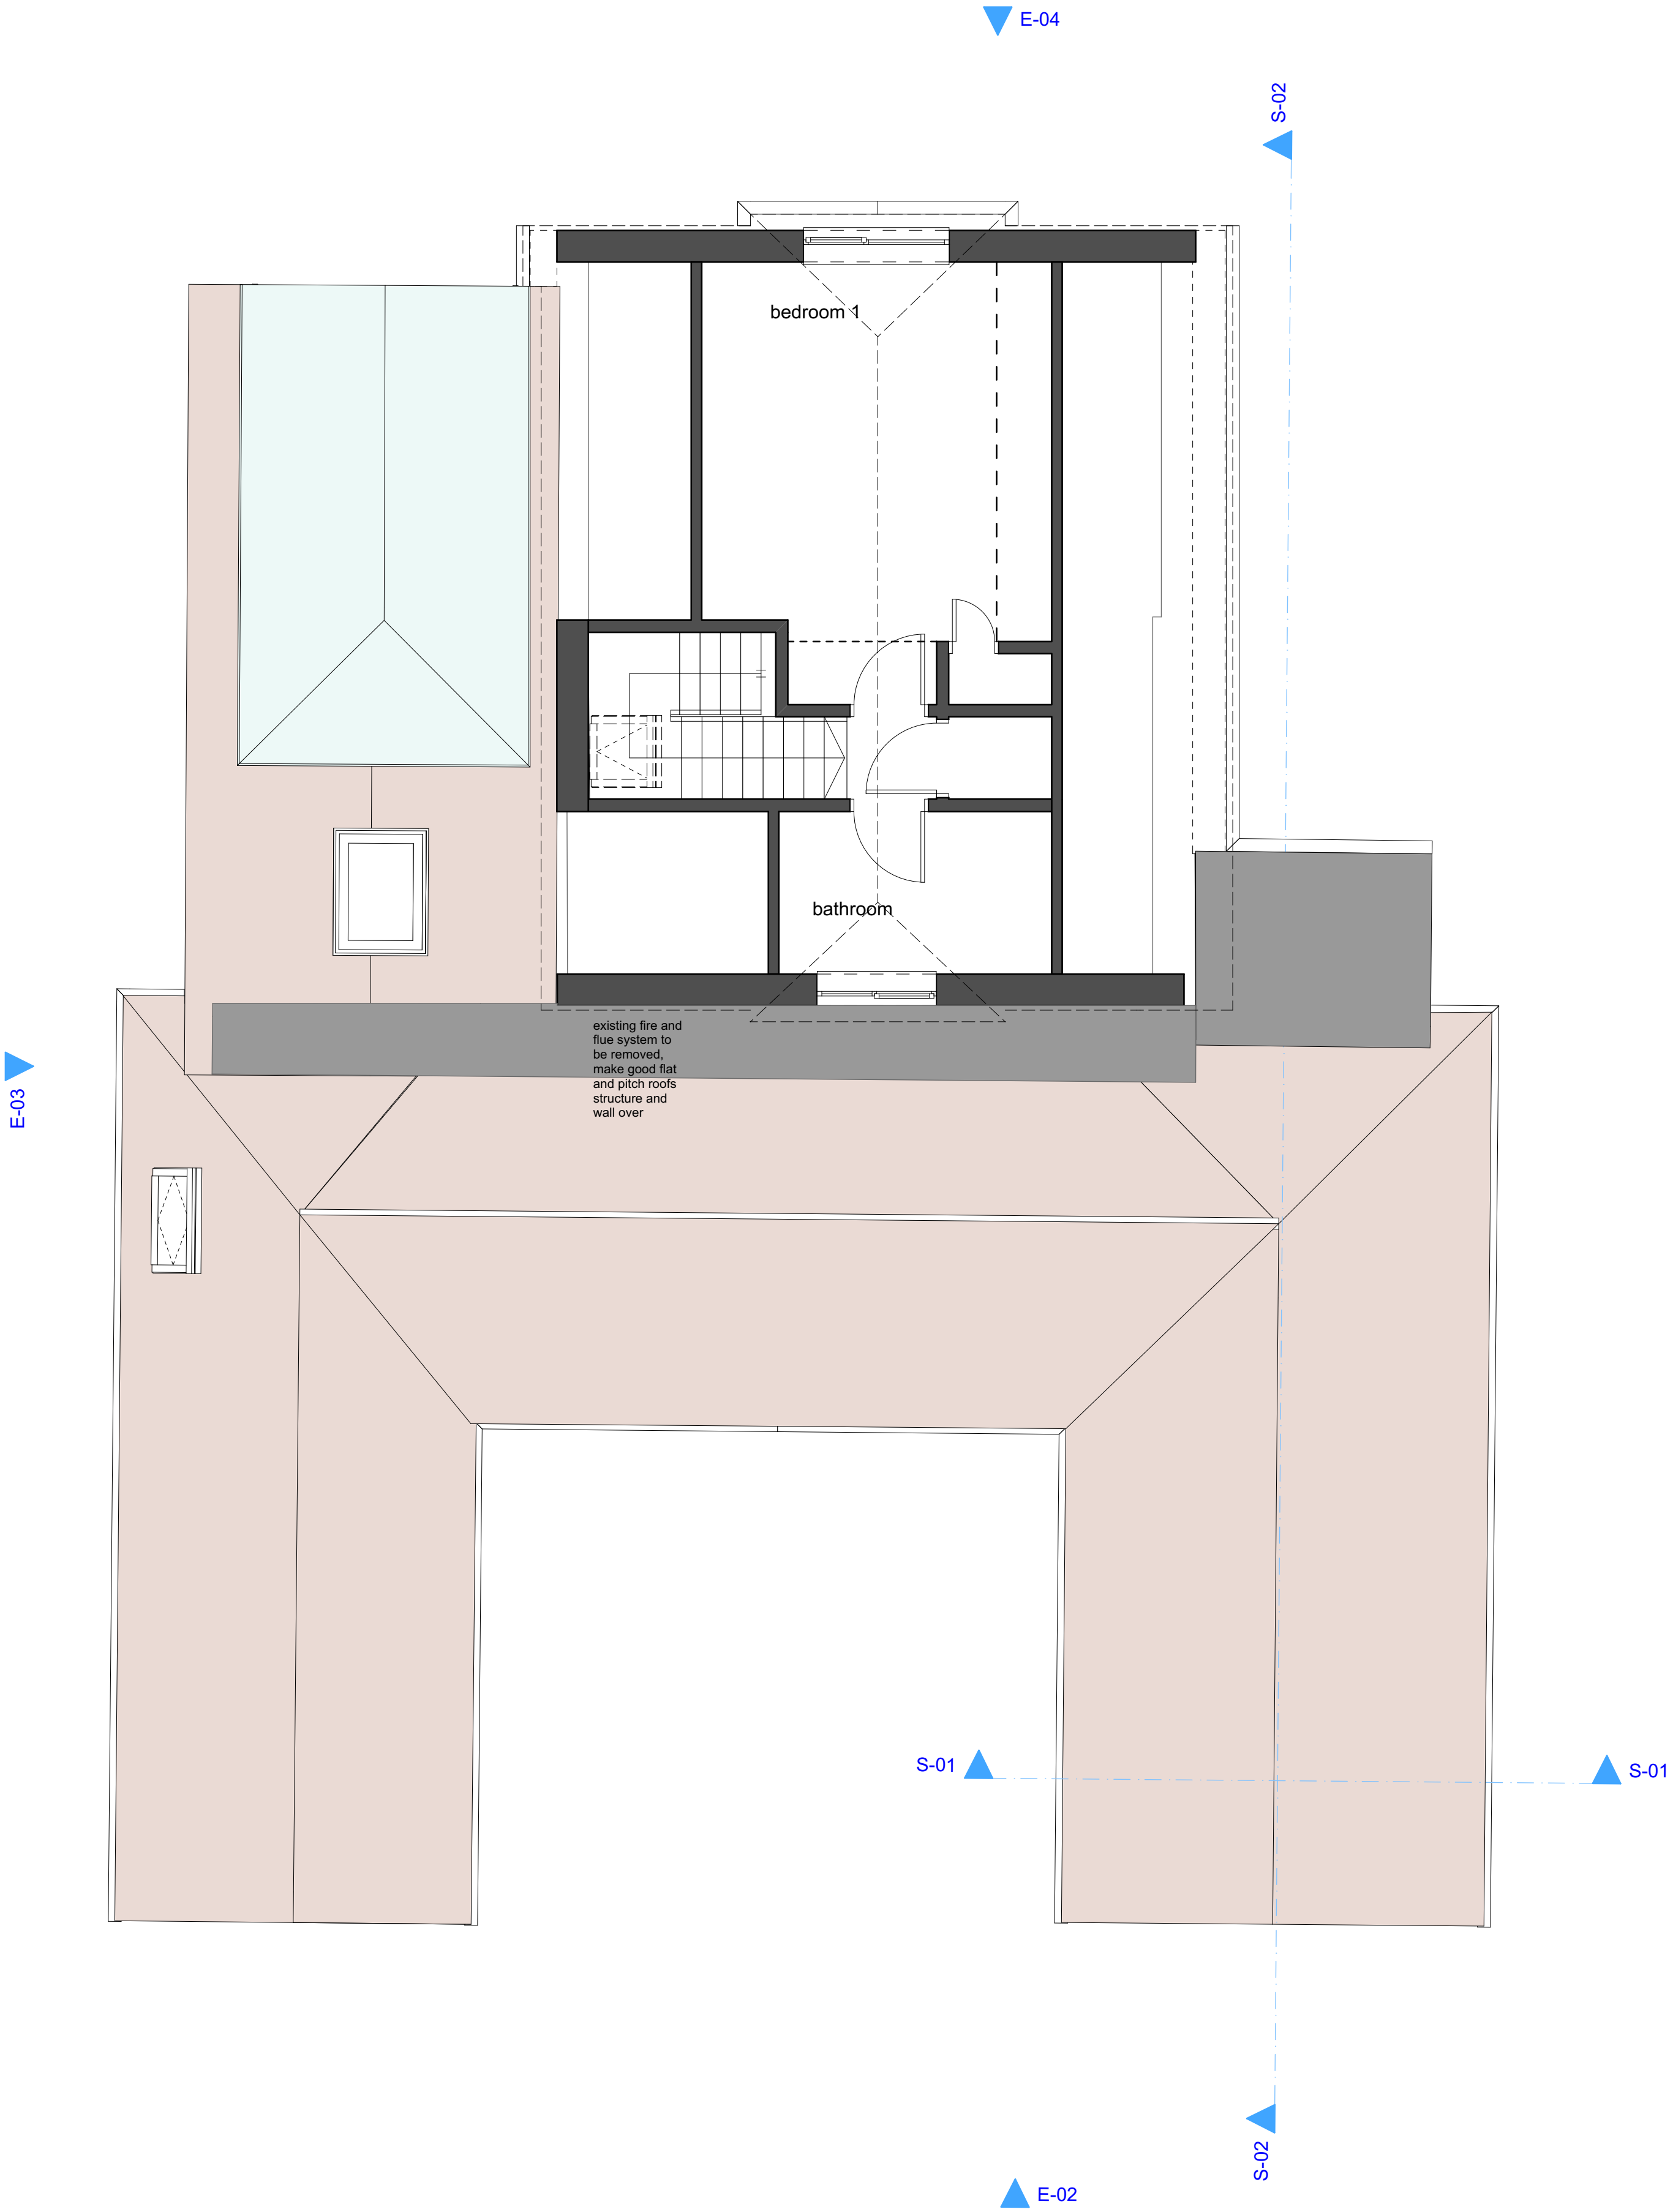

1
-



FFL-Existing First Floor Level Plan
1:50

© Copyright 2019, The Steven Barlow Partnership (TSBP) Architecture
45 Bath Road, Emsworth, PO10 7ER.
Principal: Steven V. Barlow MCA

TSBP
architecture

The Studio, 81 Manor Road, Portsmouth, Hampshire, PO1 5LB.
United Kingdom.
(t) +44 (0) 800 756 9776
(w) www.tsbp-architecture.co.uk (e) info@tsbp-architecture.co.uk

RevID	CHD	Issue Name	Date
01		Building Regulations Application	14/12/2019
02	Ch-18	Building Regulations Application	24/01/2020
03		Building Regulations Application	13/05/2020

  

client
Mr. and Mrs. Broad

project
Proposed Extension and Alterations
45 Bath Road, Emsworth. PO10 7ER.

drawing title
Existing First Floor and Roof Plan

date
14 December 2019
scale
1:50

project number
0583-01.003.03
sheet size
A1

☐ preliminary ☐ planning ☒ building regulations
☐ production ☐ tender ☐ construction

This drawing is protected by copyright of THE STEVEN BARLOW PARTNERSHIP under The Copyright, Designs and Patents Act 1988 and the reproduction or use in any form without prior written consent from THE STEVEN BARLOW PARTNERSHIP will be an infringement of copyright.

Only the original drawing should be relied on. Plans are liable to distortion in transmission to the web. Do not scale off this drawing in any event except for planning application purposes. Figured dimensions must be used if in doubt contact THE STEVEN BARLOW PARTNERSHIP.

Contractor to check and verify all levels, datum and dimensions on site and shall report any discrepancies or omissions to THE STEVEN BARLOW PARTNERSHIP prior to commencement of work and during construction phase. This drawing is to be used for construction in conjunction with structural, mechanical, electrical and/or any other consultants' documentation as may be applicable to the project prior to the commencement of work and its duration.

This drawing including notes has been prepared and produced for the client named for the project detailed and solely for the purposes indicated and is not intended for use by any other person or for any other purpose.