



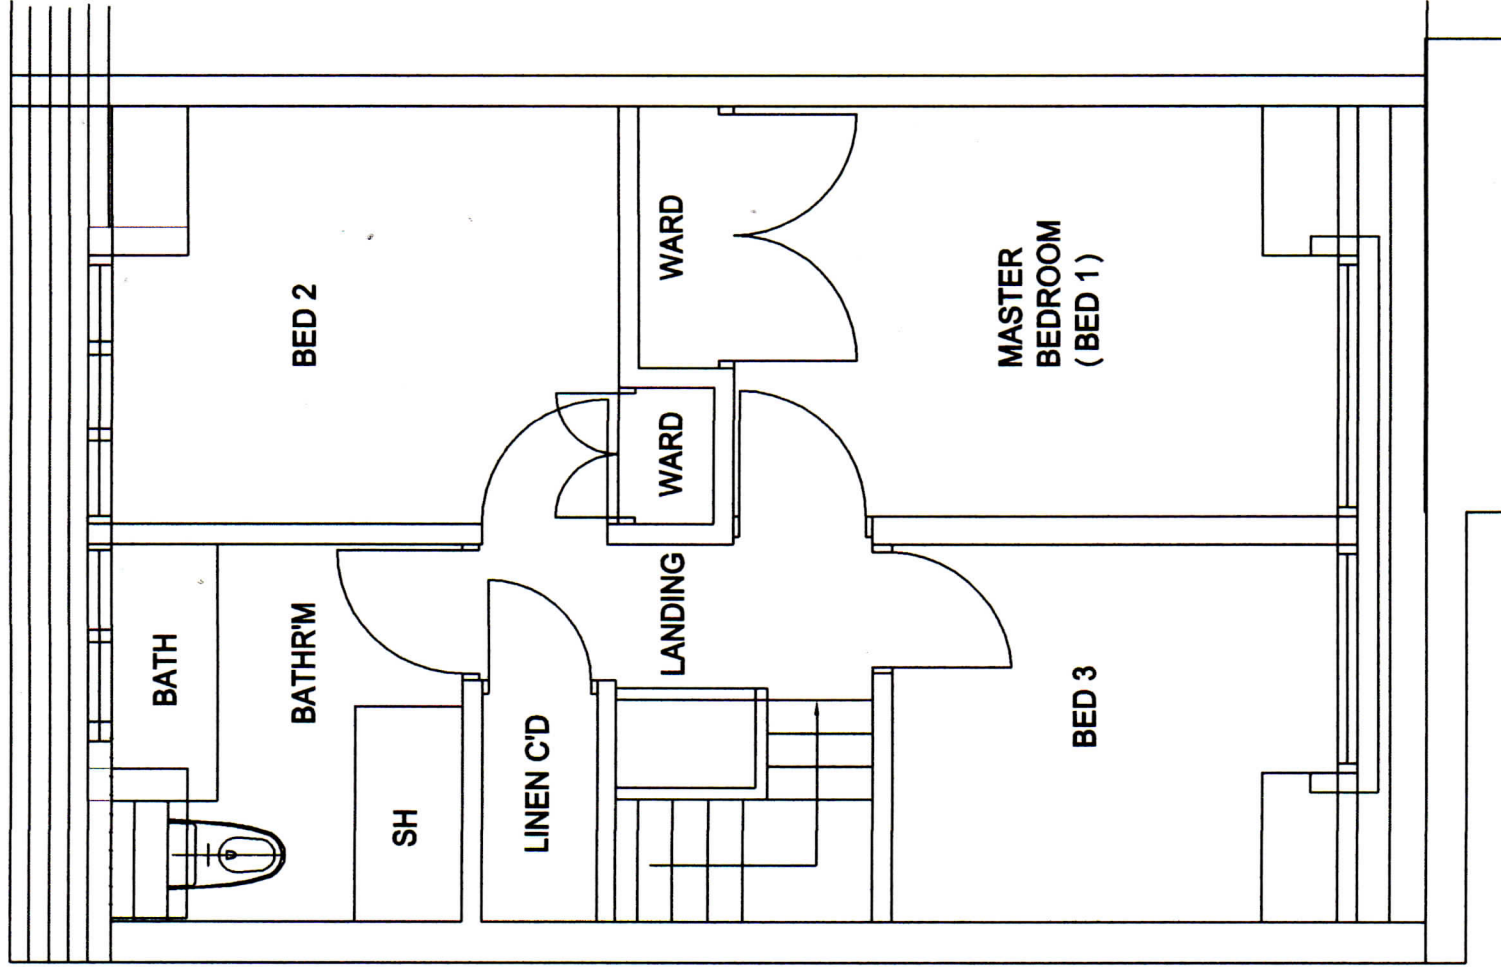


EXISTING SECOND FLOOR PLAN

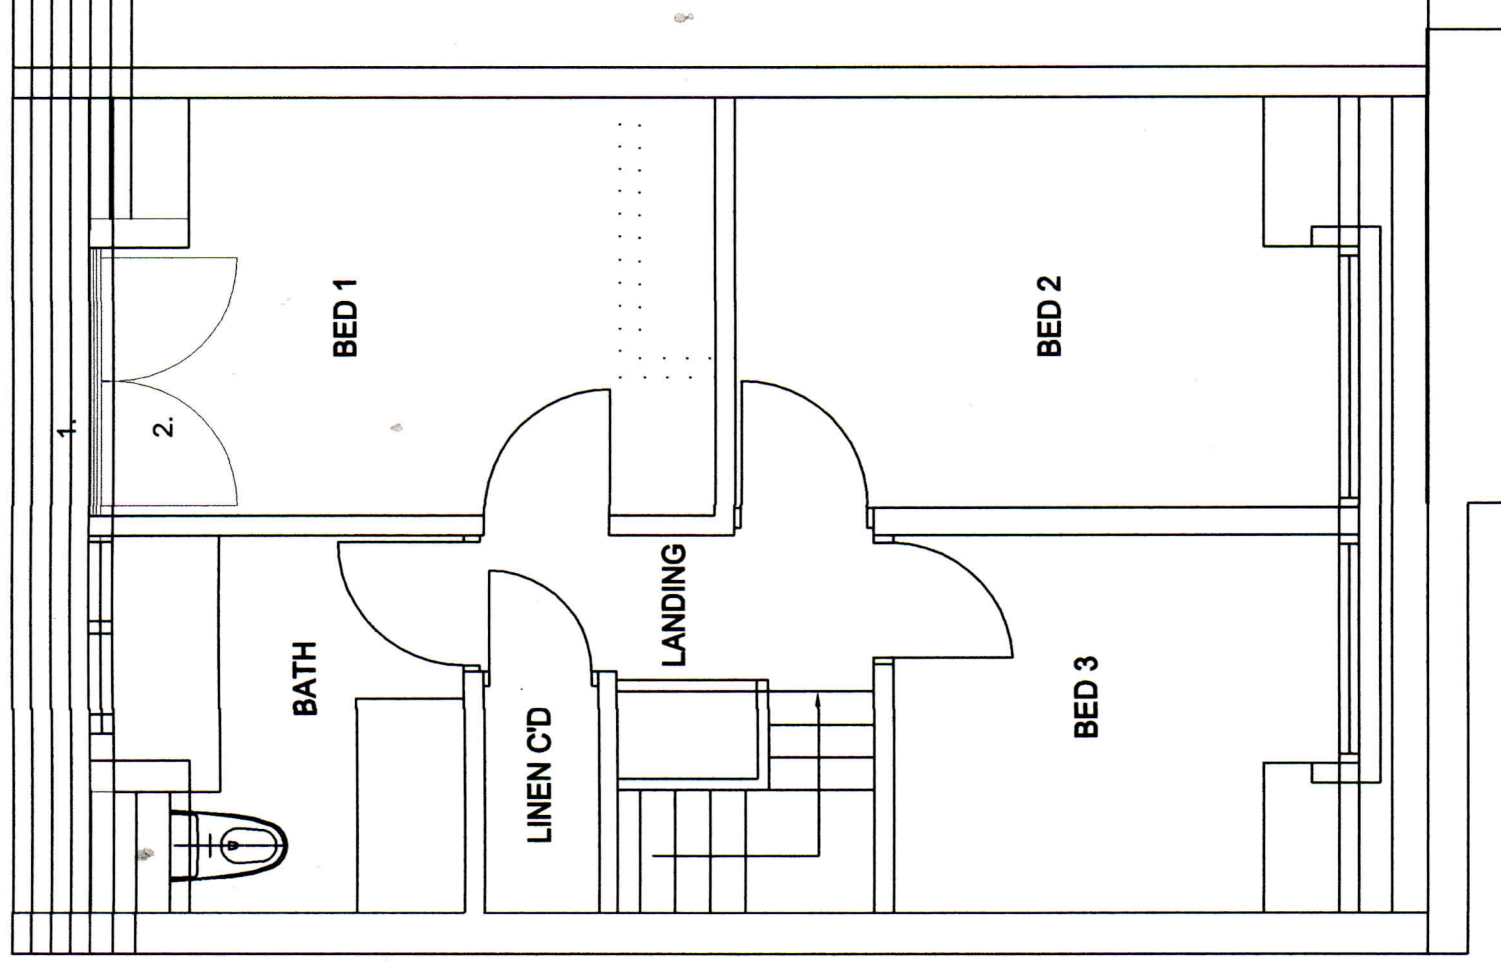

PROPOSED 2ND FLOOR PLAN

1. PAINTED MILD STEEL JULIET BALCONY BALUSTRADE FITTED TO EACH SIDE OF NEW FULL HEIGHT OPENING
2. PROPOSED SIDE HUNG FULL HEIGHT WOOD D/G CASEMENT WINDOWS/ DOORS TO BED 1 AS SHOWN RETAINED IN THE EXISTING DORMER WINDOW IN THE SAME VERTICAL PLANE

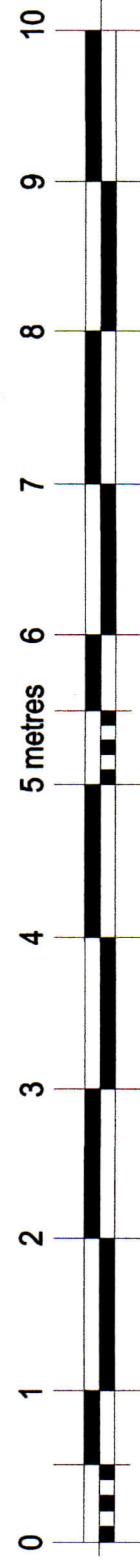

Title: EXISTING AND PROPOSED SECOND FLOOR PLANS Drg. No. 901/B/EX/ Rev:A
 Project: 7 BRIDGEFOOT PATH EMSWORTH PO10 7EA PROP 1
 Client: JUDITH CONDON Scale 1:50 @ A3
 Date: 18/03/20
 Drawn: ACB Sheet size: A3