



COPYRIGHT ©
Details of this drawing are the copyright of Inspire Design Ltd and must not be reproduced or copied without prior written consent.

REVISIONS		
Rev	Description	Date

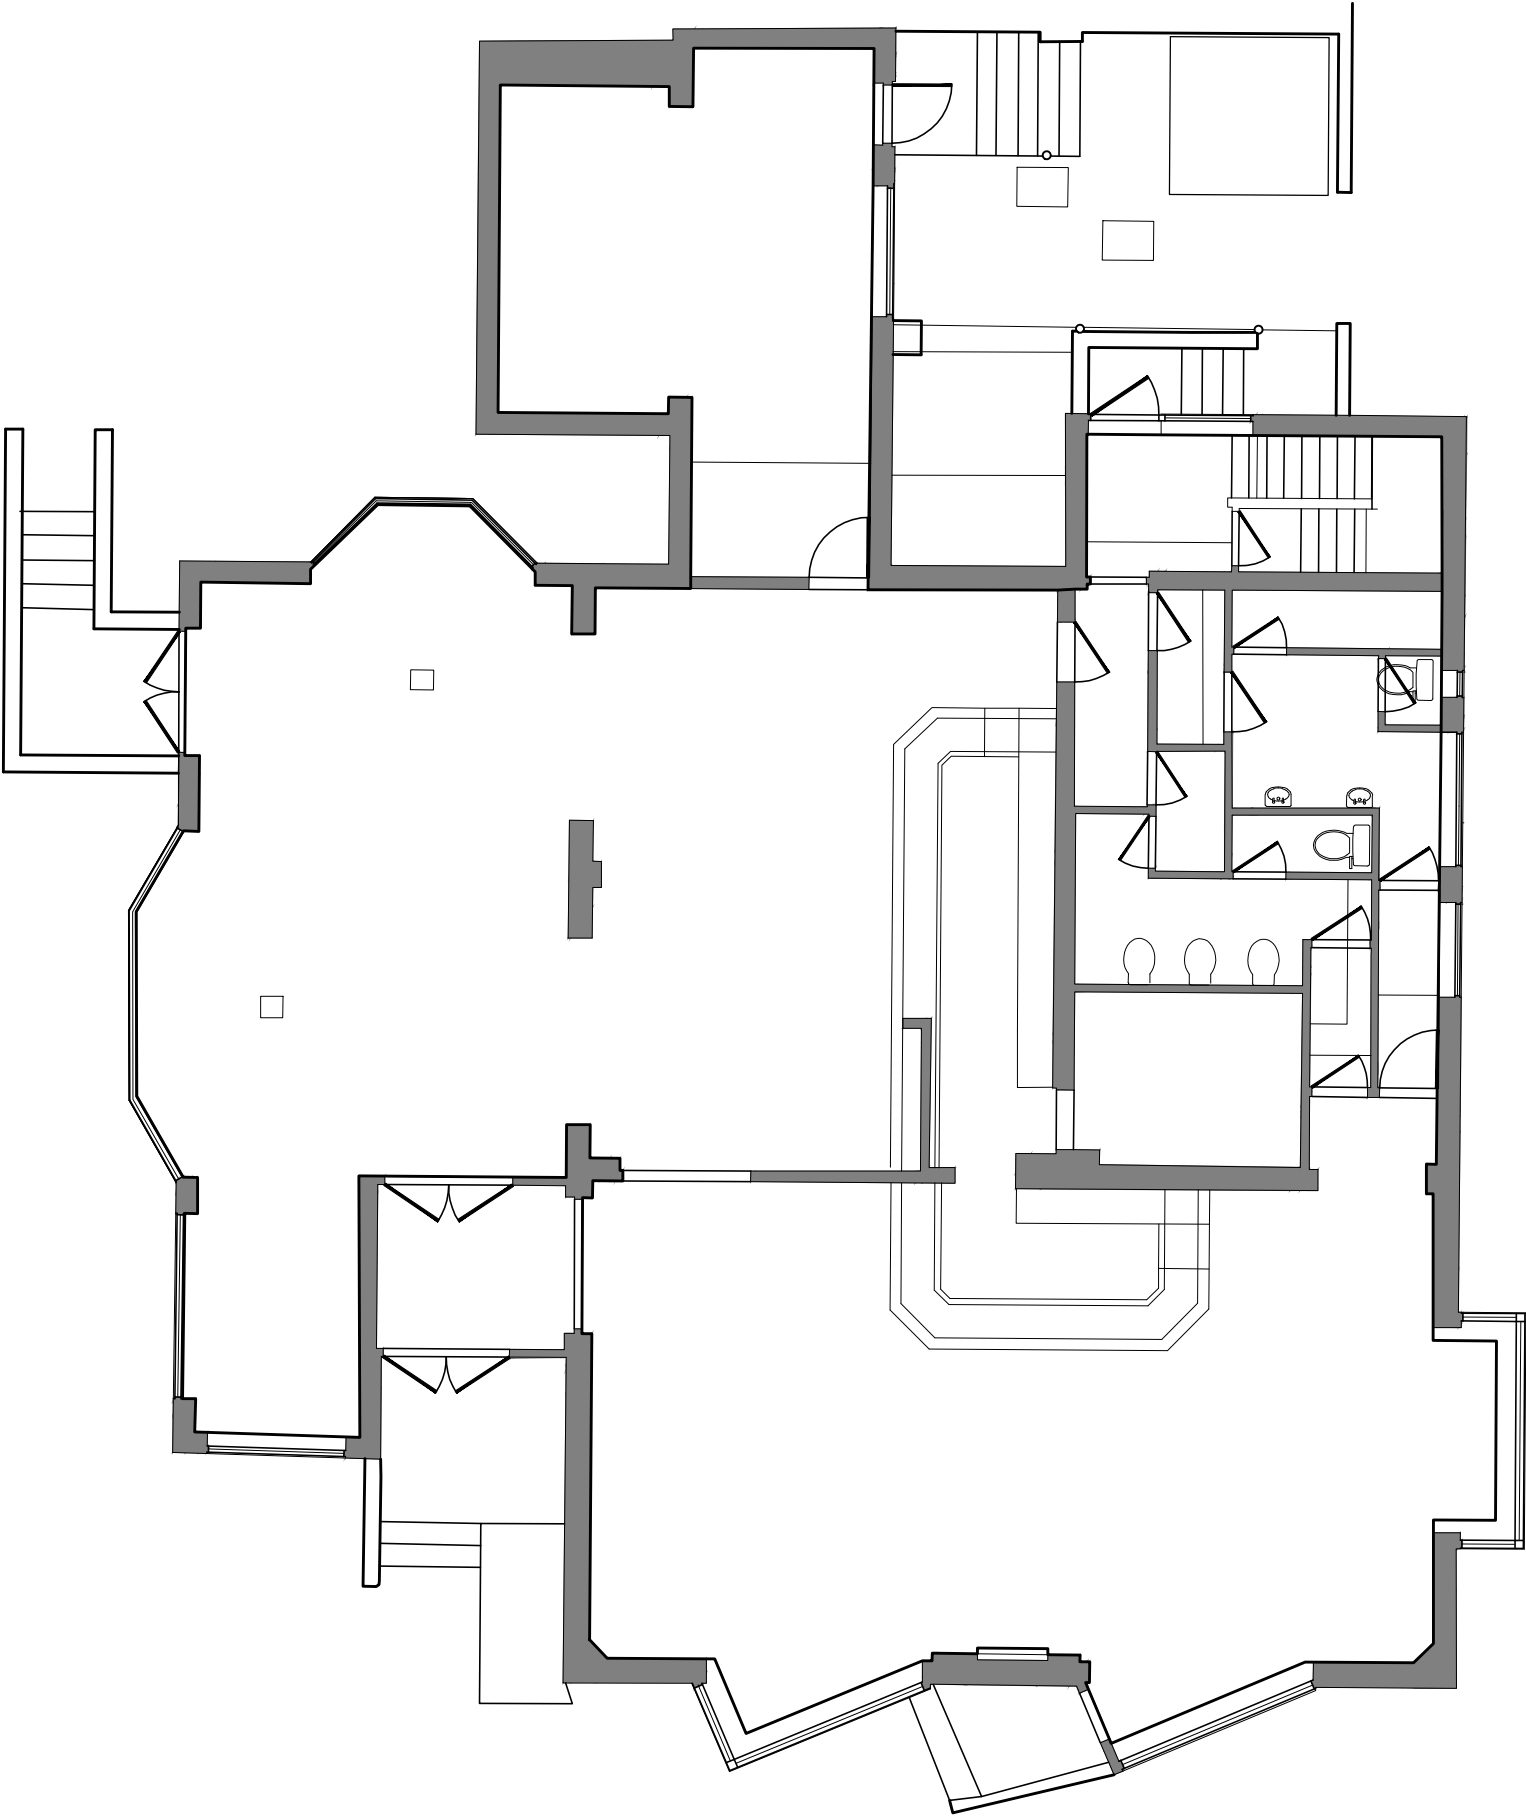

EXISTING GROUND FLOOR PLAN

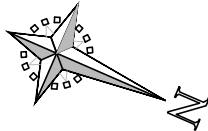

SCALE 1:100



LENGTH IN METRES

Status **PLANNING ISSUE**



10 Ty Nant Court, Morgantown Cardiff, CF15 8LW. T:- 029 2022 7926
Venture House, 2 Arlington Square, Downshire Way, Bracknell,
RG12 1WA. T:-02031 378079

Project HAVANT
BEDHAMPTON RD PO9 3PT
Draw Title STAGE 3
EXISTING GROUND FLOOR PLAN

Date 04/04/2020 Scale(s) 1:100 @ A3

Job No	163094	Type	AP	Draw No	22	Revision	-
--------	--------	------	----	---------	----	----------	---