



52 KINGS ROAD, EMSWORTH
PROPOSED

NOTES:
Dimensions to be checked on site before commencing work.
Any discrepancies shall be reported to the architect immediately.
Do not scale from these drawings except for planning purposes.
Use figured dimensions only.
Where applicable this drawing is to be read in conjunction with other consultants' drawings.
All drawings to be read in conjunction with specification and all other drawings including structural engineer and mechanical and electrical drawings / specification

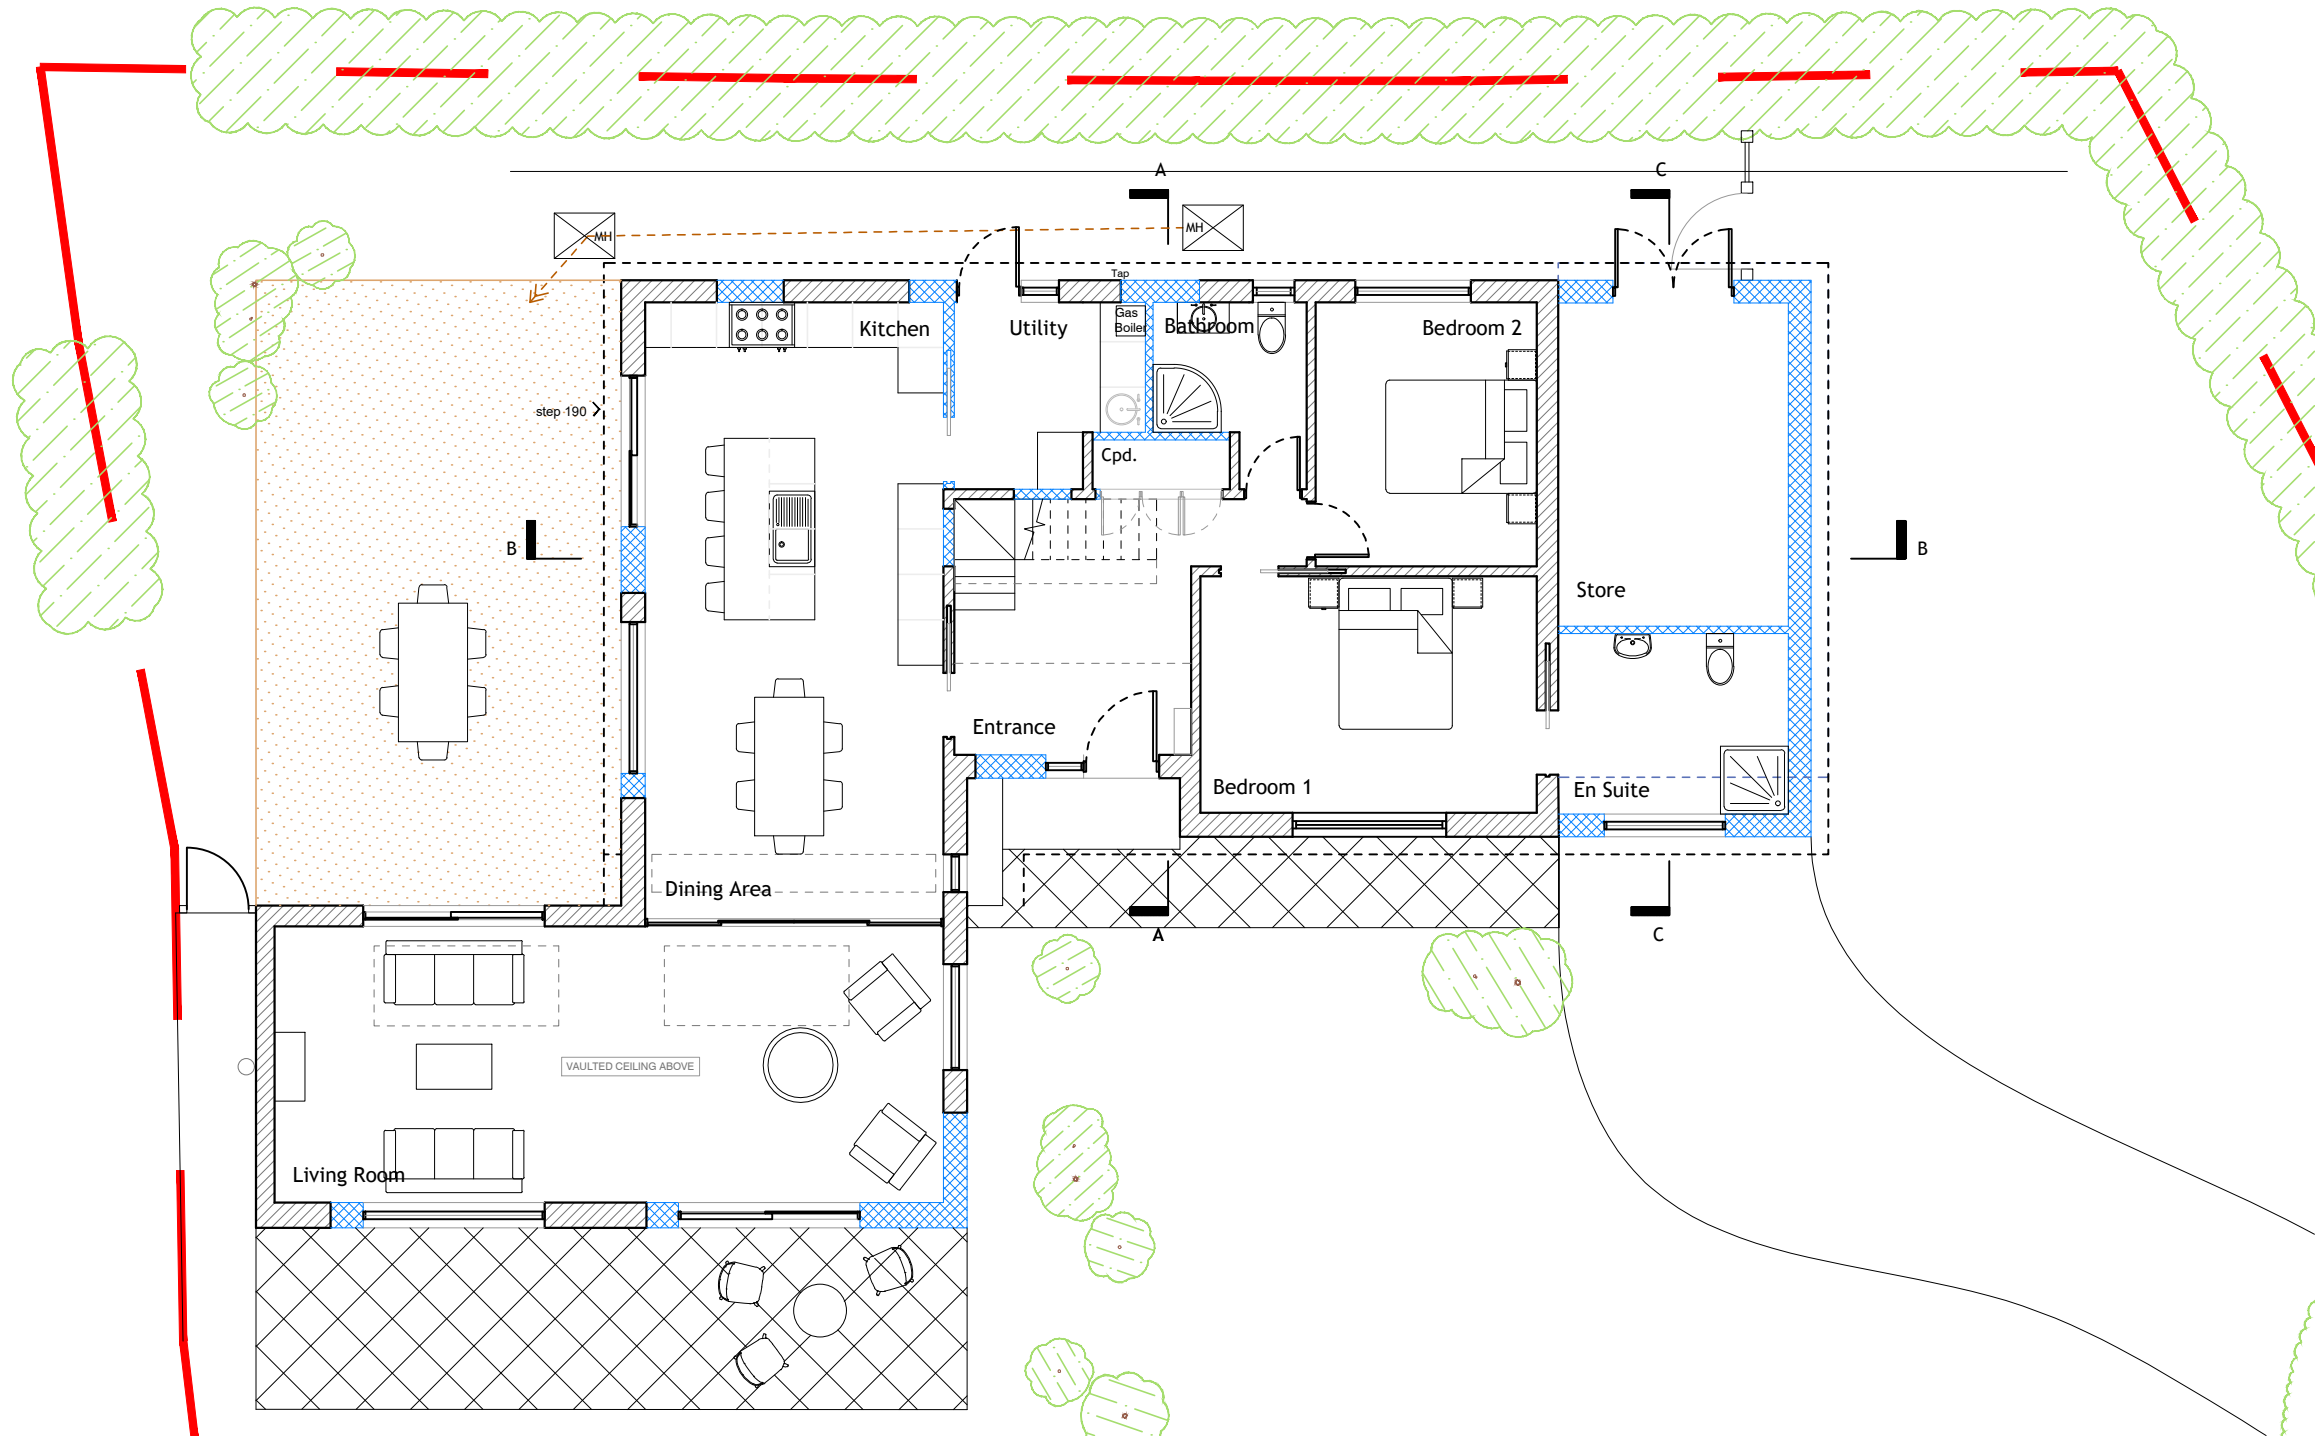


GROUND FLOOR PLAN
1:100

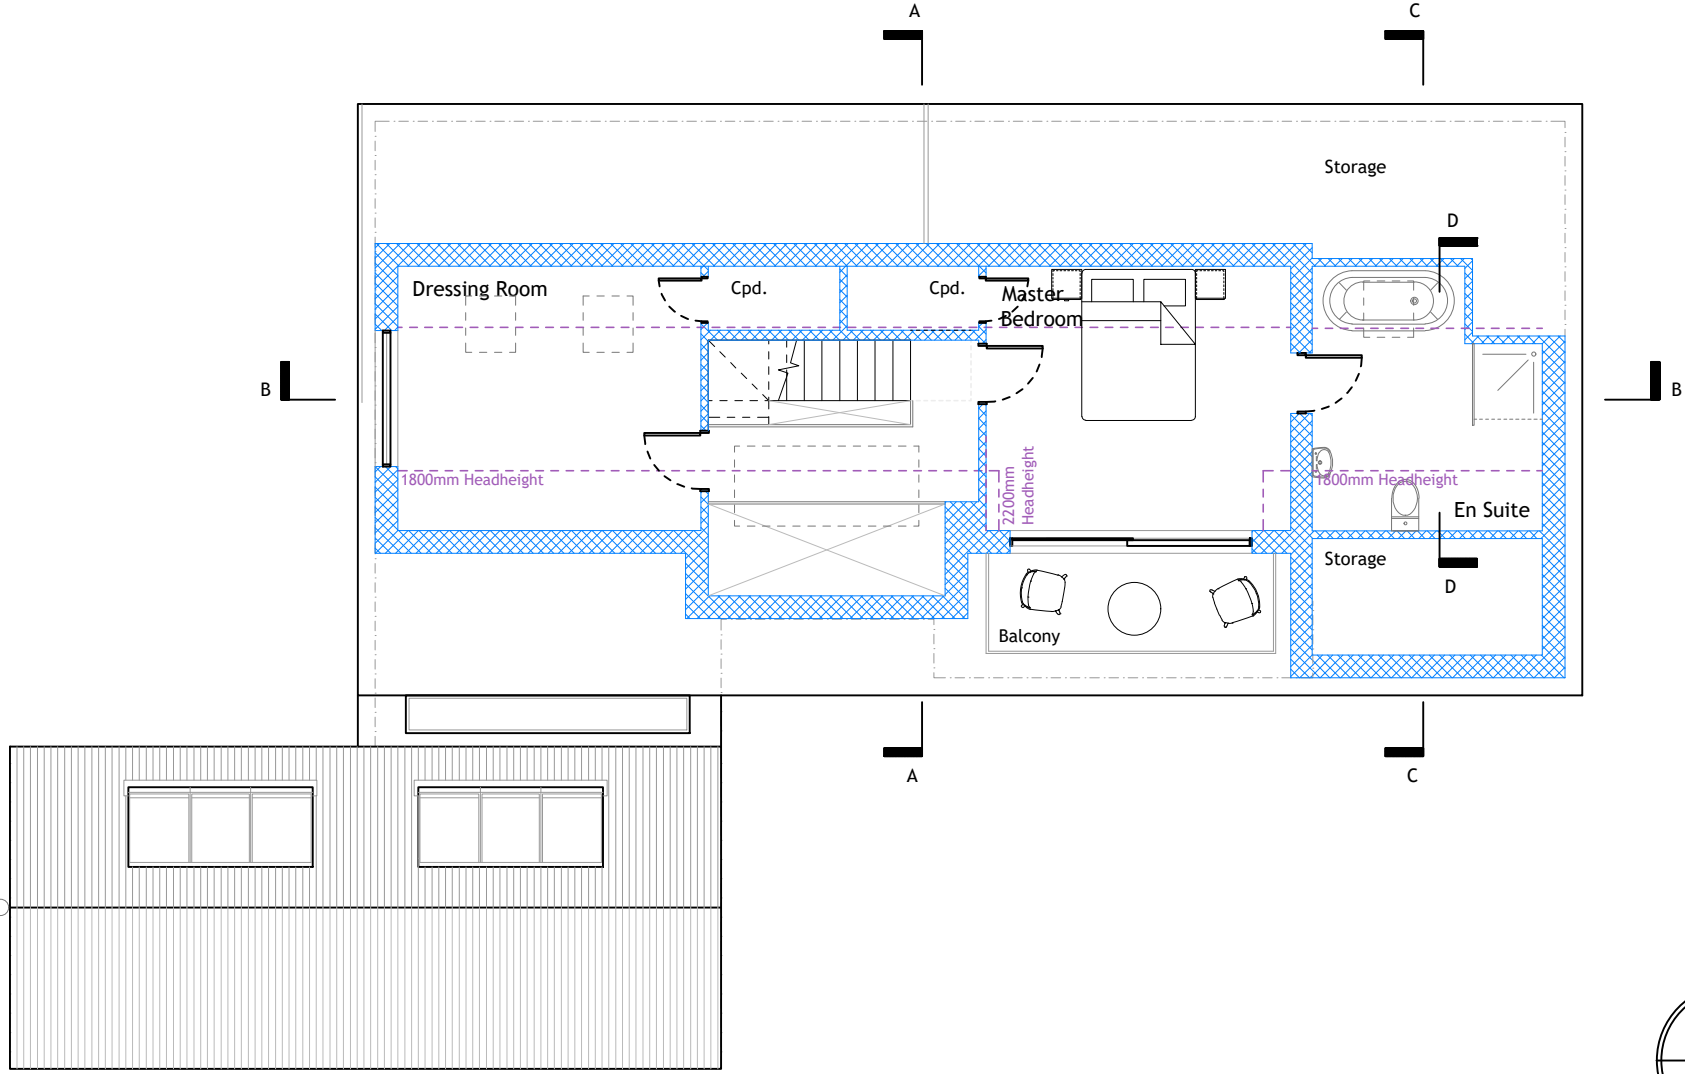


FIRST FLOOR PLAN
1:100




BLOCK PLAN
1:500
Ordnance Survey (c) Crown Copyright 2019. All rights reserved.
Licence number 100022432

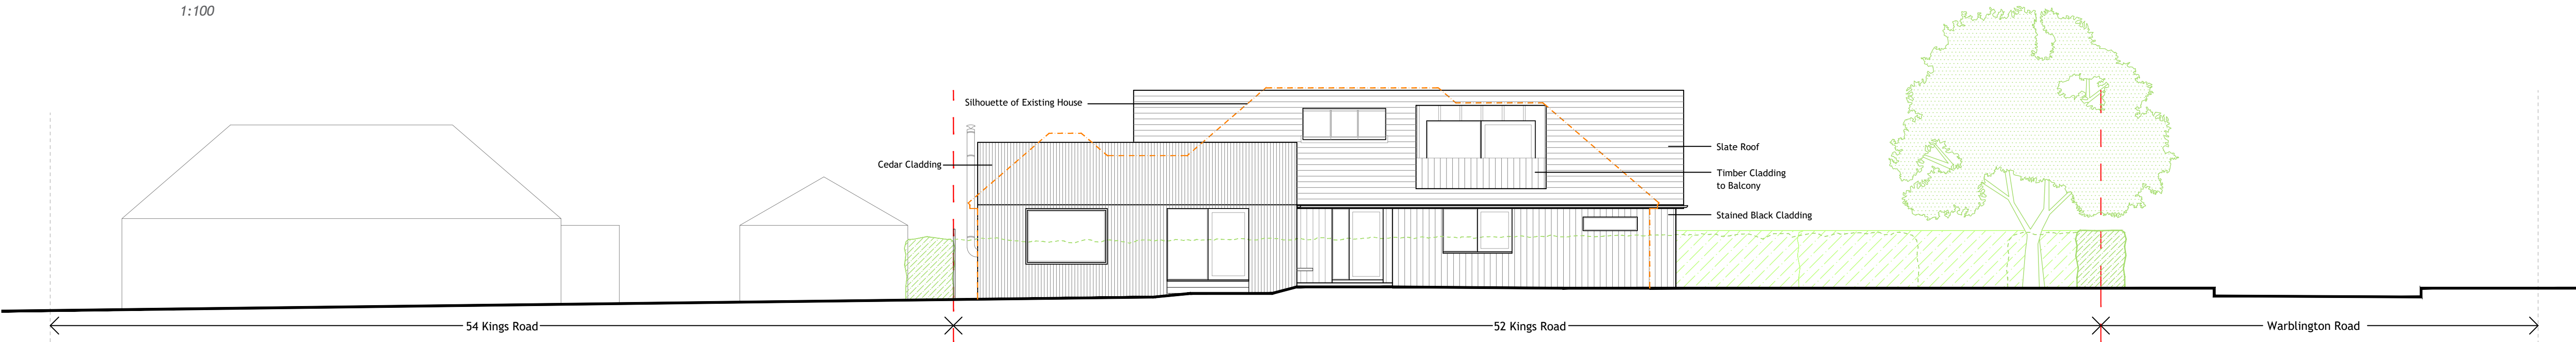


FRONT ELEVATION
[East] 1:100

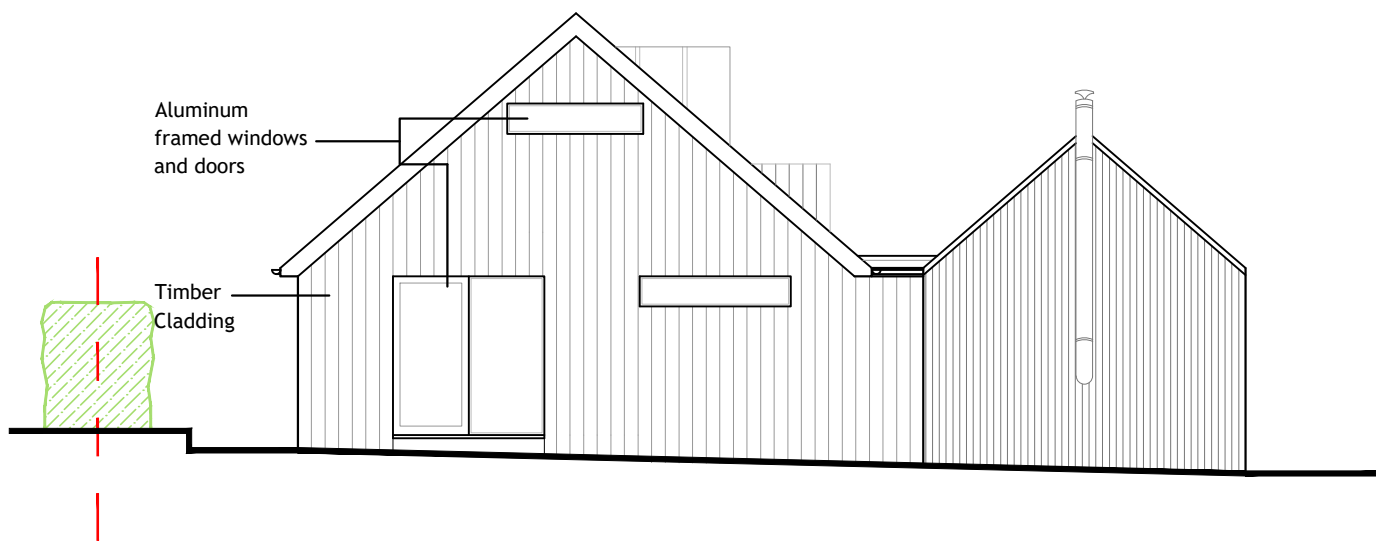


SIDE ELEVATION
[South] 1:100

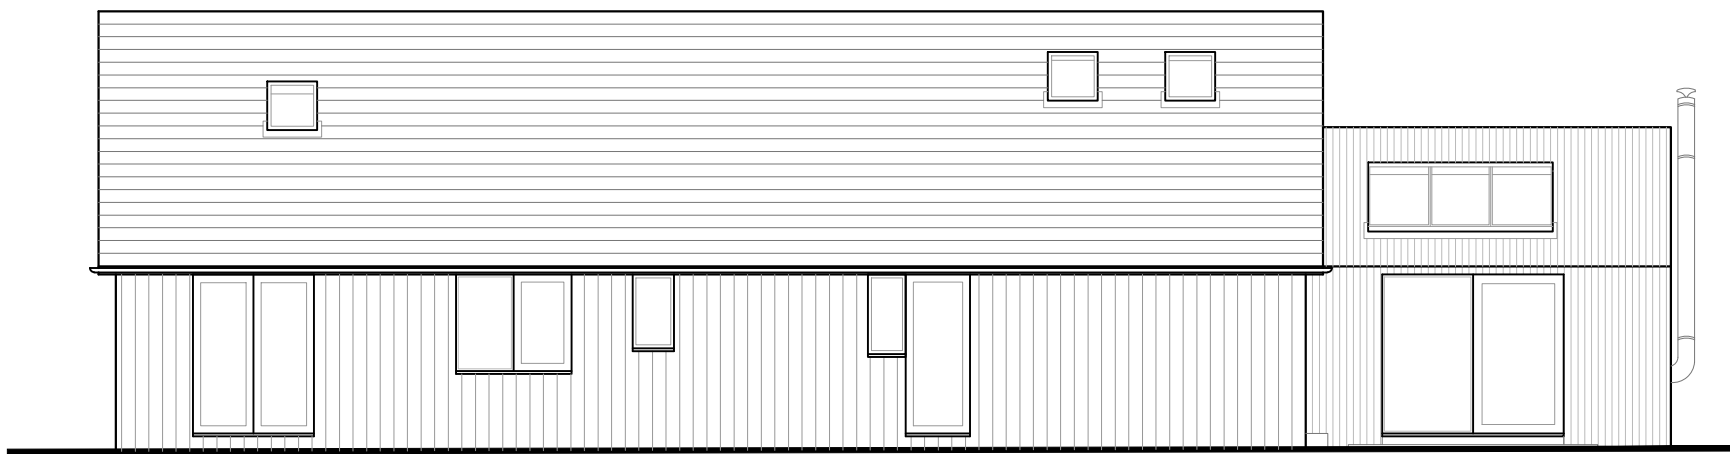


REAR ELEVATION
[West] 1:100

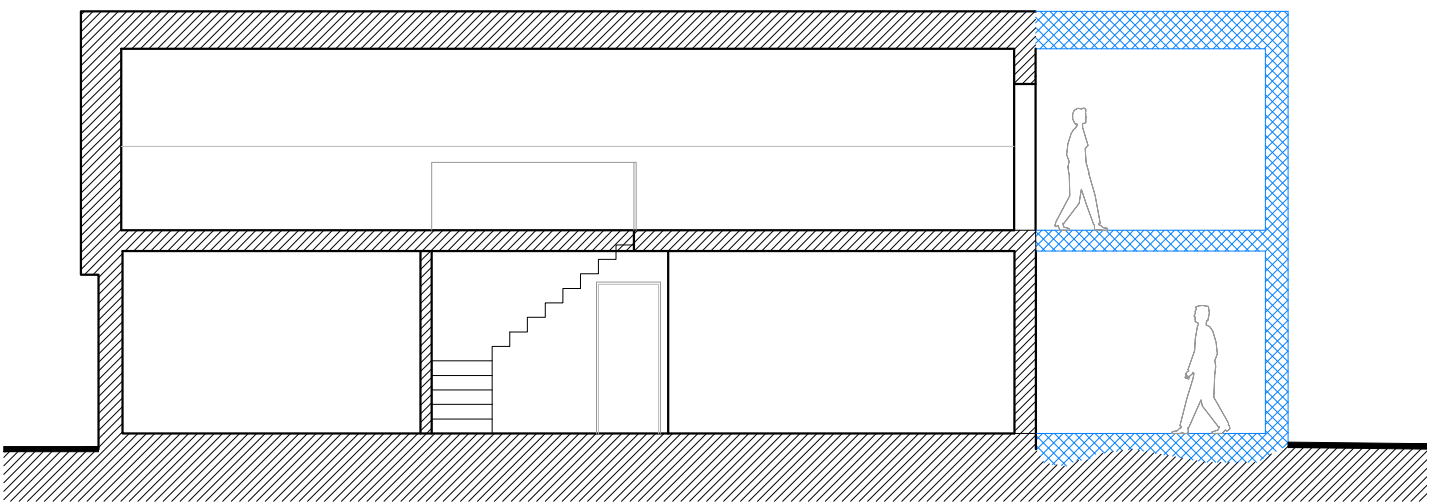


SECTION B
1:100

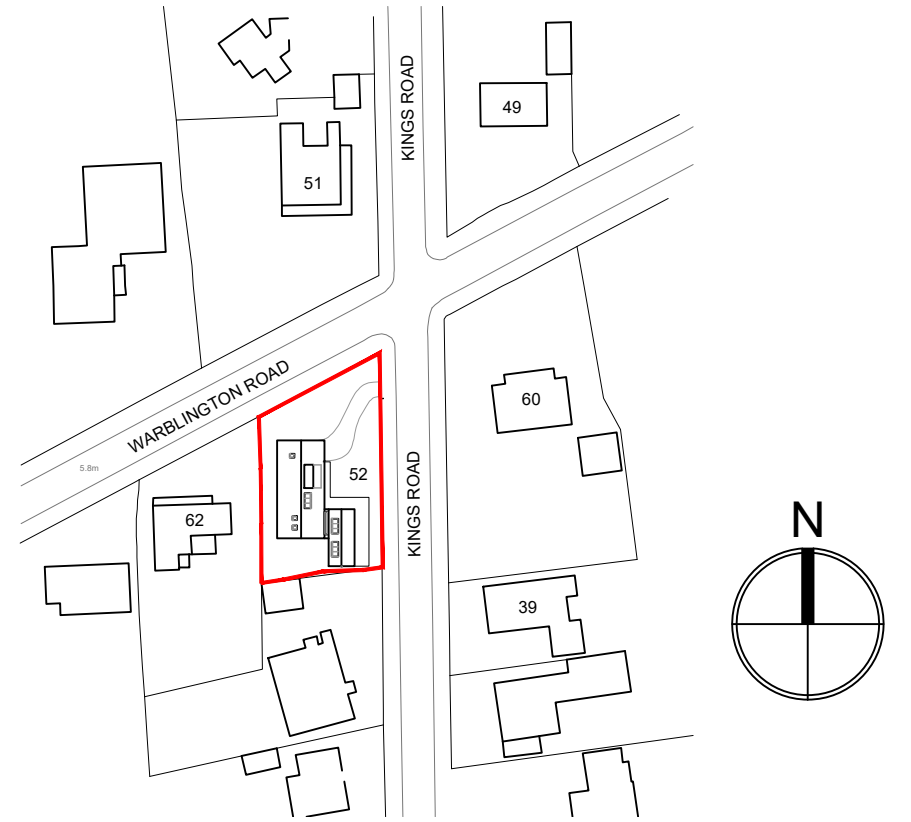


SITE LOCATION PLAN
1:1250
Ordnance Survey (c) Crown Copyright 2019. All rights reserved.
Licence number 100022432

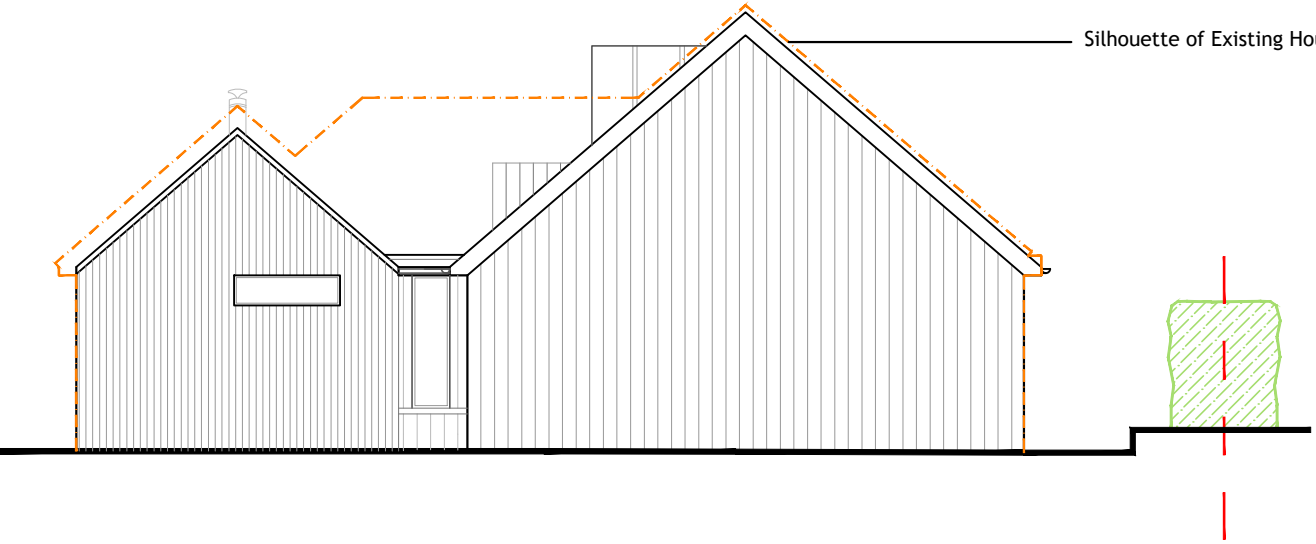


SIDE ELEVATION
[North] 1:100

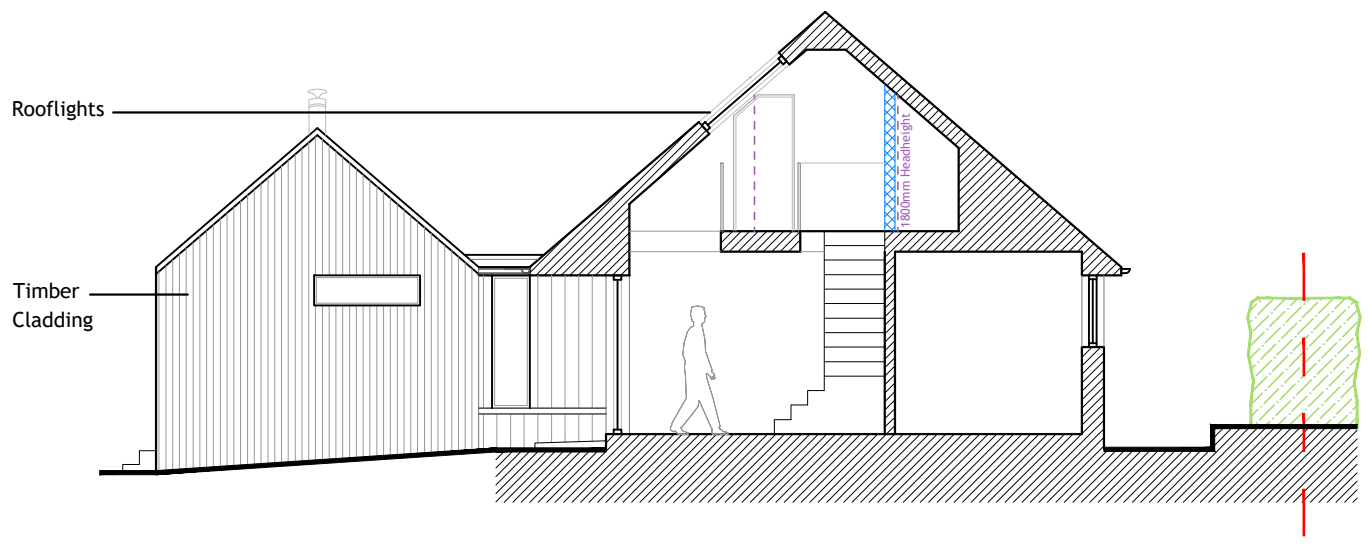

SECTION A
1:100

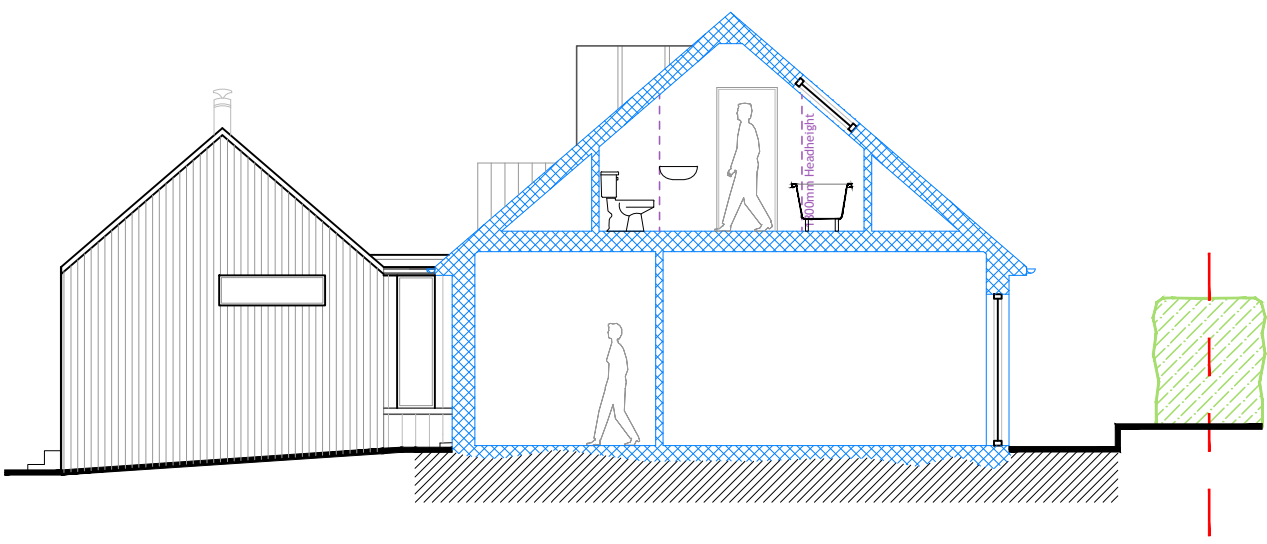

SECTION C
1:100

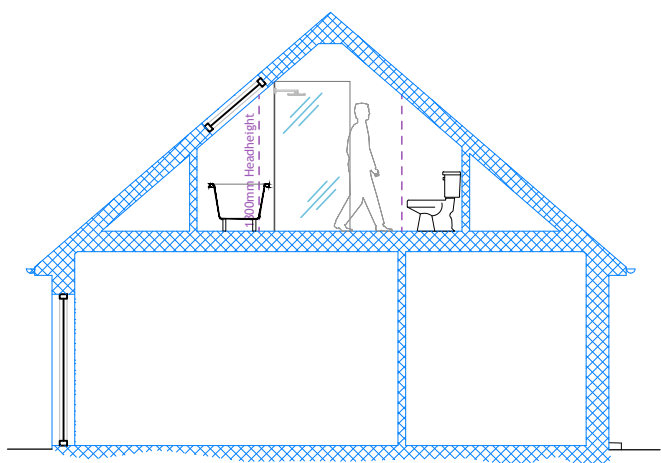

SECTION D
1:100

hd
architects
www.hdarchitects.co.uk mail@hdarchitects.co.uk

Helyer Davies Architects Ltd
1 The Old Flour Mill,
Emsworth, PO10 7BT
01243 370 715

PROJECT
52 Kings Road
Emsworth
PO10 7HW

DRAWING
Proposed

SCALE
as noted @A1

DATE Dec 2019
DRAWING NUMBER 19077-02

DRAWN EK
REVISION *