




No.41 Stakes Hill Road, Waterloooville, Hampshire.

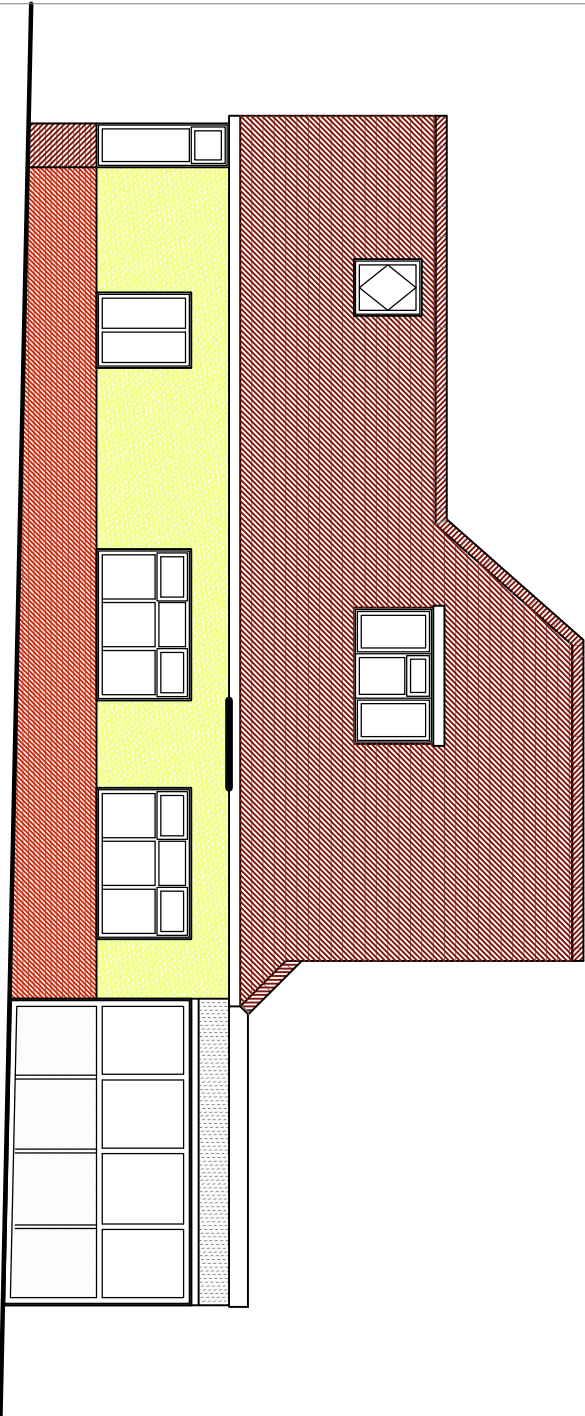


Existing South East Elevation
1:100 @ A3

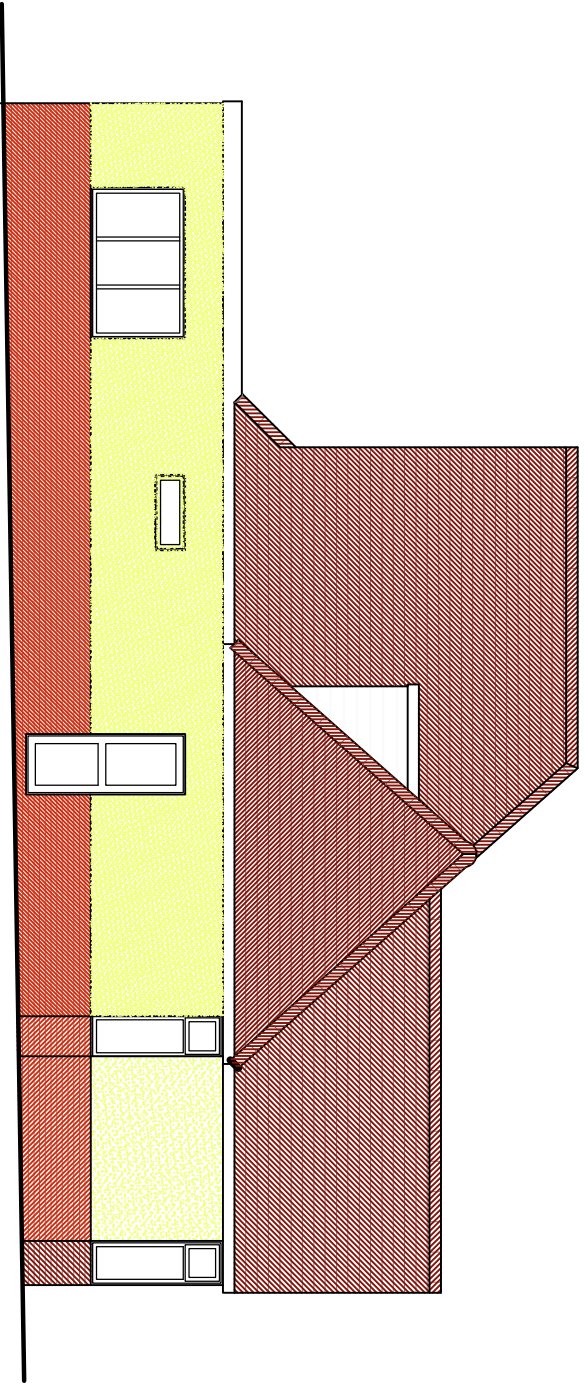


Existing North West Elevation
1:100 @ A3

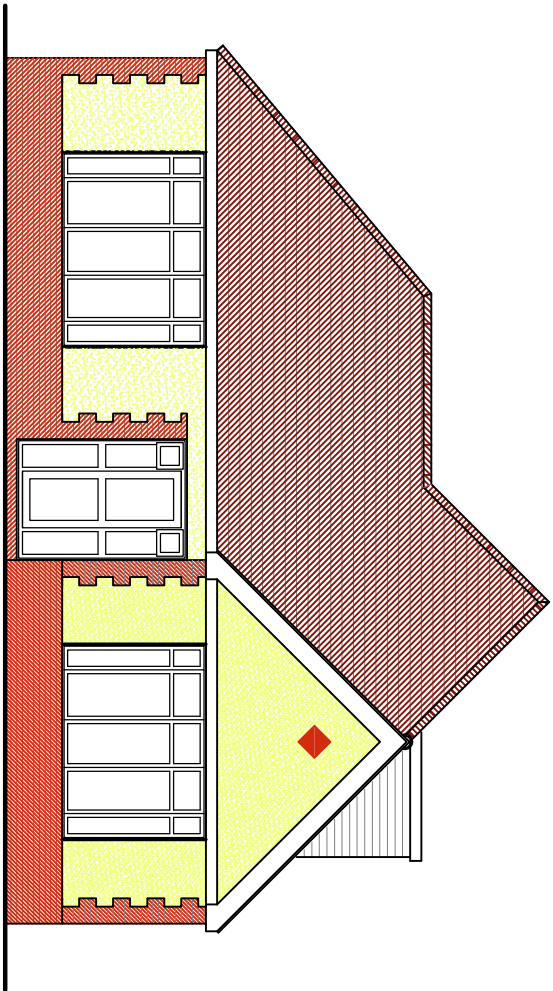

1:100 @ A3
Existing South West Elevation

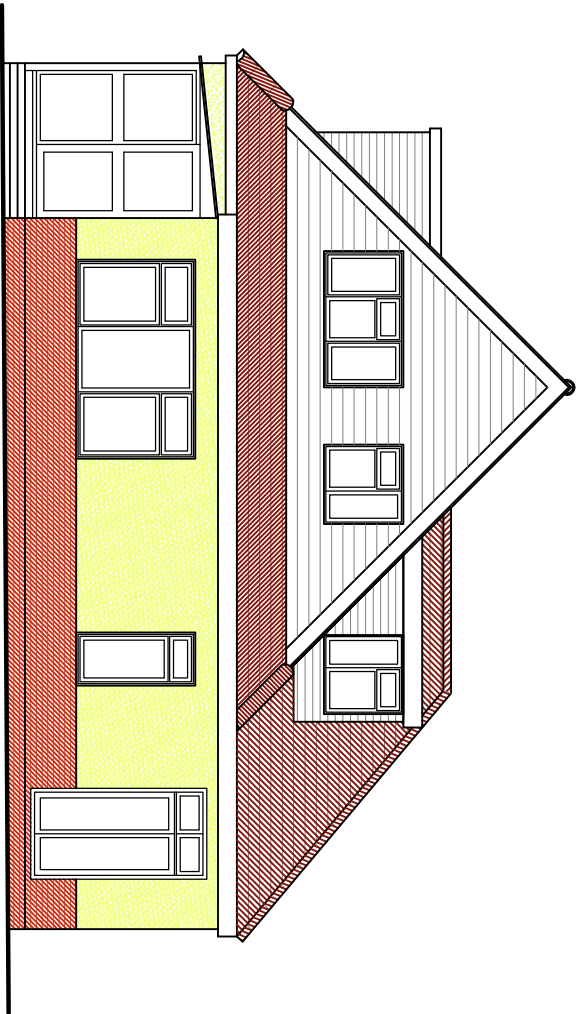

1:100 @ A3
Existing North East Elevation

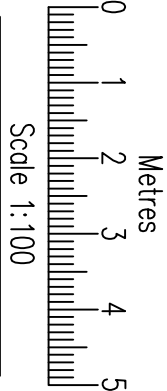

Job Title	No.41 Stakes Hill Road, Waterlooville, Hampshire		
Client	Mr & Mrs Moore		
Drawing Title	Building Regulations Elevations Existing		
CAD REF:	Scale 1:100		
Drawn LSW	Amended ***	Checked ***	Date July 2020
Job No.	Dwg. No.	Rev.	202