


Proposed schedule of materials:


- 1 Concrete roof tiles
- 2 Bricks to match existing
- 3 UpVC windows to match existing
- 4 Aluminium bi-fold doors
- 5 Velux or similar product
- 6 Single ply flat roof

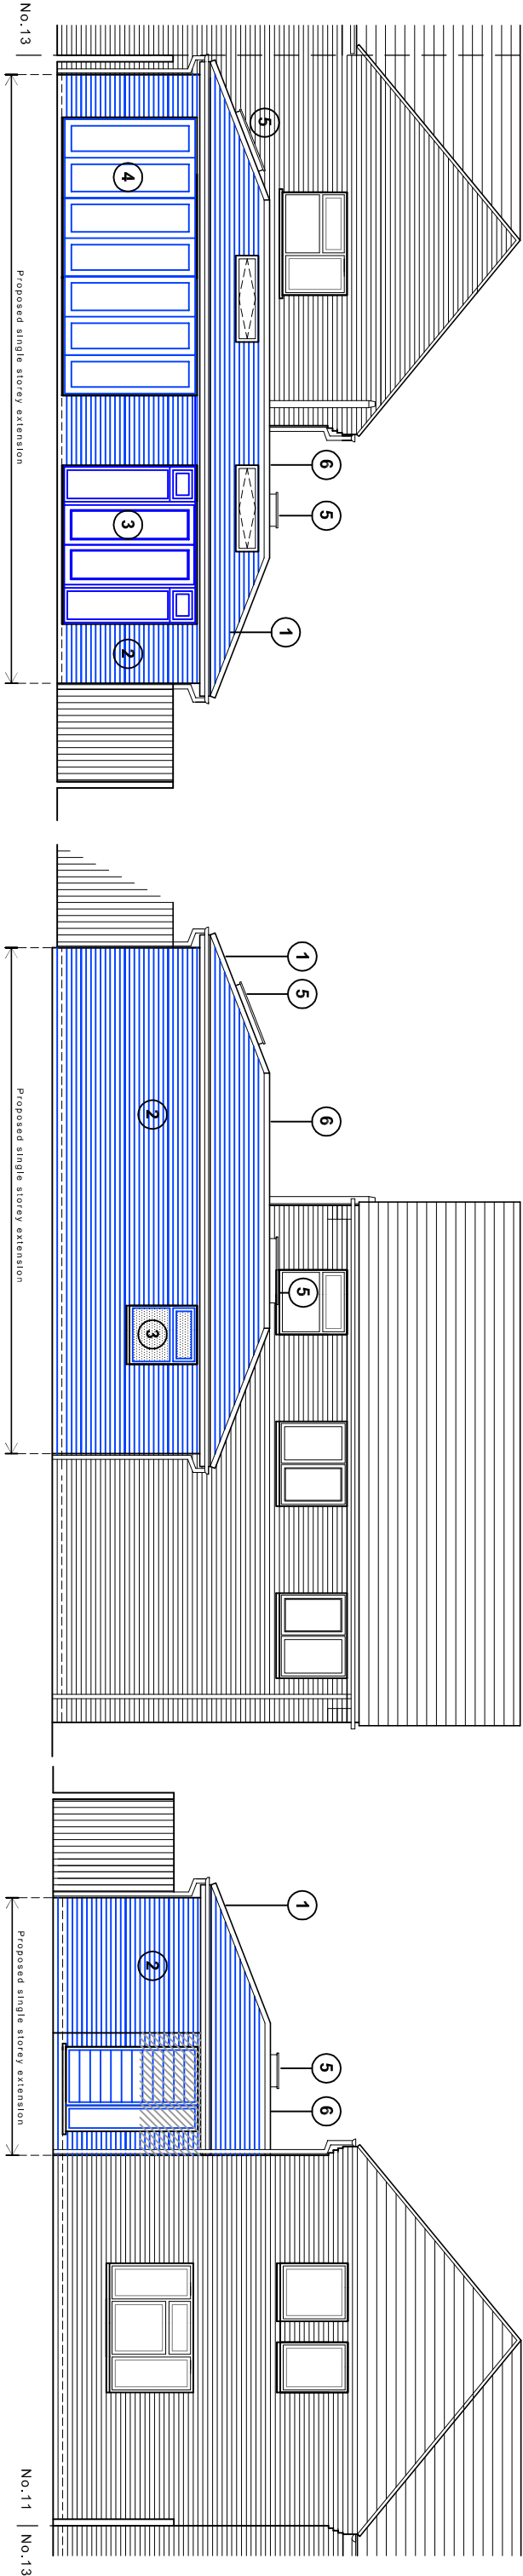

East (rear) elevation

North (side) elevation

West (front) elevation

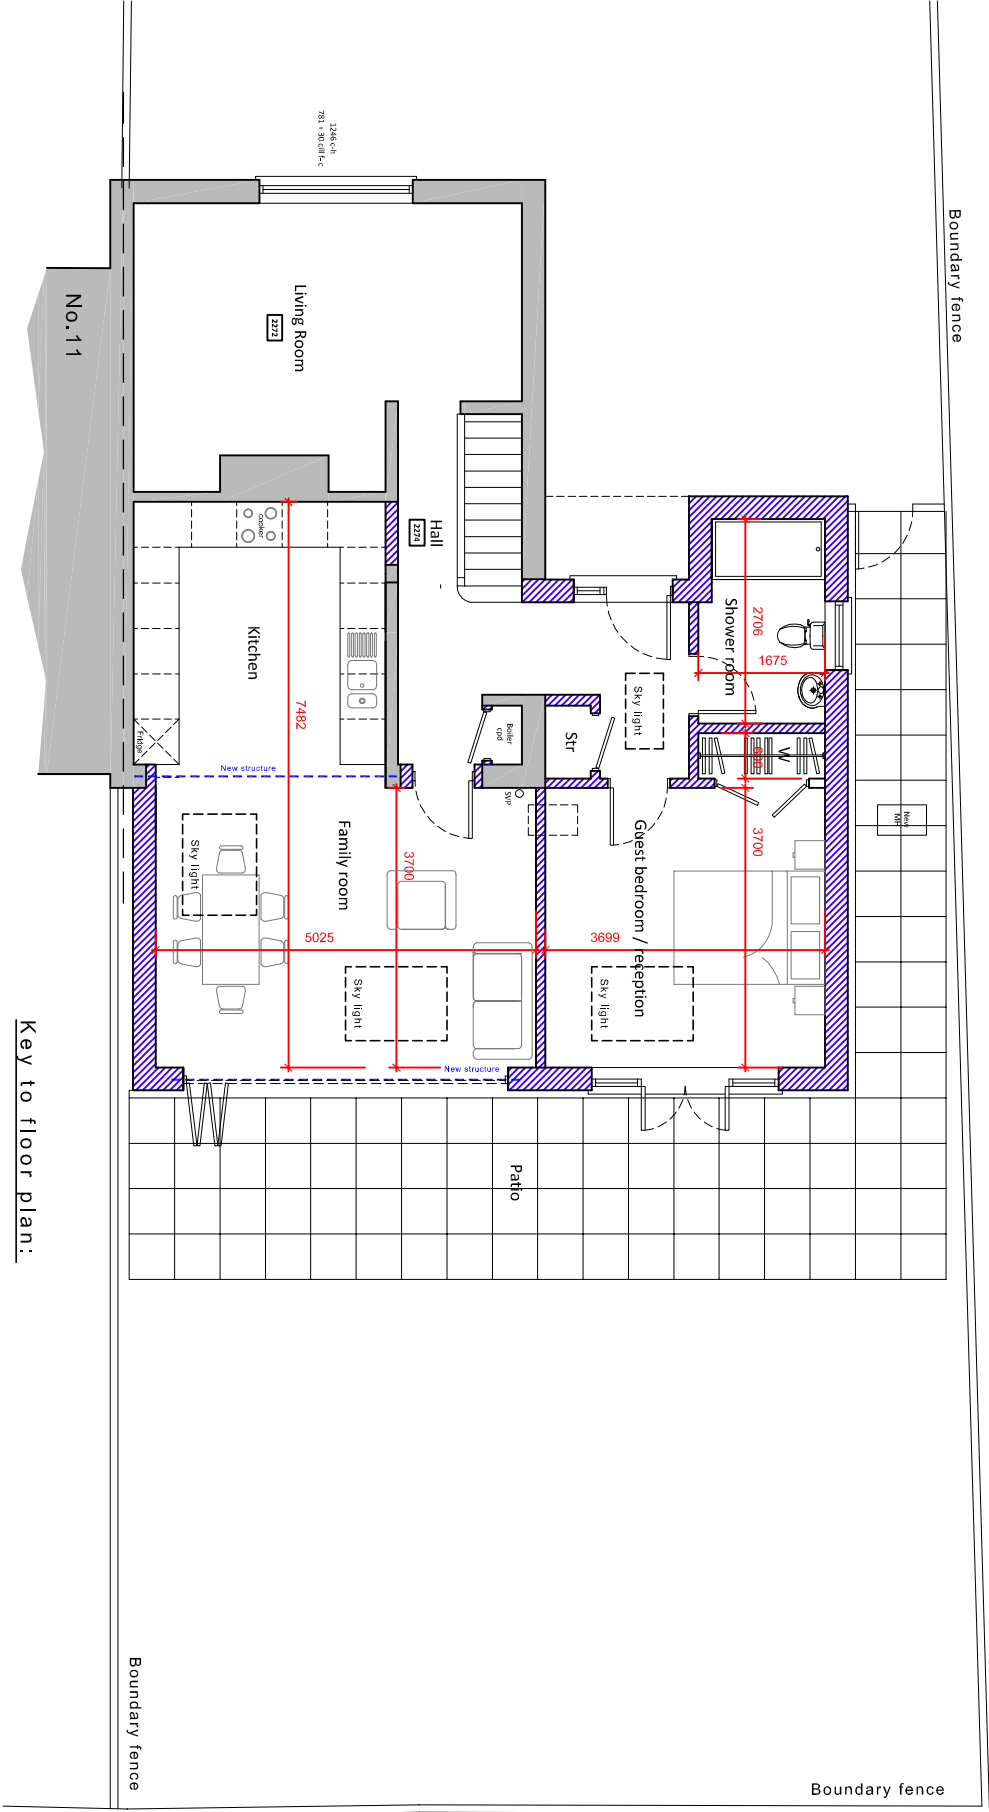


Key to floor plan:

First floor plan (first floor unchanged in new proposal)

Proposed floor plans & elevations scale 1:100



Proposed site plan
scale 1:1250

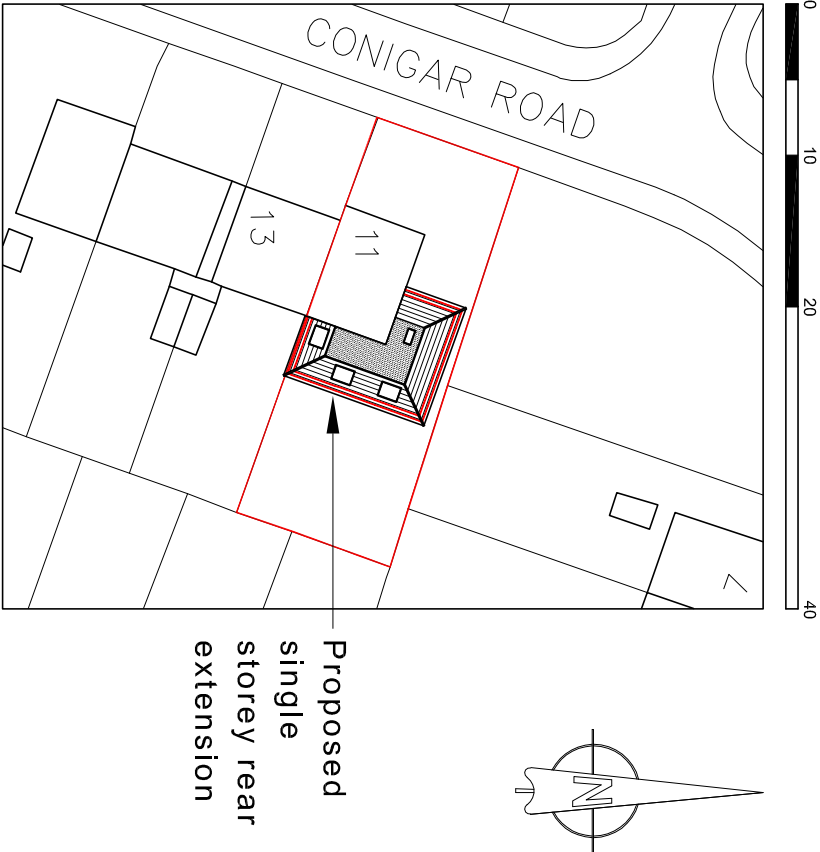

Proposed
single
storey rear
extension

For		Title		Office Tel:	
MR & MRS POPE		PROPOSED FLOOR PLANS & ELEVATIONS & SITE PLAN		01243 993792	
Project		Date		Email:	
PROPOSED SINGLE STOREY SIDE EXTENSION AT 11 CONIGAR ROAD EMSWORTH, PO10 7SZ		MARCH 2020		admin@jb-architecturedesign.com	
		Drawn		Web:	
		JB		www.jb-architecturedesign.com	
		Scale			
		1:100 @ A3			
		Checked			
		-			
		Job Number		Revision	
		PLS39.20		-02	
				A	

