



Single Deck Car Park
Floor Plans & Elevations

CAR PARK
Ground Floor

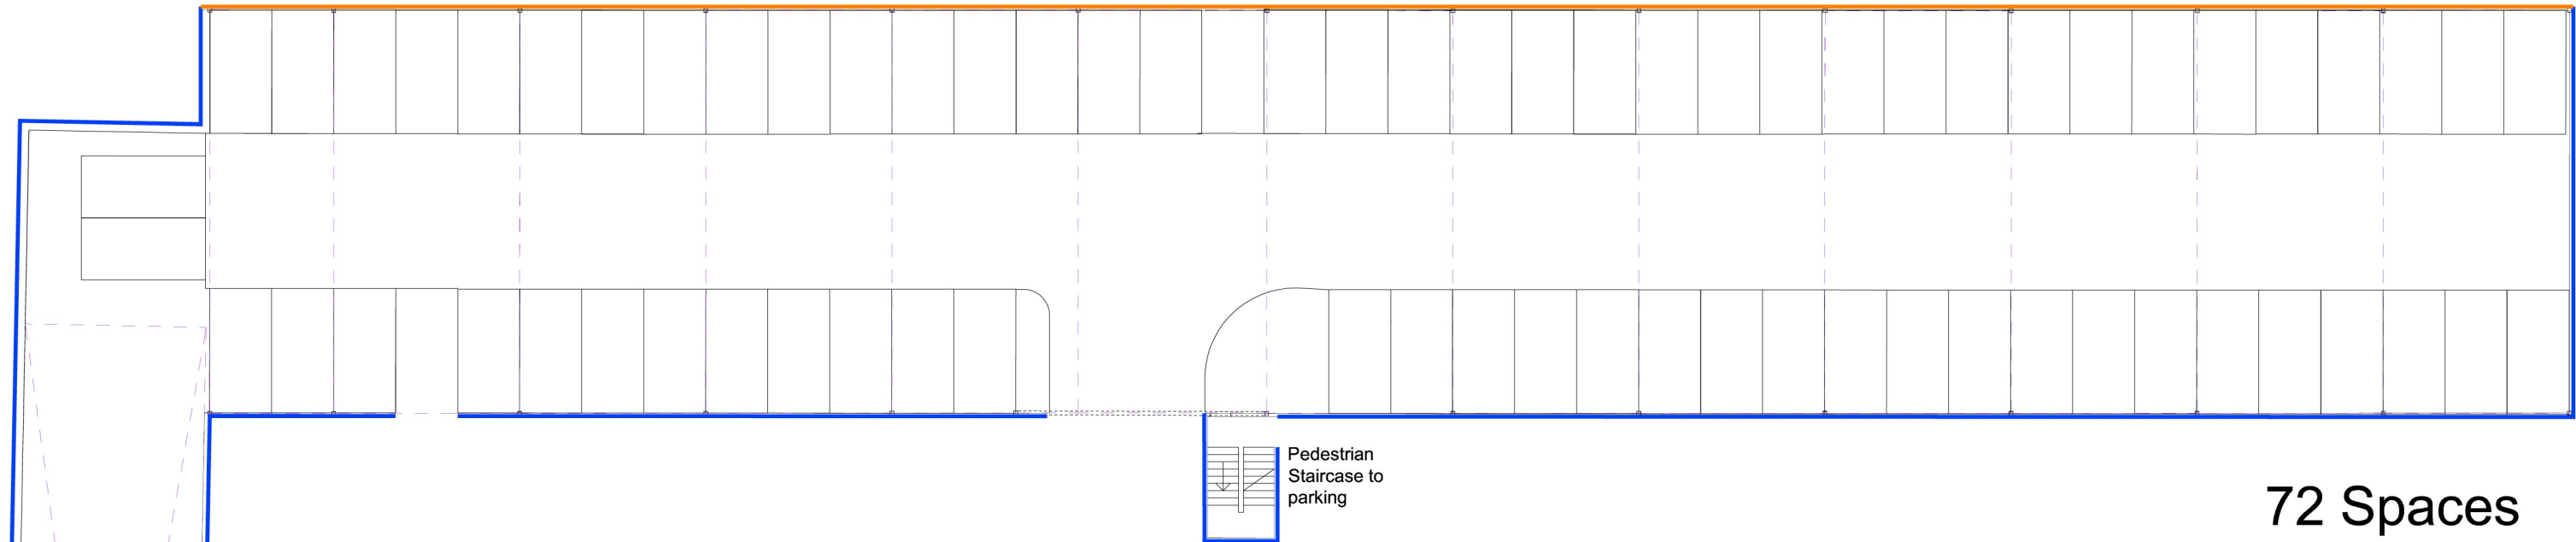

72 Spaces

CAR PARK
First Floor

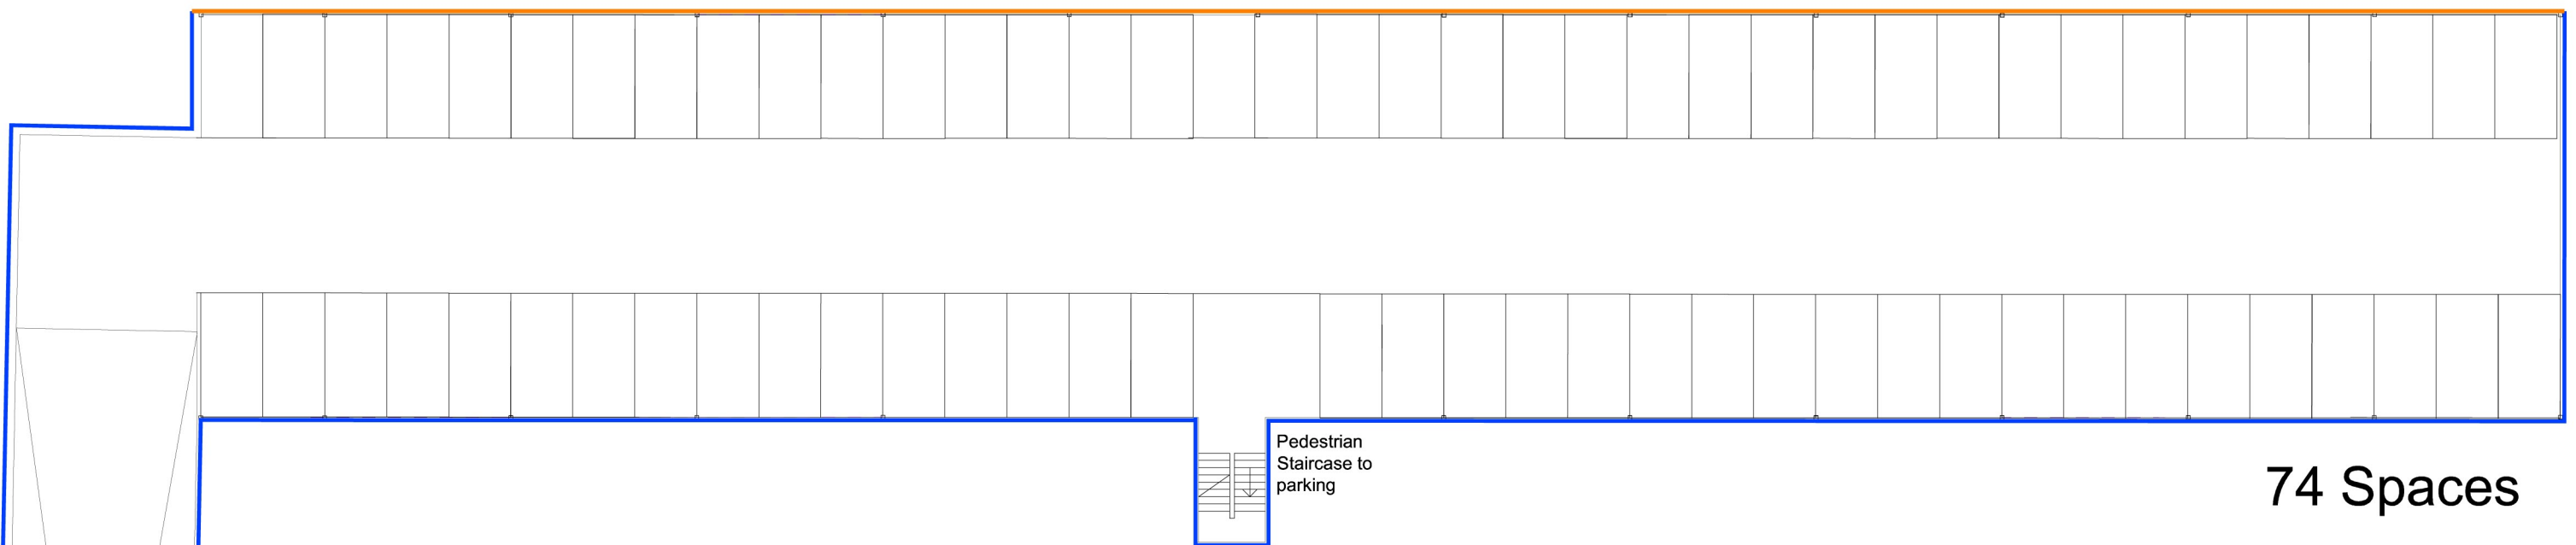


74 Spaces


South West Elevation




North East Elevation

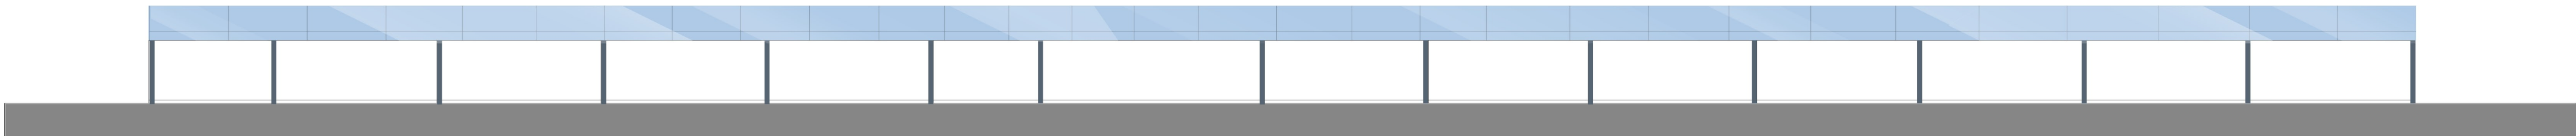

South East Elevation

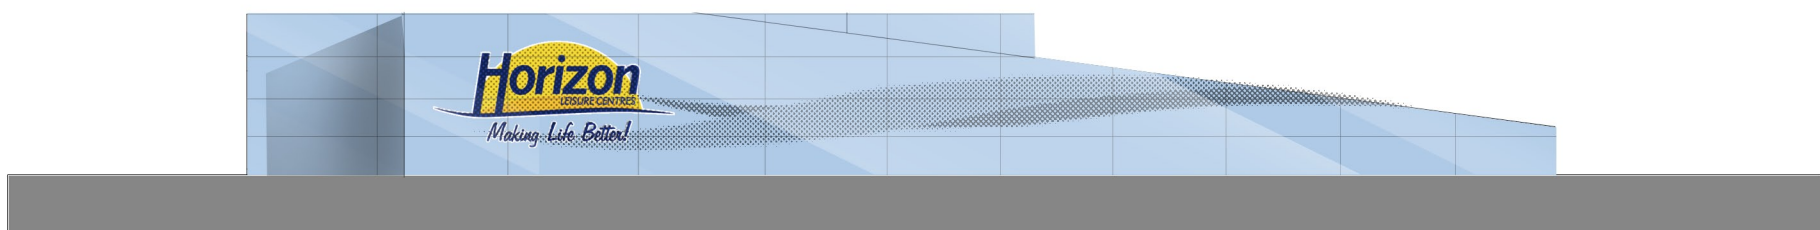

North West Elevation

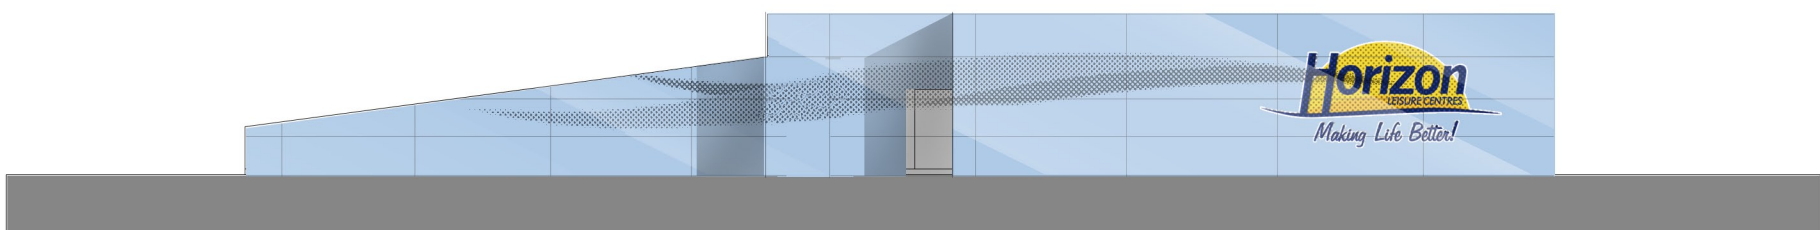

notes

this drawing is the copyright of the **pdp architecture llp** and must not be reproduced in whole or part or used for the execution of works without their permission.

all dimensions to be checked on site prior to commencement of construction works and the architect notified of any discrepancy.

figured dimensions are to be used in preference to scaled dimensions.

no deviation from this drawing will be permitted without prior consent of the architect.

all drawings are prepared subject to a full measured and structural survey of the buildings and site.

all structural work is subject to the appointment of a structural engineer to confirm and agree the structural proposals.

os promap licence no. 100020449.


health & safety:
exceptional risks involving specific methods of construction or exceptional maintenance issues:

NO SIGNIFICANT RISK

revision	notes	date	drawn	checked

client
Horizon Leisure
Centres

PLANNING

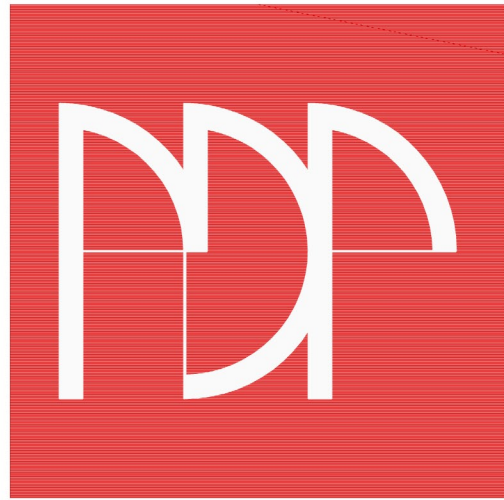

pdp architecture llp

chartered architects town planning
interior design consultants

2 beechworth road havant
hampshire po9 1ax
tel 023 9248 1100
fax 023 9247 5050
email pdp@pdp-architects.co.uk

www.pdp-architects.co.uk

project	Waterlooville Leisure Centre Gym Extension Car Park/Future Extension Floor Plans & Elevations		
drawn	IR	checked	HM
date	March'17	status	Planning
a1 scale	1:250	a3 scale	1:500
		rev	28016-PD103